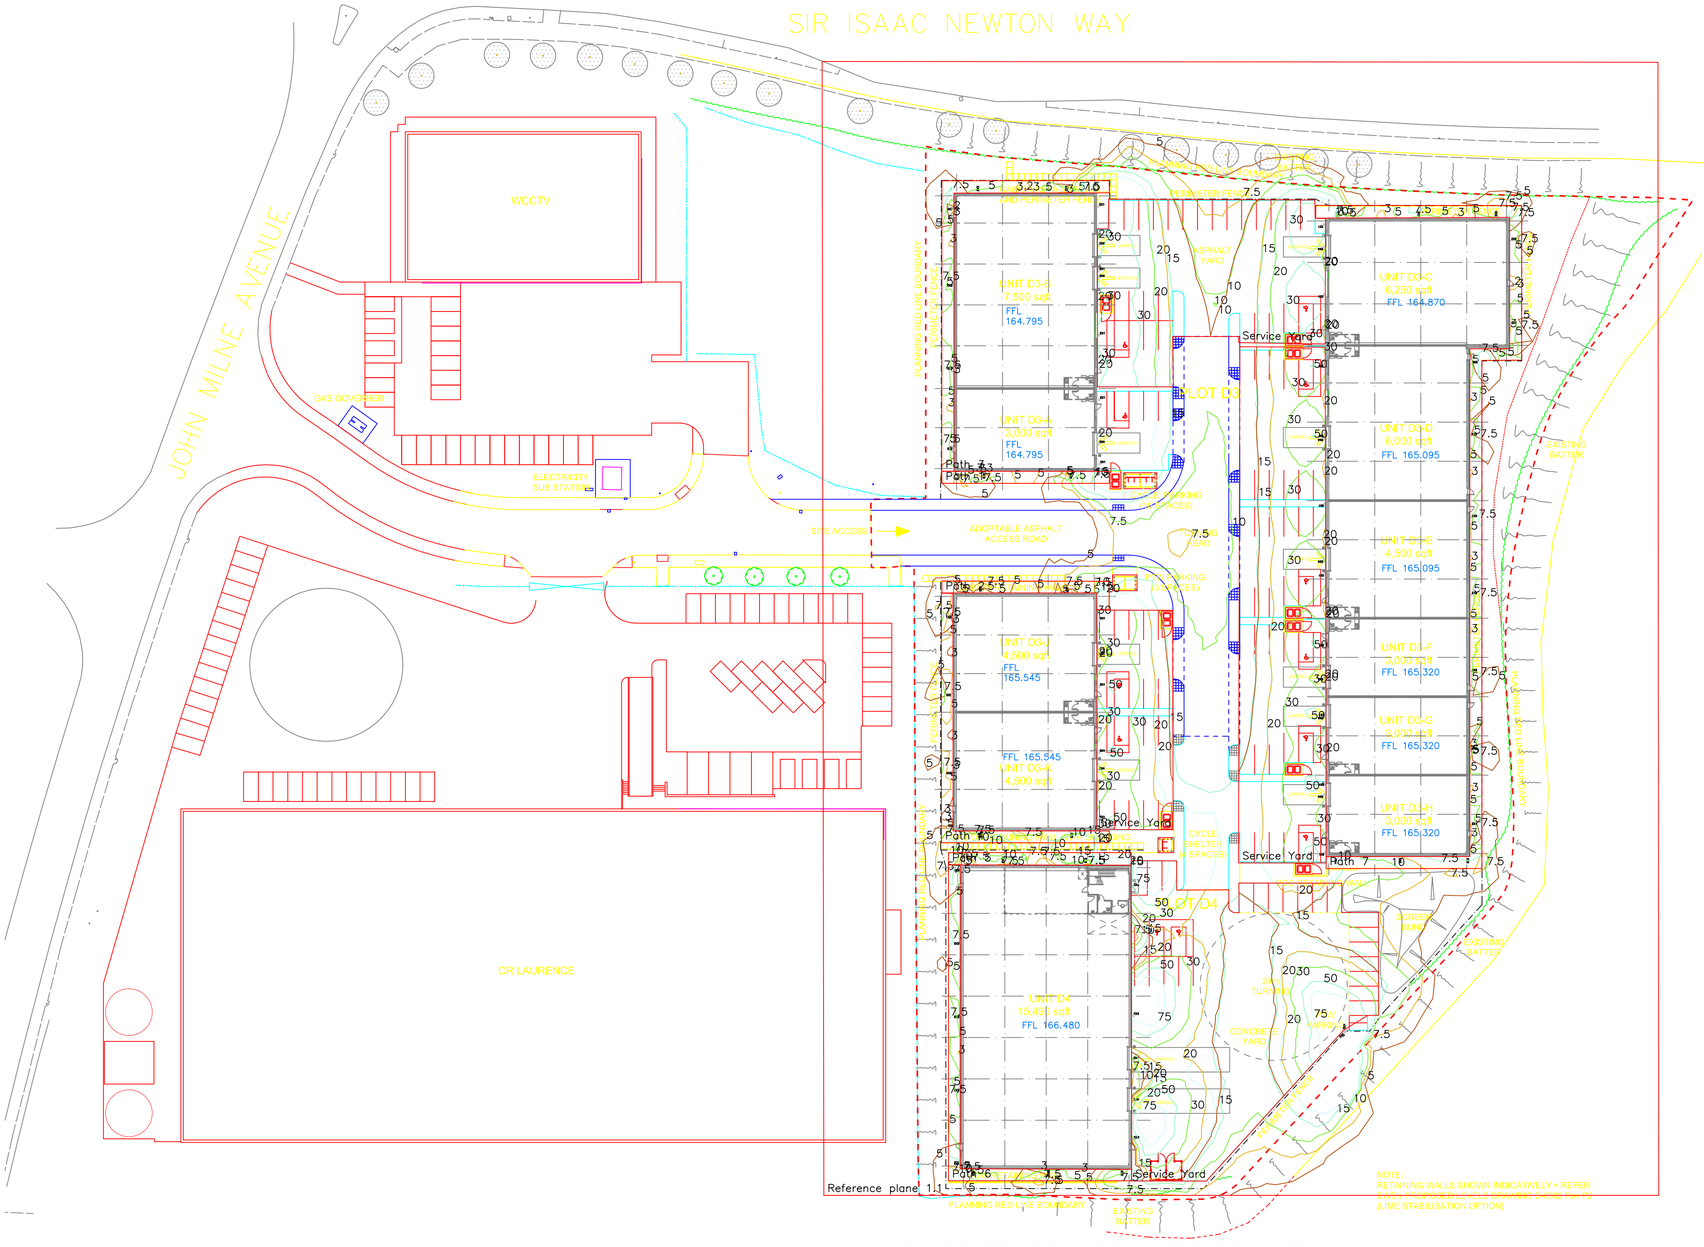

ph ELECTRICAL SERVICES LTD
EXTERNAL LIGHTING LUX PLOT