




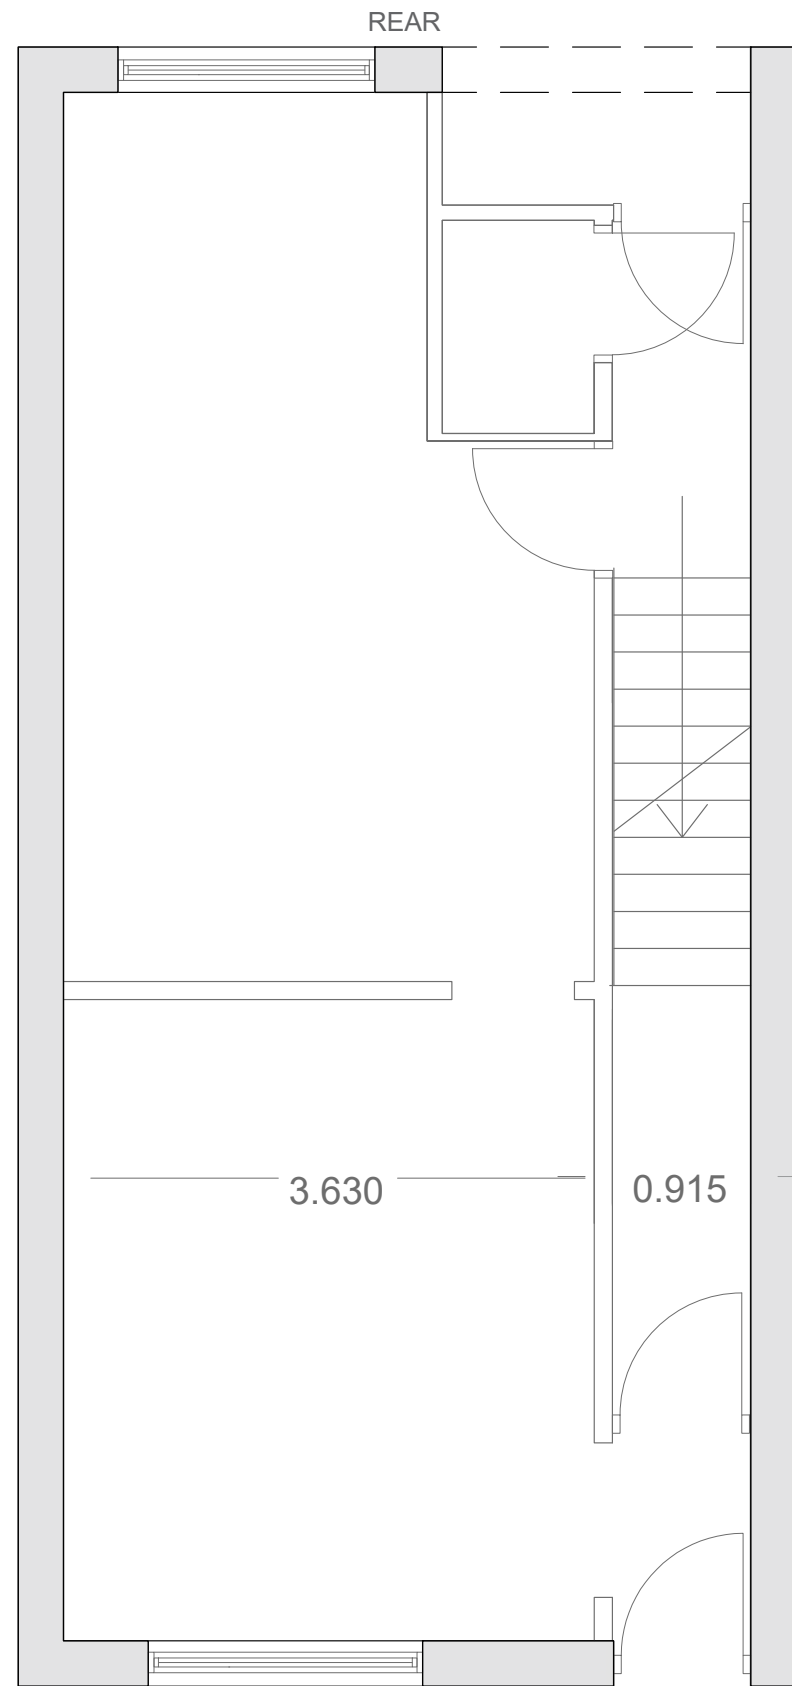

EXISTING GROUND
FLOOR PLAN 1:50

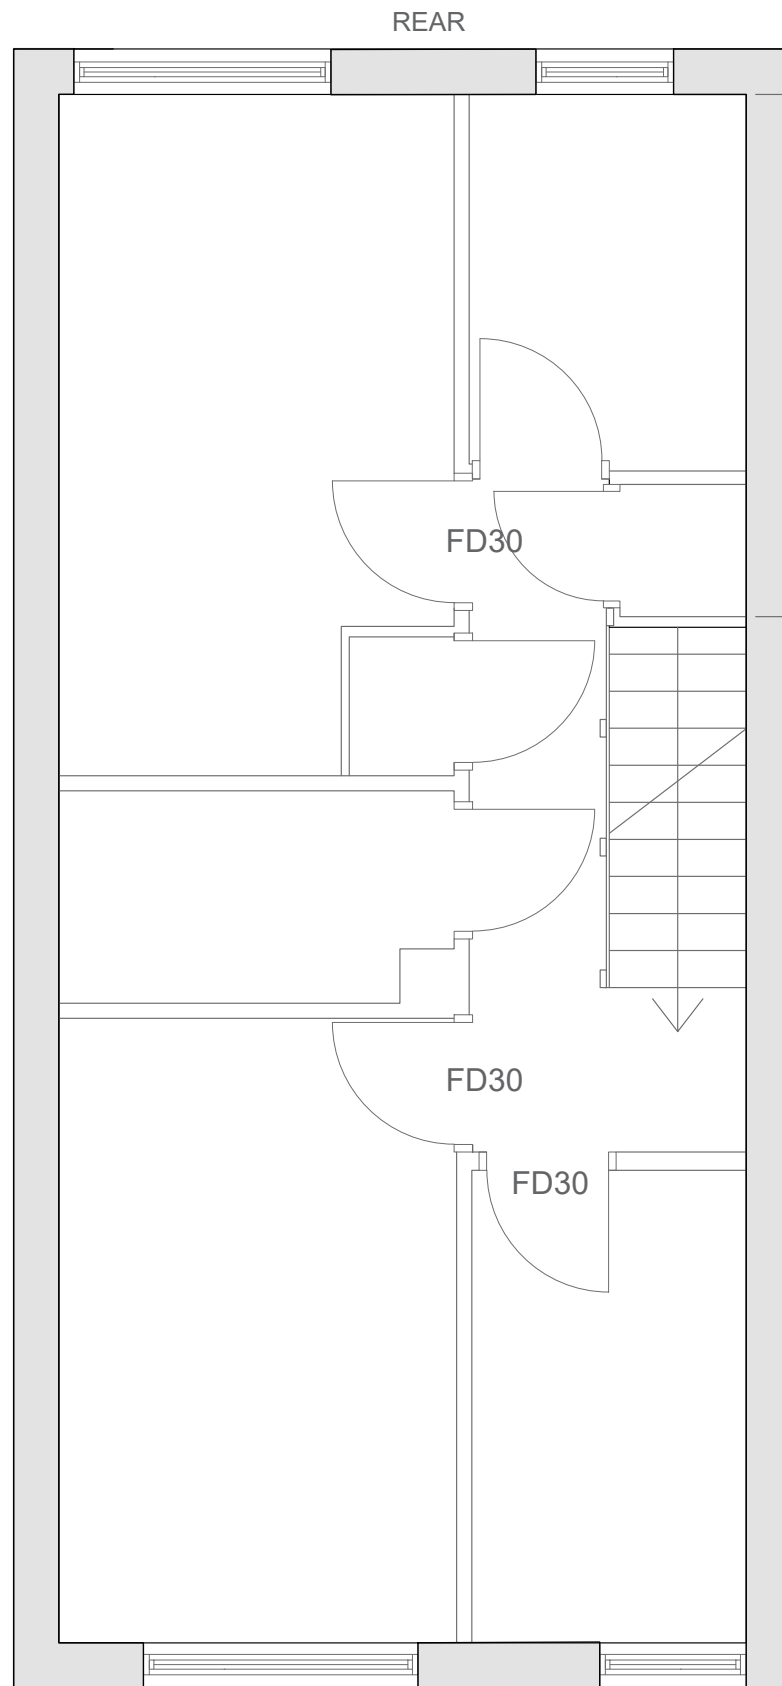

EXISTING FIRST
FLOOR PLAN 1:50

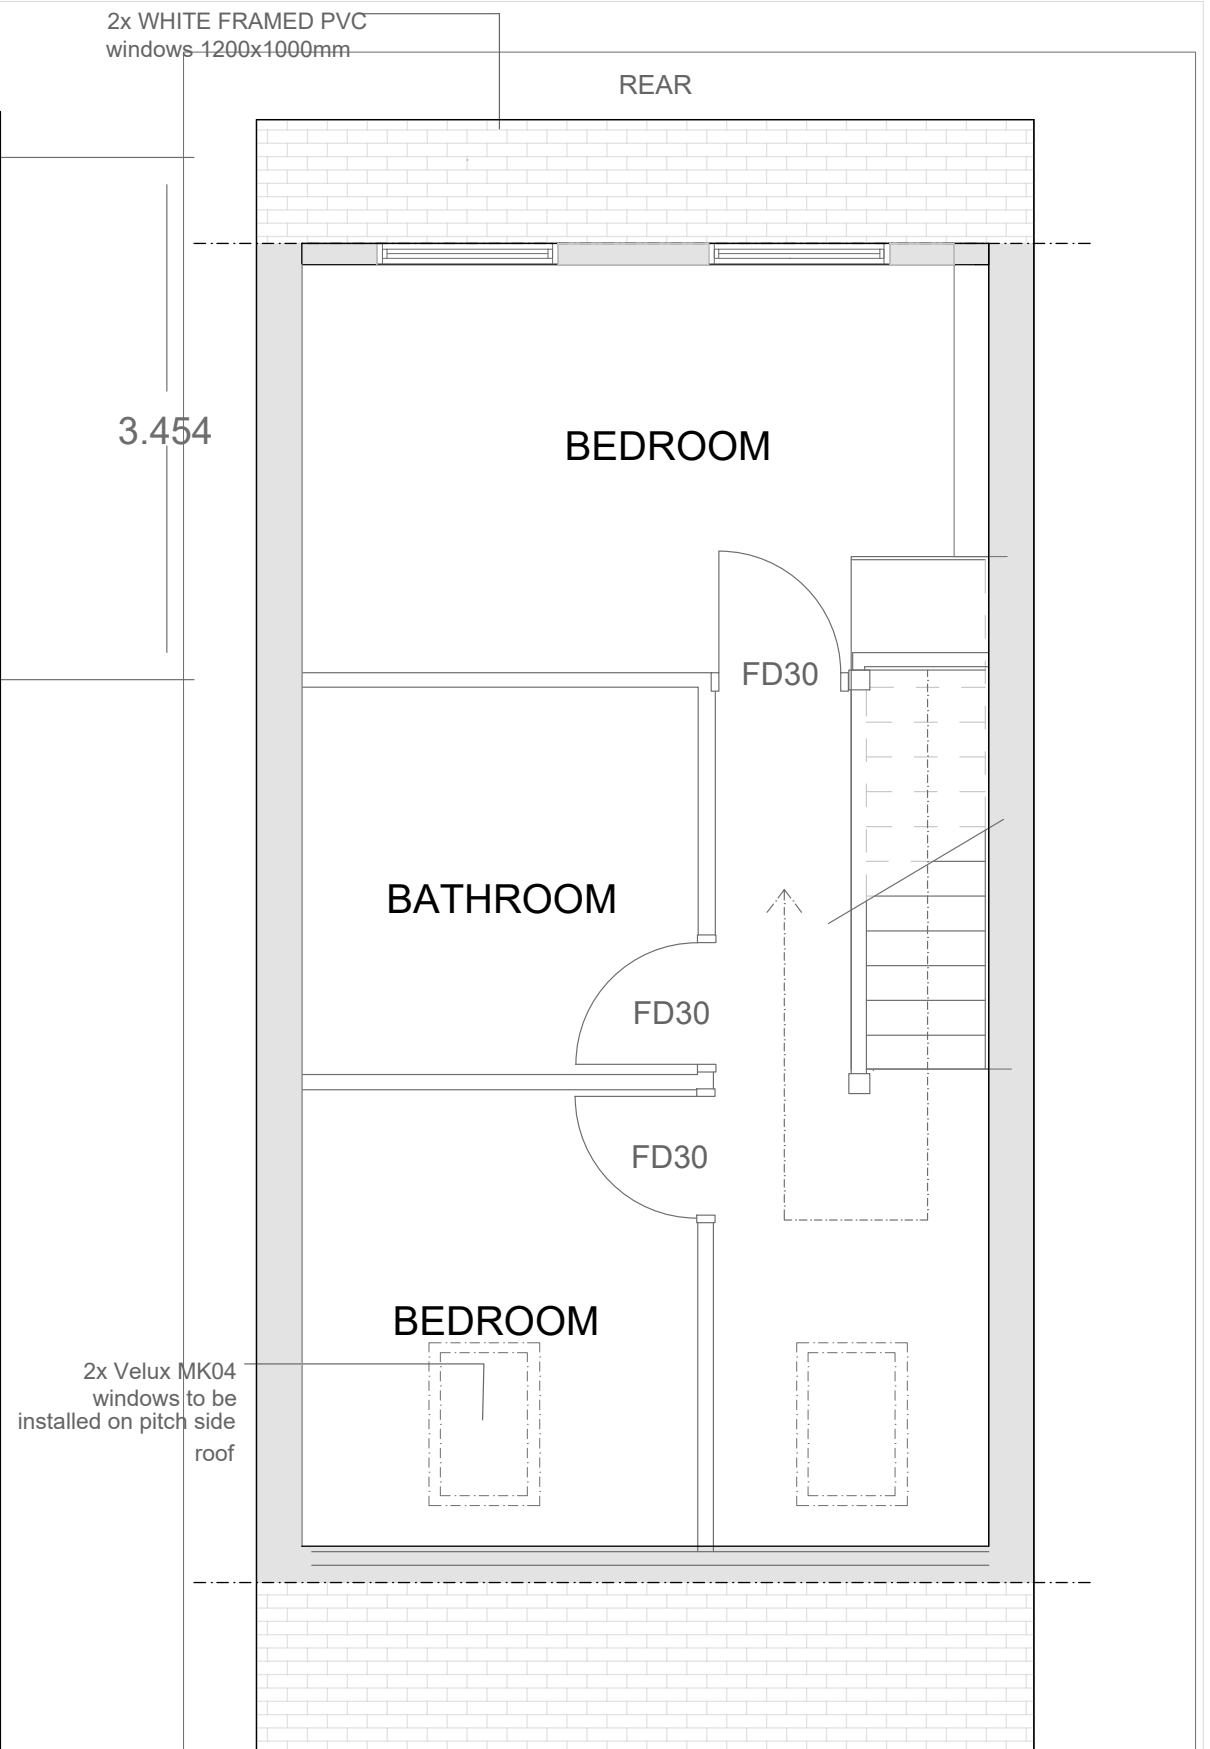

PROPOSED SECOND
FLOOR PLAN 1:50