


- notes:
- DO NOT SCALE FROM THIS DRAWING - USE FIGURED DIMENSIONS ONLY.
 - TO BE READ IN CONJUNCTION WITH ALL OTHER CONSULTANTS / SPECIALISTS DRAWINGS. REPORT ANY DISCREPANCIES BEFORE AFFECTED WORK COMMENCES.
 - ALL SETTING OUT DIMENSIONS TO BE CHECKED ON SITE BY CONTRACTOR BEFORE WORK COMMENCES.



Elevation AA

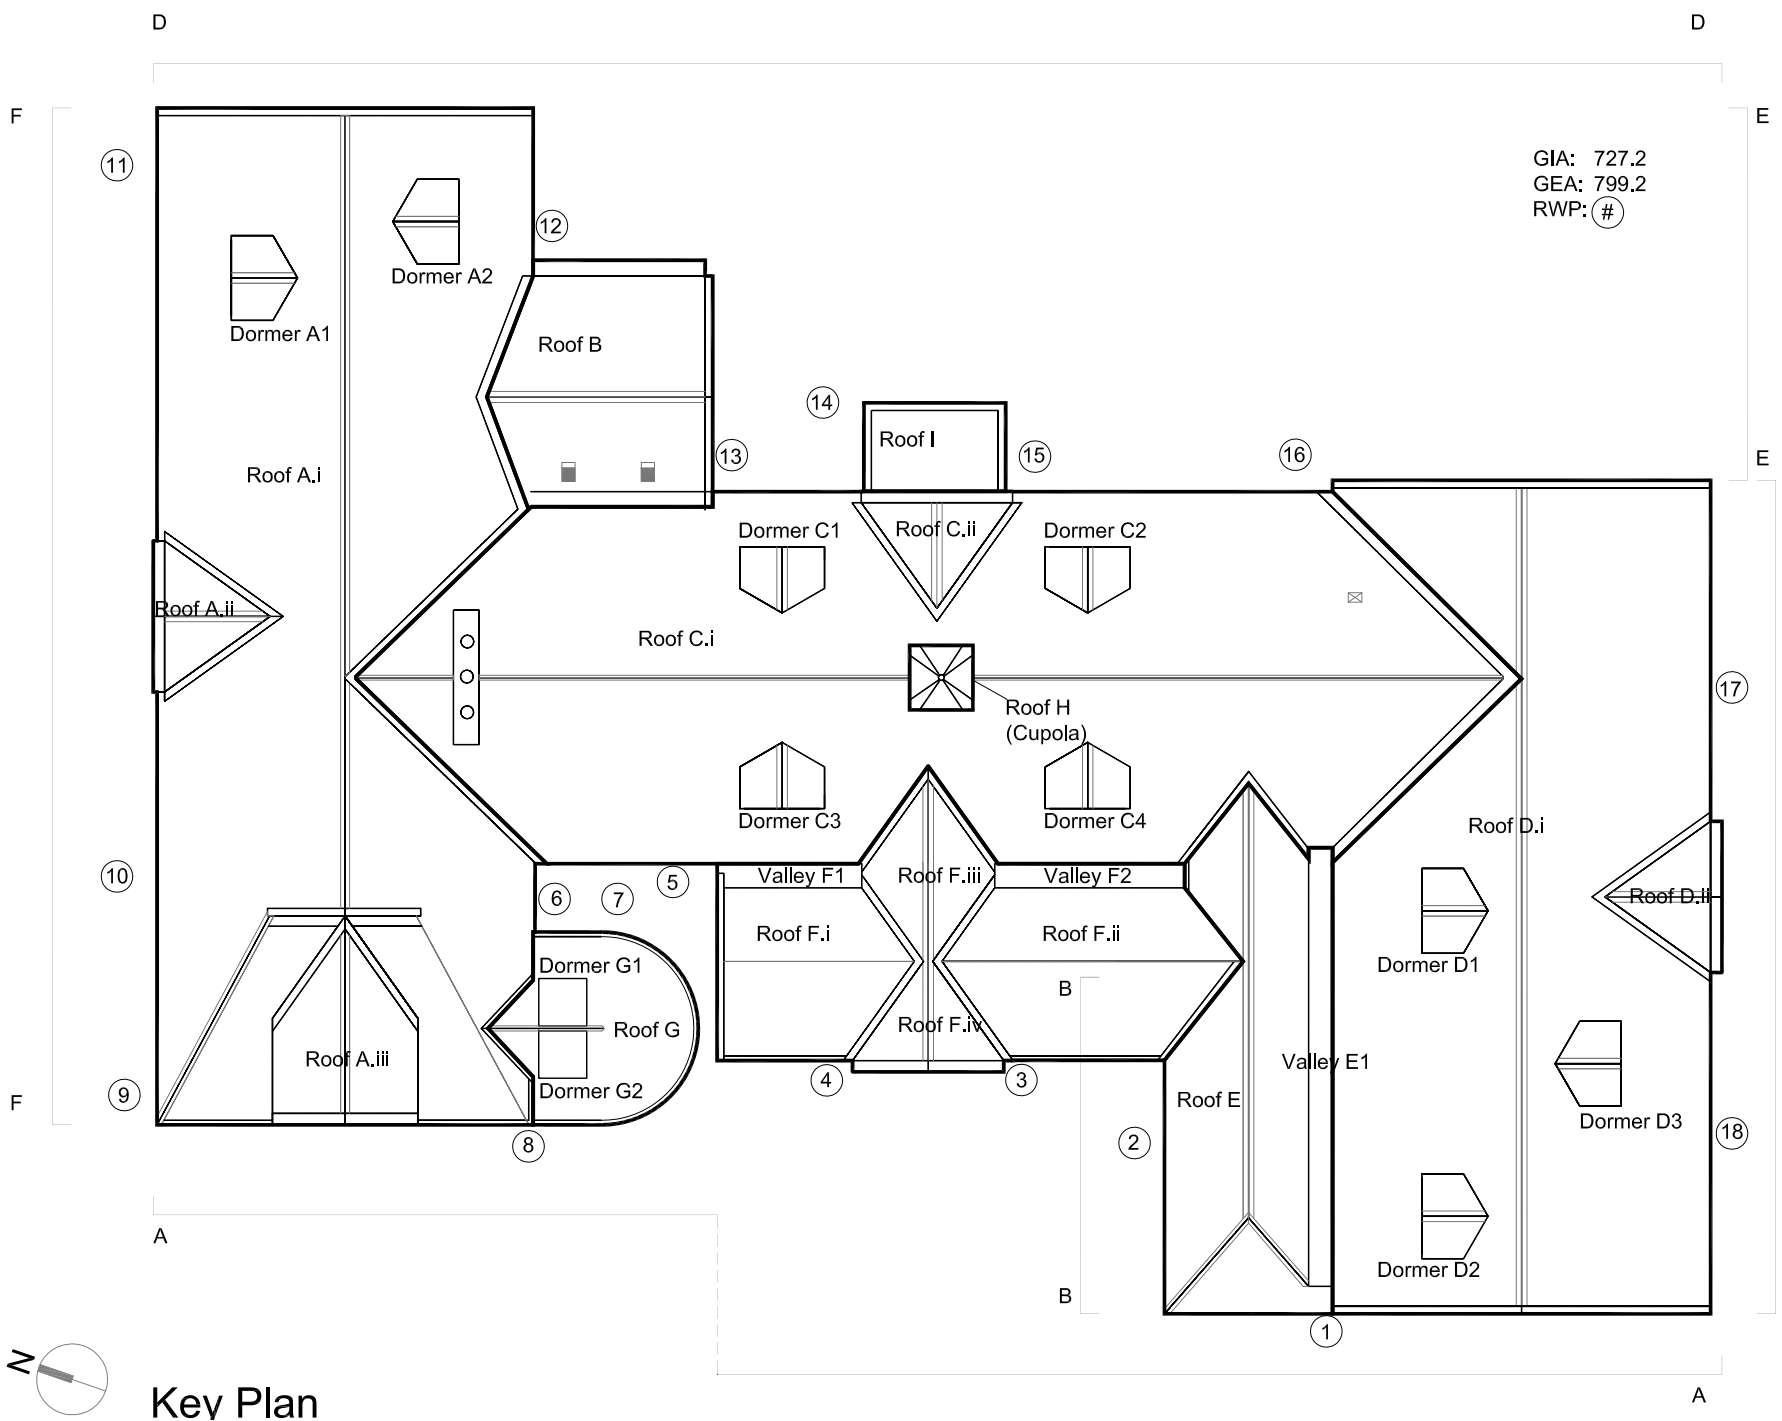

GIA: 727.2
GEA: 799.2
RWP: 6

CLIENT	Rochdale Borough Council
PROJECT	SMP - St Mary's CE Primary School
TITLE	Elevation AA - Existing
NUMBER	SMP-SEV-XX-XX-DR-A-03000
REVISION	P01
STATUS	Planning
SCALE	1:50 @A1
DATE	20/10/23
DRAWN BY	SM
CHECKED BY	SGI

seven.

SEVENARCHITECTURE.CO.UK
Studios at:
Unit 1.3, Wauk Mill, 51 Bengal Street,
MANCHESTER, M4 6LN
t: 0161 236 5655
Clarendon House, Victoria Avenue,
HARROGATE, HG1 1DY
t: 01423 709 807
LONDON, EC1N 8SS
t: 0203 036 0691

REVISIONS | P01 FIRST_ISSUE

20/10/23 SM SGI
DATE: DRAWN: CHECK