


Location Plan

Site Address: 35, Worcester Road, Middleton, M24 1PA

Date Produced: 01-Mar-2024

Scale: 1:1250 @A4

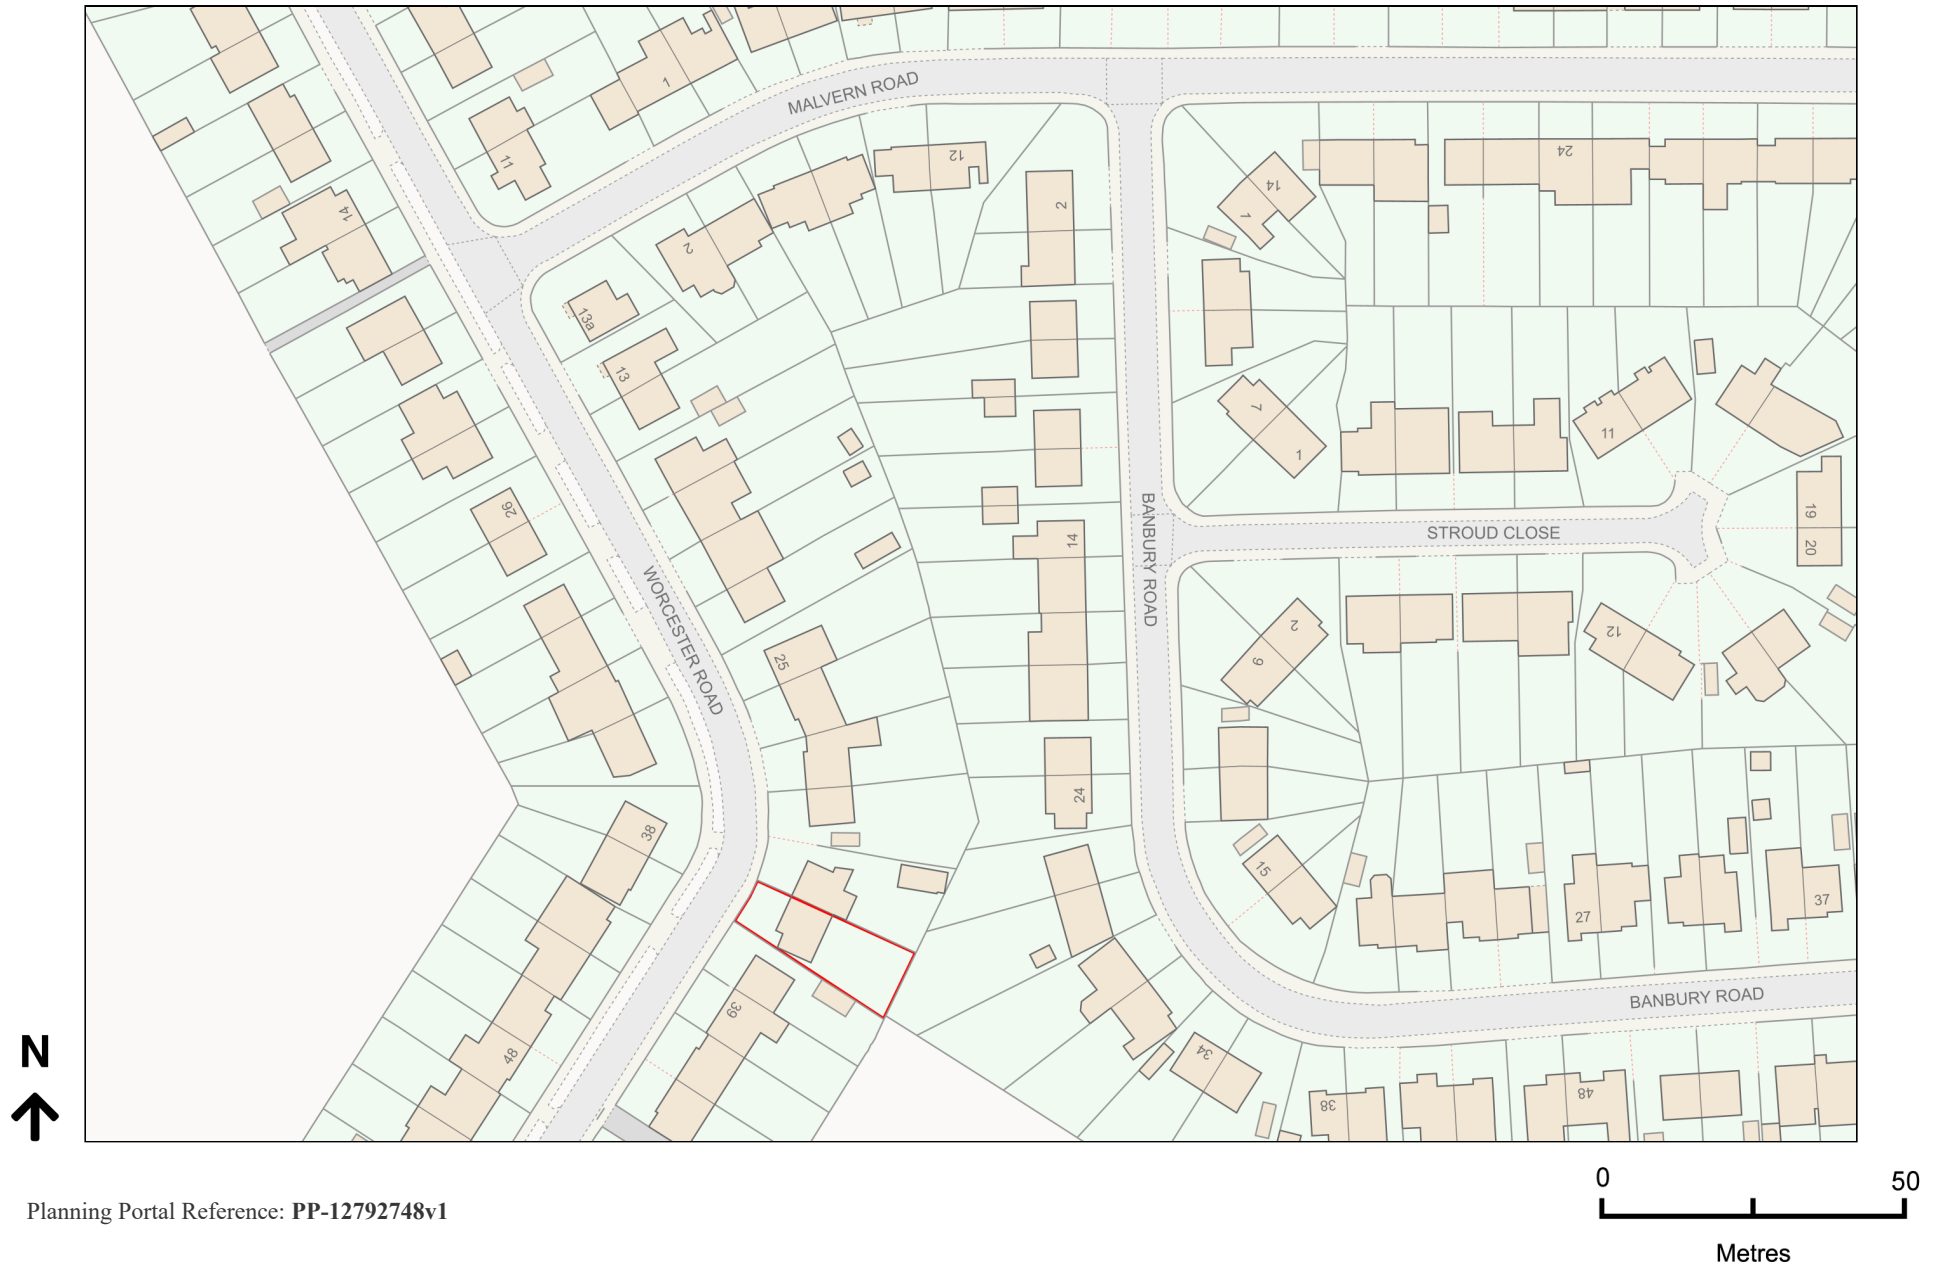

Planning Portal Reference: PP-12792748v1