

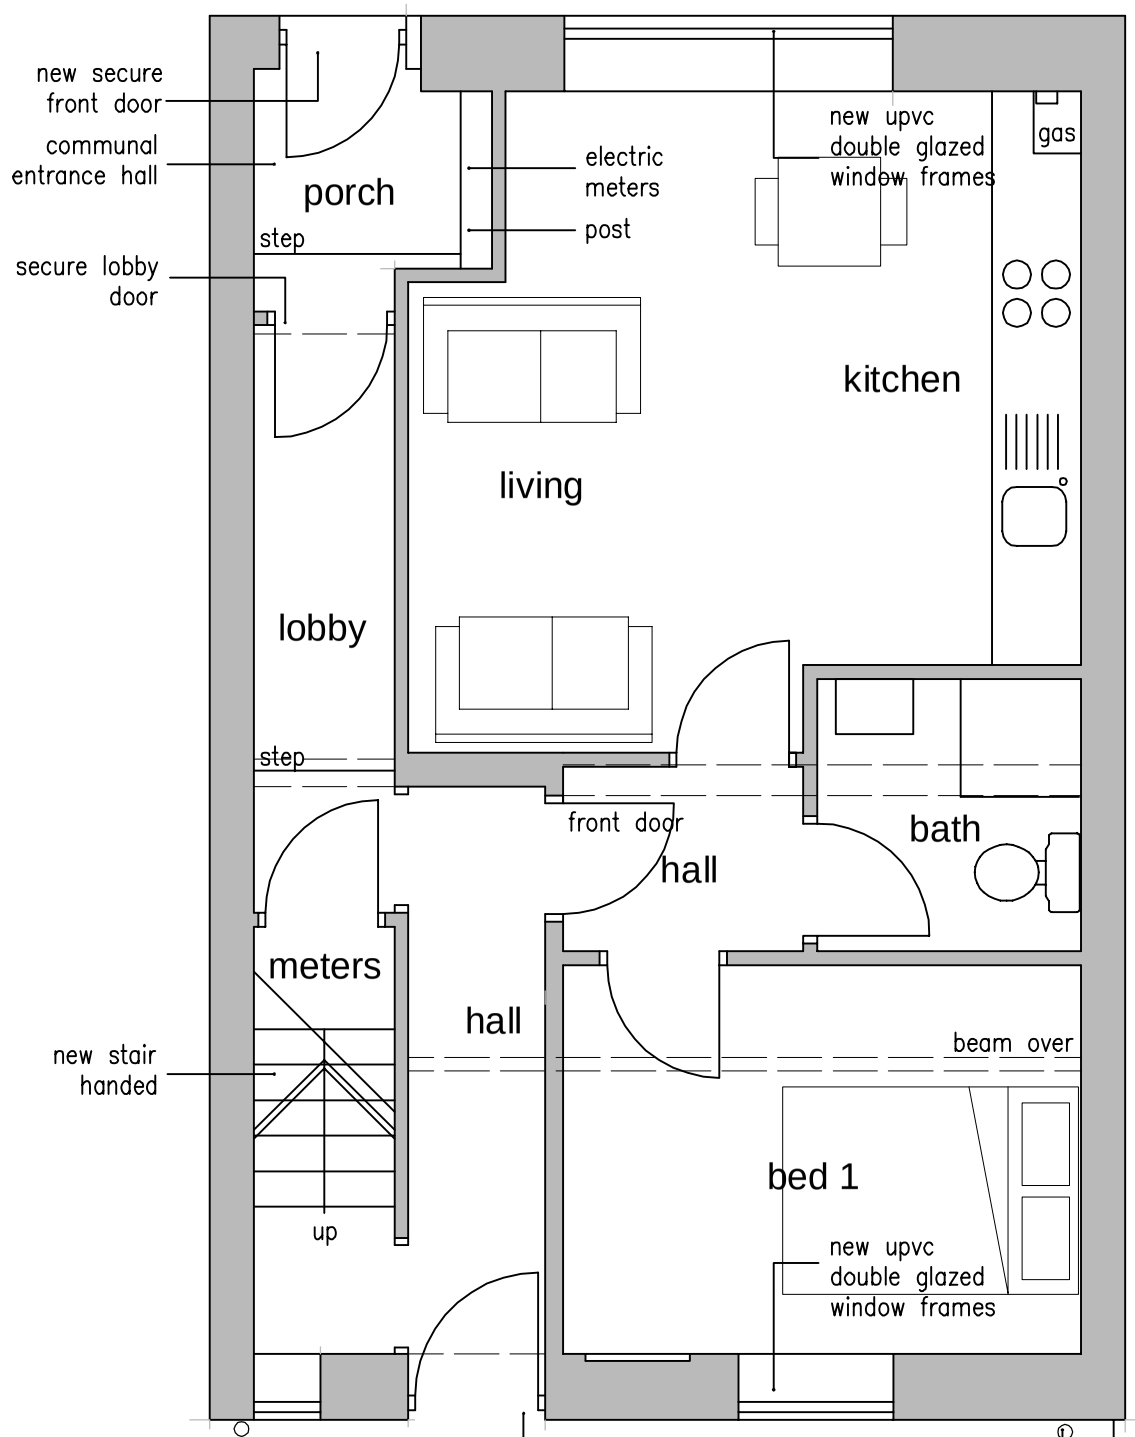


proposed ground floor plan


new secure rear door access to back yard area

new soil stack

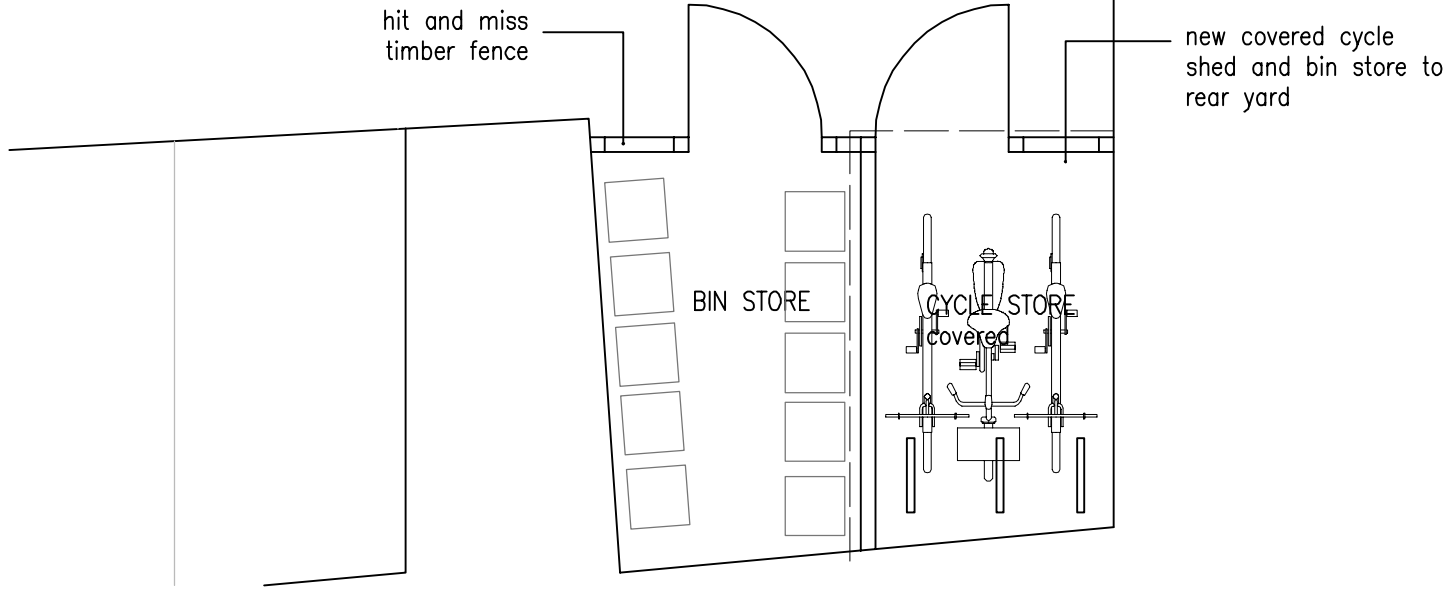

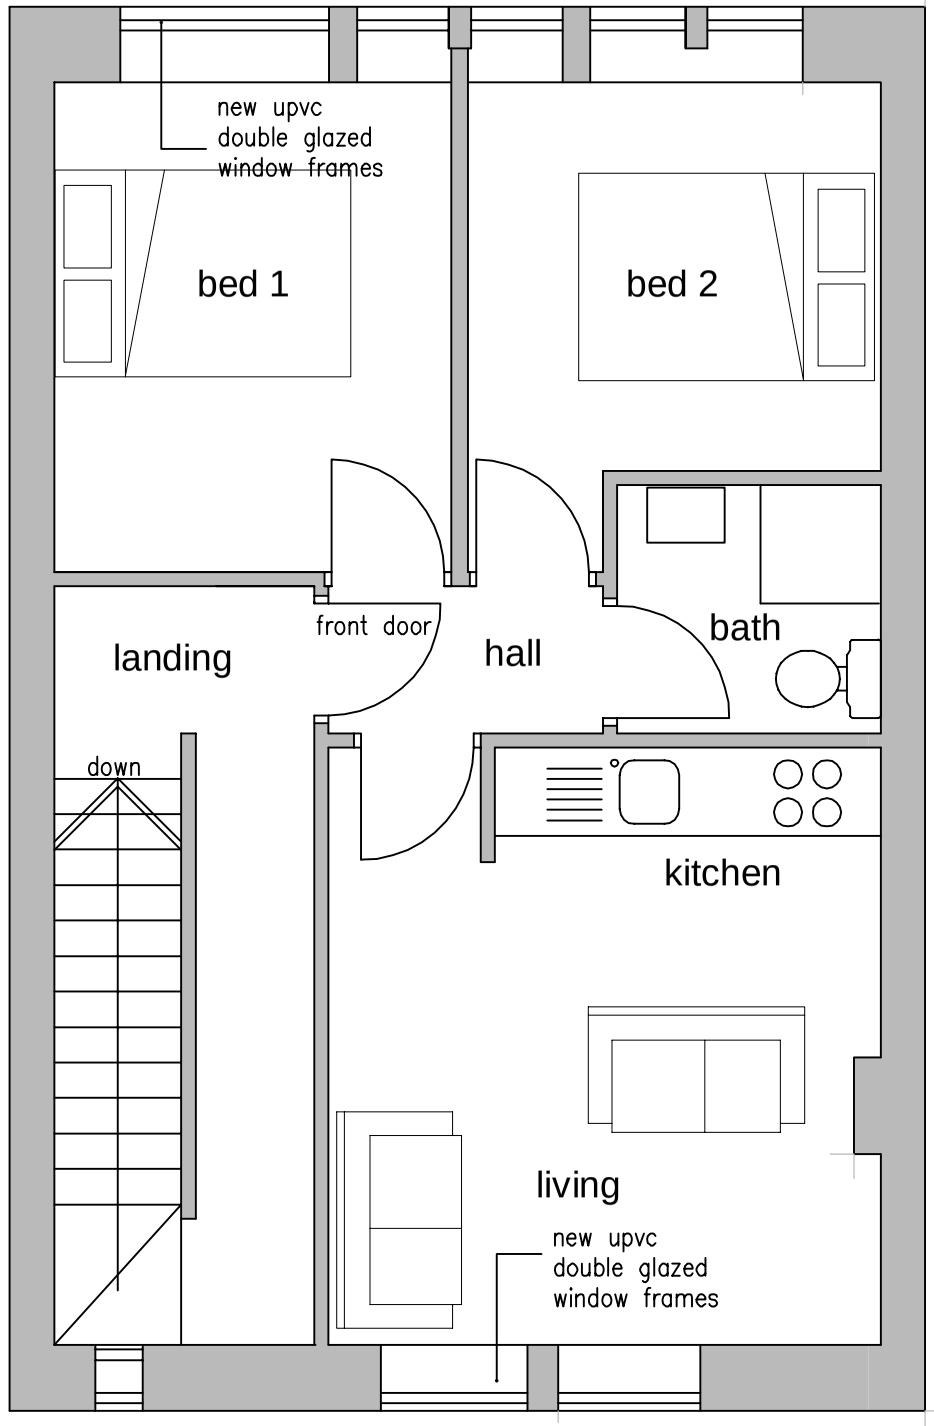

proposed first floor plan
unit two 37.9sq.m

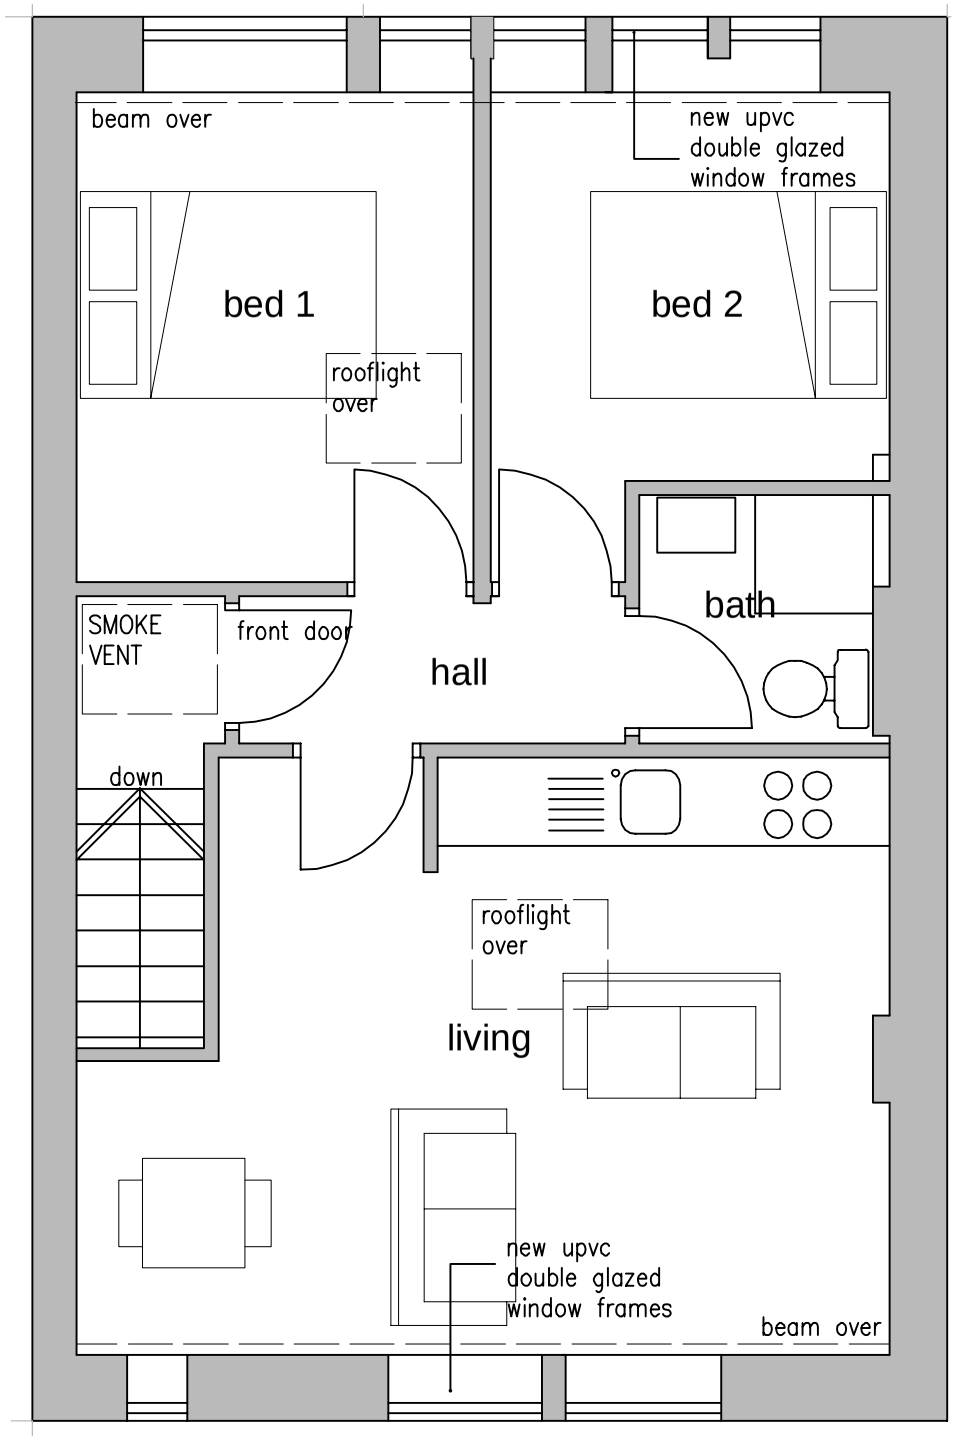

proposed second floor plan
unit three 43.5sq.m

revisions

proposed plans
55 dale street
milnrow

date: july 2019	scale 1:50 @a3
status: preliminary	dwg. d324/D/06

DO NOT SCALE – IF DIMENSIONS ARE NOT GIVEN PLEASE ASK

architectural designworks limited

designworks BUILDINGS SPACES PLACES

studio one 17 biggin gardens heywood OL10 2WF t: 0161 332 1943 e: architects@archdesignworks.c