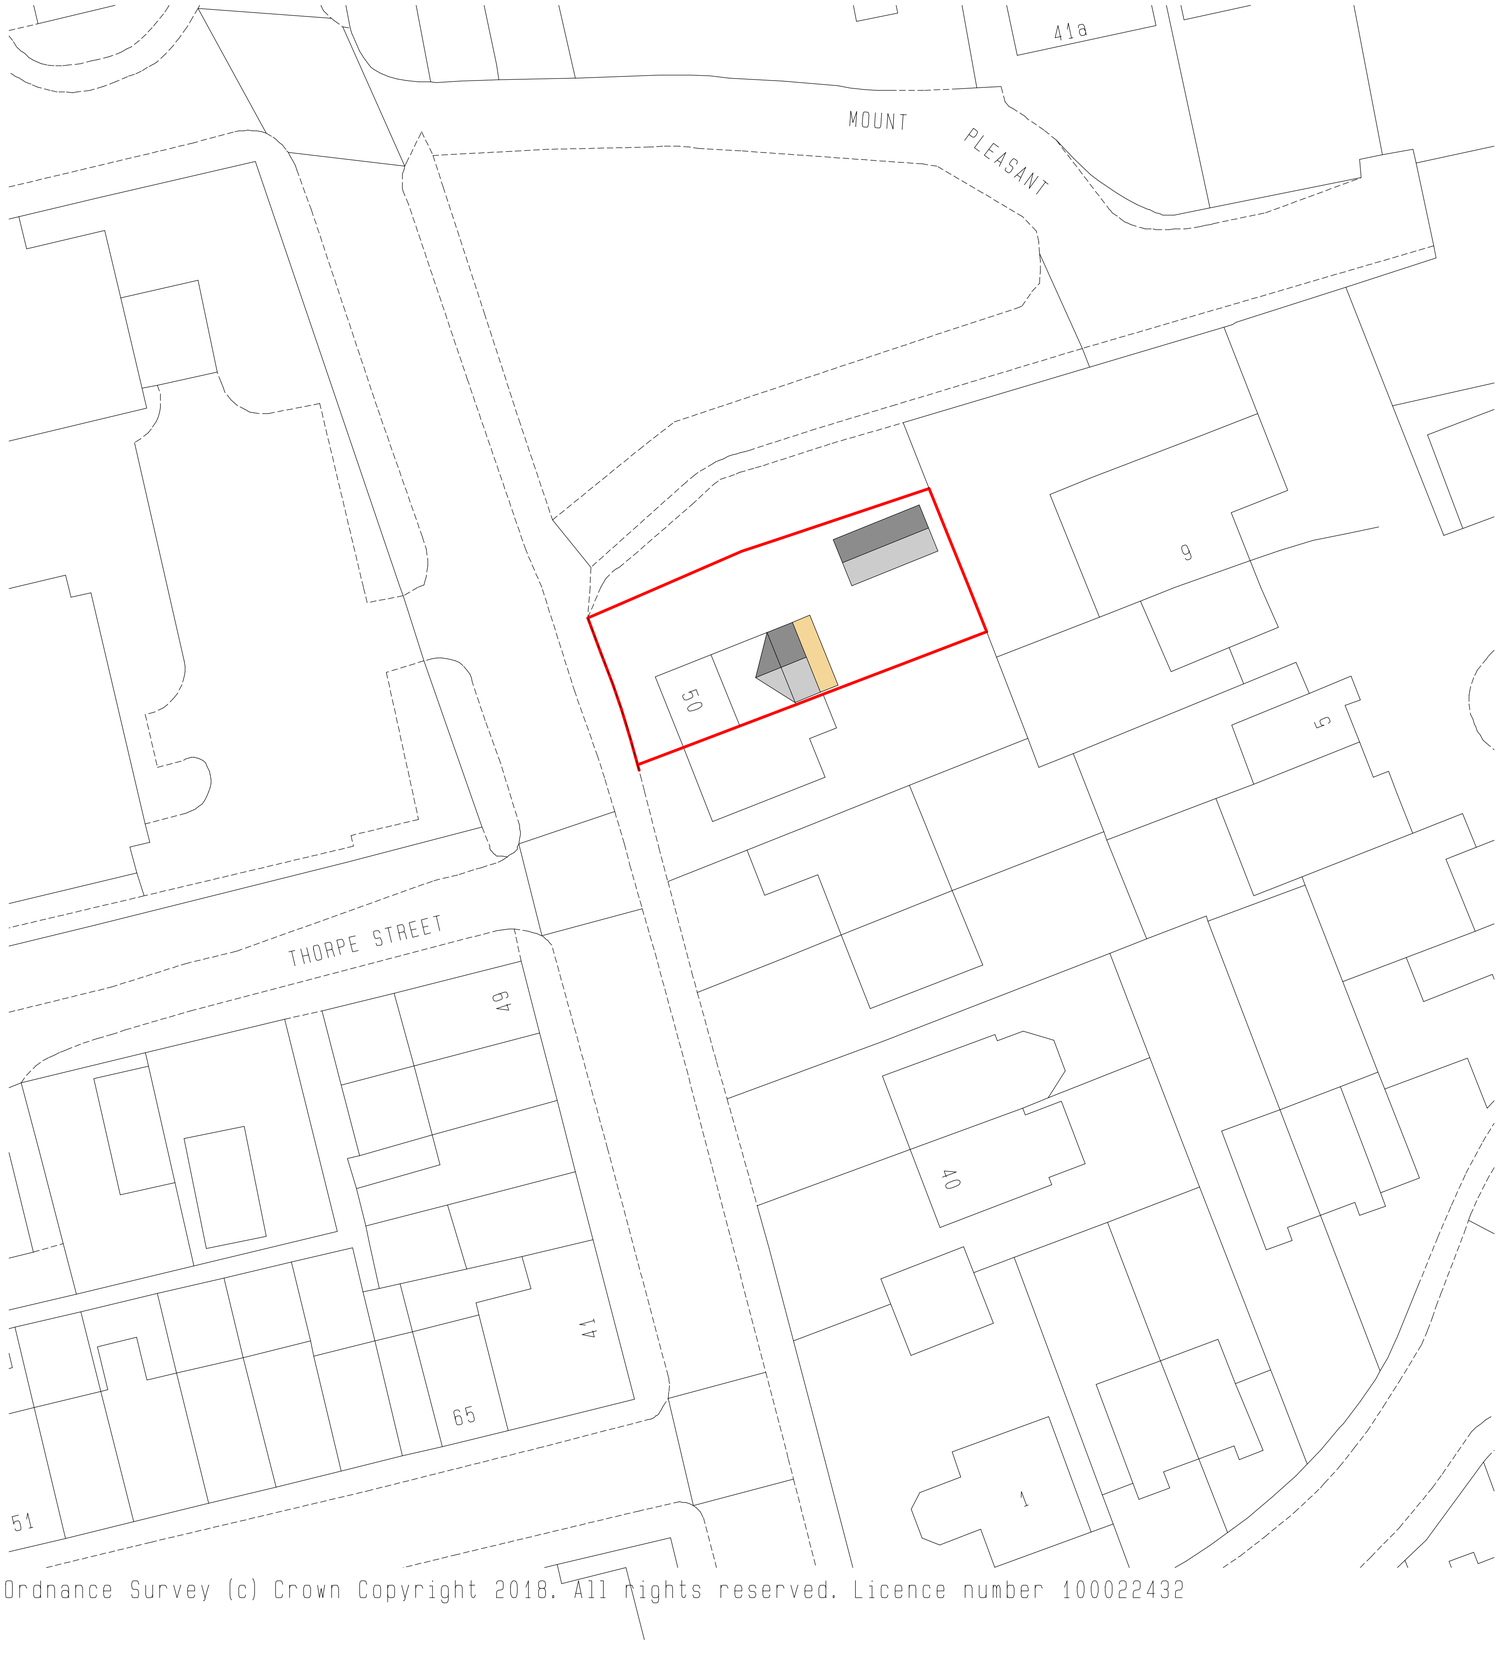

Ordnance Survey (c) Crown Copyright 2018. All rights reserved. Licence number 100022432

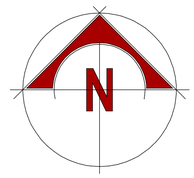

Proposed Site Plan
1:200 at A1
50 Broad Street,
Middleton. M24 4PQ