0 2 4 6 8 10m

SCALE 1:100



South Facing Front Elevation

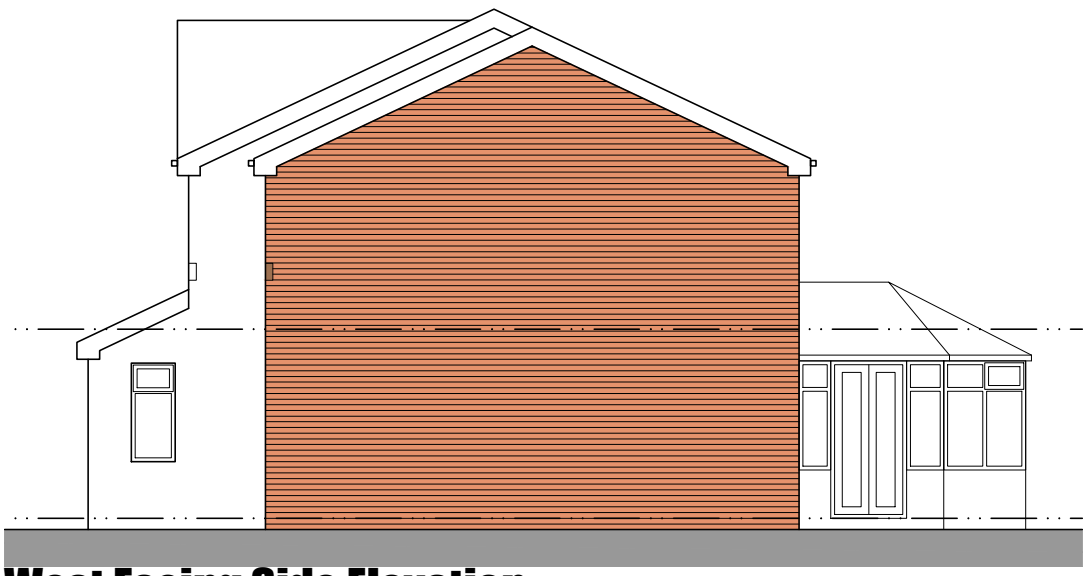

West Facing Side Elevation



North Facing Rear Elevation

Conway Architectural Design shall have no responsibility for any use made of this document other than for that which it was prepared and issued.
This drawing should not be scaled. Work to figured dimensions only.
All dimensions and levels to be checked on site.
No building work is to be started until all relevant approvals are in place.
Any discrepancies should be reported to Conway Architectural Design.
This drawing should not be reproduced without written permission from Conway Architectural Design.
Standard Building Regs Notes are to be provided by Conway Architectural Design prior to a building regs application being submitted.

Extension Materials

Brickwork	Red Multi to match existing
Roof Tiles	Grey to match existing
Ridge Tiles	Terracotta to match existing
Windows	White Upvc
Doors	White Upvc
Soffit	White Upvc
Fascia	White Upvc
Rainwater Goods	White Upvc

Conway Architectural Design

6 Conway Close
Alkrington
Middleton
Manchester, M24 1EW

E: conway-design@outlook.com

JOB TITLE :	2 Storey Side Extension
ADDRESS :	44 Lyme Clough Way, Middleton
DRAWING TITLE :	Proposed Elevations
SCALE :	1:100 @ A3
DRAWN : xxx	DATE : 18.06.20
JOB NO./ DWG NO.	564-10