



Front (South East) Elevation
Scale: 1:100



Side (North East) Elevation

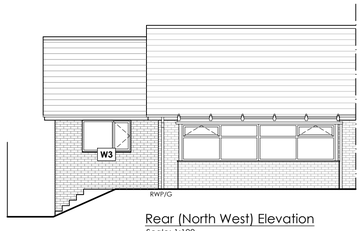

Rear (North West) Elevation
Scale: 1:100

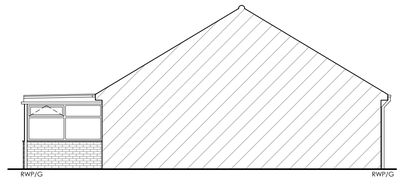

Side (North West) Elevation
Scale: 1:100



Block Plan
Scale 1:500

Key


Site Boundary




Location Plan
Scale 1:1250

Key

Site Boundary

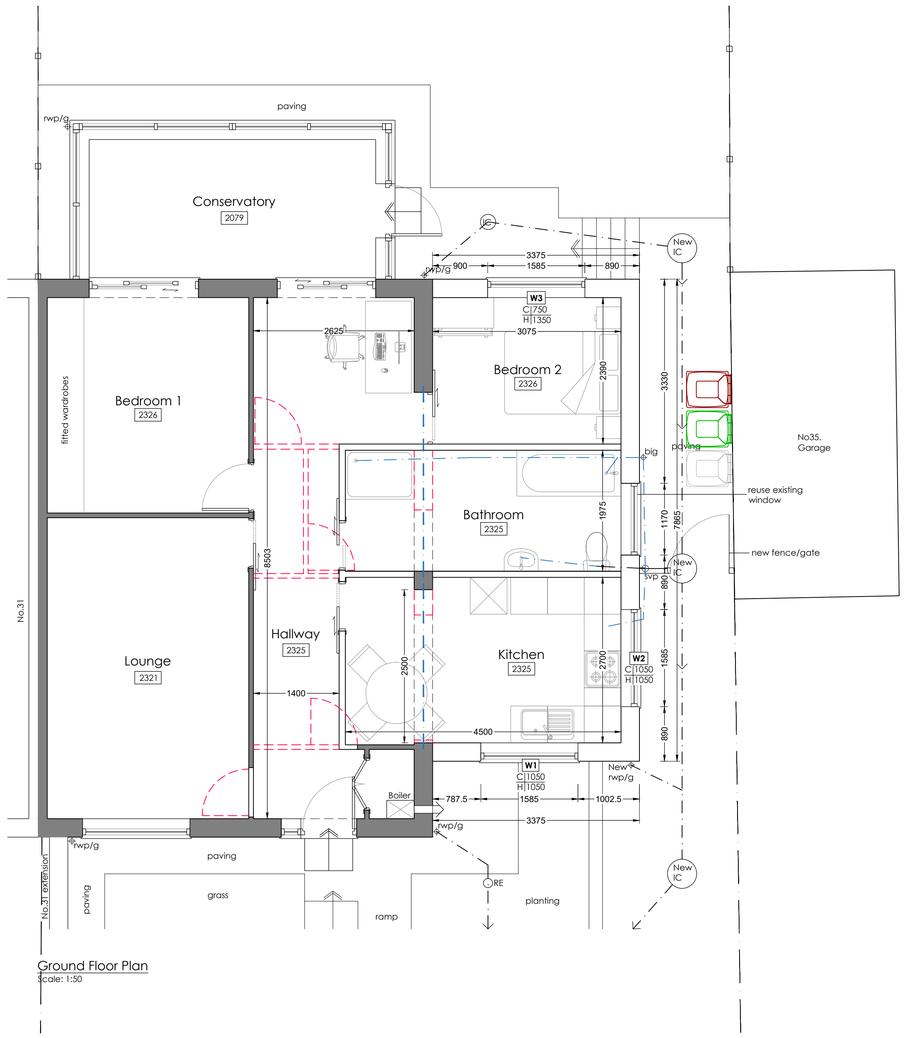

Ground Floor Plan
Scale: 1:50

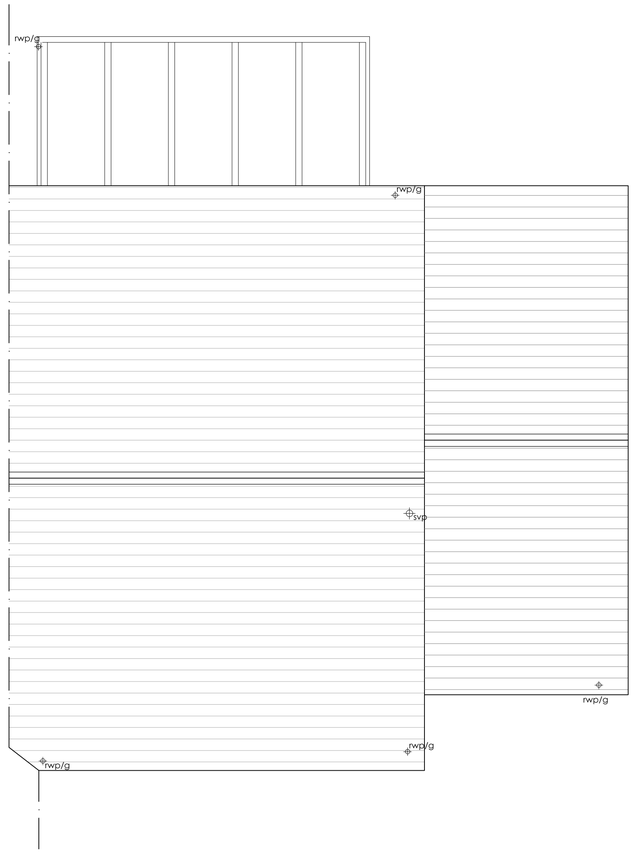

Roof Plan
Scale: 1:50

Wall Legend

- Existing Wall
- Demolish
- Blockwork In-fill
- New Cavity Wall
- New Internal Wall -Timber Studs

Rev.	Notes.	Date.	By.
D	Client alterations	31.05.2022	TH
C	Client alterations	27.05.2022	TH
B	Client alterations	10.05.2022	TH
A	Client alterations	25.04.2022	TH

This drawing is the property of WhiteleyEaves Ltd. and the copyright is reserved. Therefore this drawing is not to be copied or disclosed by any unauthorised persons without the prior consent of WhiteleyEaves Ltd.

WHITELEYEAVES LTD
PROPERTY & CONSTRUCTION CONSULTANTS
Hollinwood Business Centre, Albert Street, Oldham, OL8 3QL
T 0161 393 8417
E info@whiteleyeaves.co.uk
W www.whiteleyeaves.co.uk

CLIENT	Angela Swindells
JOB NUMBER	548
DATE	11.04.2022
DRAWING NAME	PROPOSED PLANS & ELEVATIONS
SCALE DRAWN:	1:50/ 1:100/ 1:500/ 1:1250
PAGE SIZE	A1
REVISION	D
DRAWING NUMBER	003
ADDRESS	33 Starring Way Littleborough OL15 8NT
NOTES	.....
DRAWN BY:	TH
CHECKED BY:	.....

Scale Bar 1:50
0 1m 2m 3m 4m 5m

Scale Bar 1:100
0 2m 4m 6m 8m 10m

Scale Bar 1:500
0 10m 20m 30m 40m 50m

Scale Bar 1:1250
0 25m 50m 75m 100m 125m