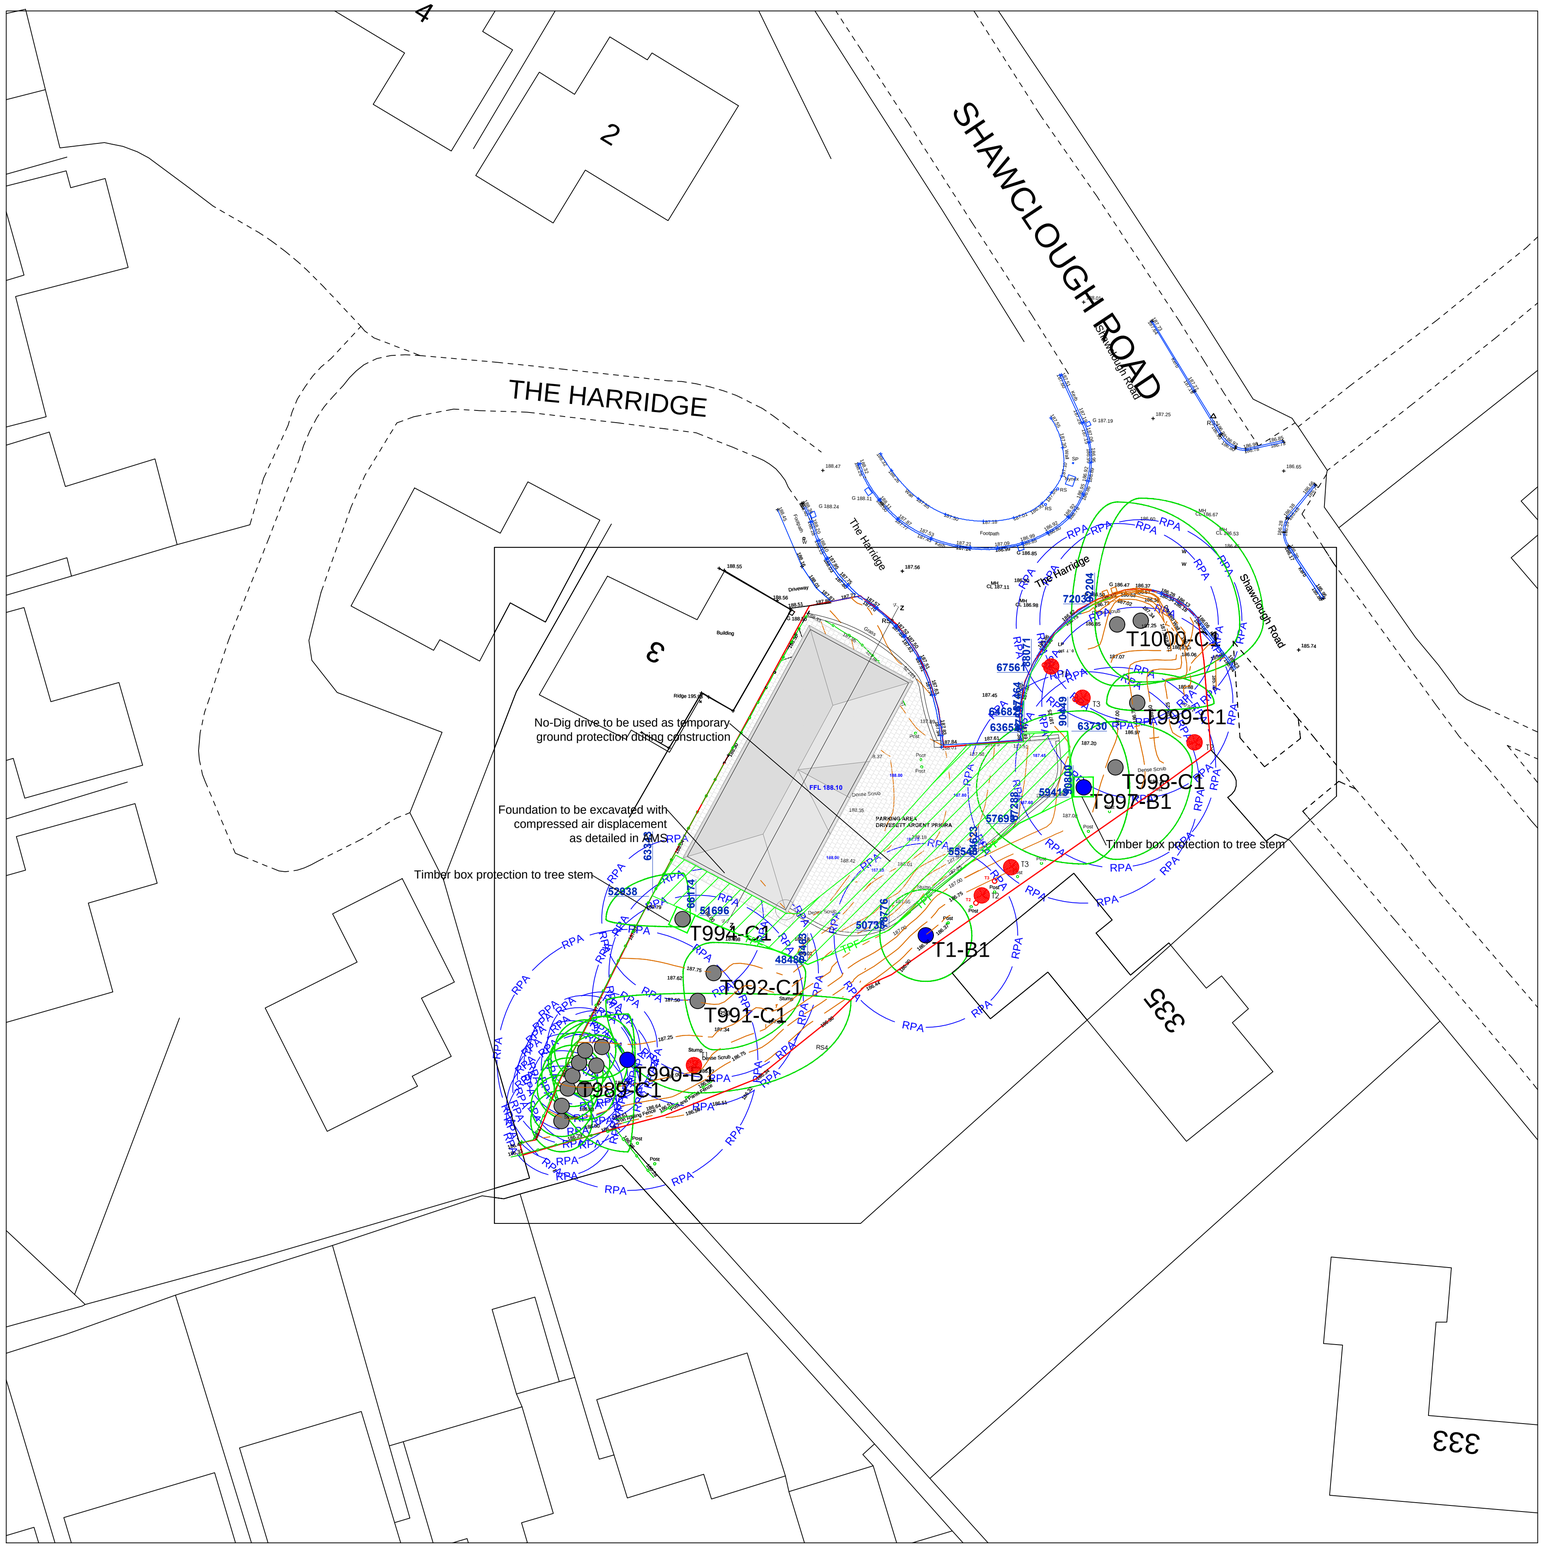
THE HARRIDGE
SHAWCLOUGH ROAD
Shawclough Road
The Harridge
Shawclough Road
4
2
3
333
335
No-Dig drive to be used as temporary ground protection during construction
Foundation to be excavated with compressed air displacement as detailed in AMS
Timber box protection to tree stem
Timber box protection to tree stem
FFL 188.10
PARKING AREA DRIVEWAY CROWN PROOFED
T1000-C1
T999-C1
T998-C1
T997-B1
T994-C1
T992-C1
T991-C1
T990-B1
T989-C1
T1-B1
RPA
TPF
RS
Building
Ridge 195.85
Gutter
Footpath
Drive
Pool
Pool
Pool
Pool
Stump
Stump
Stump

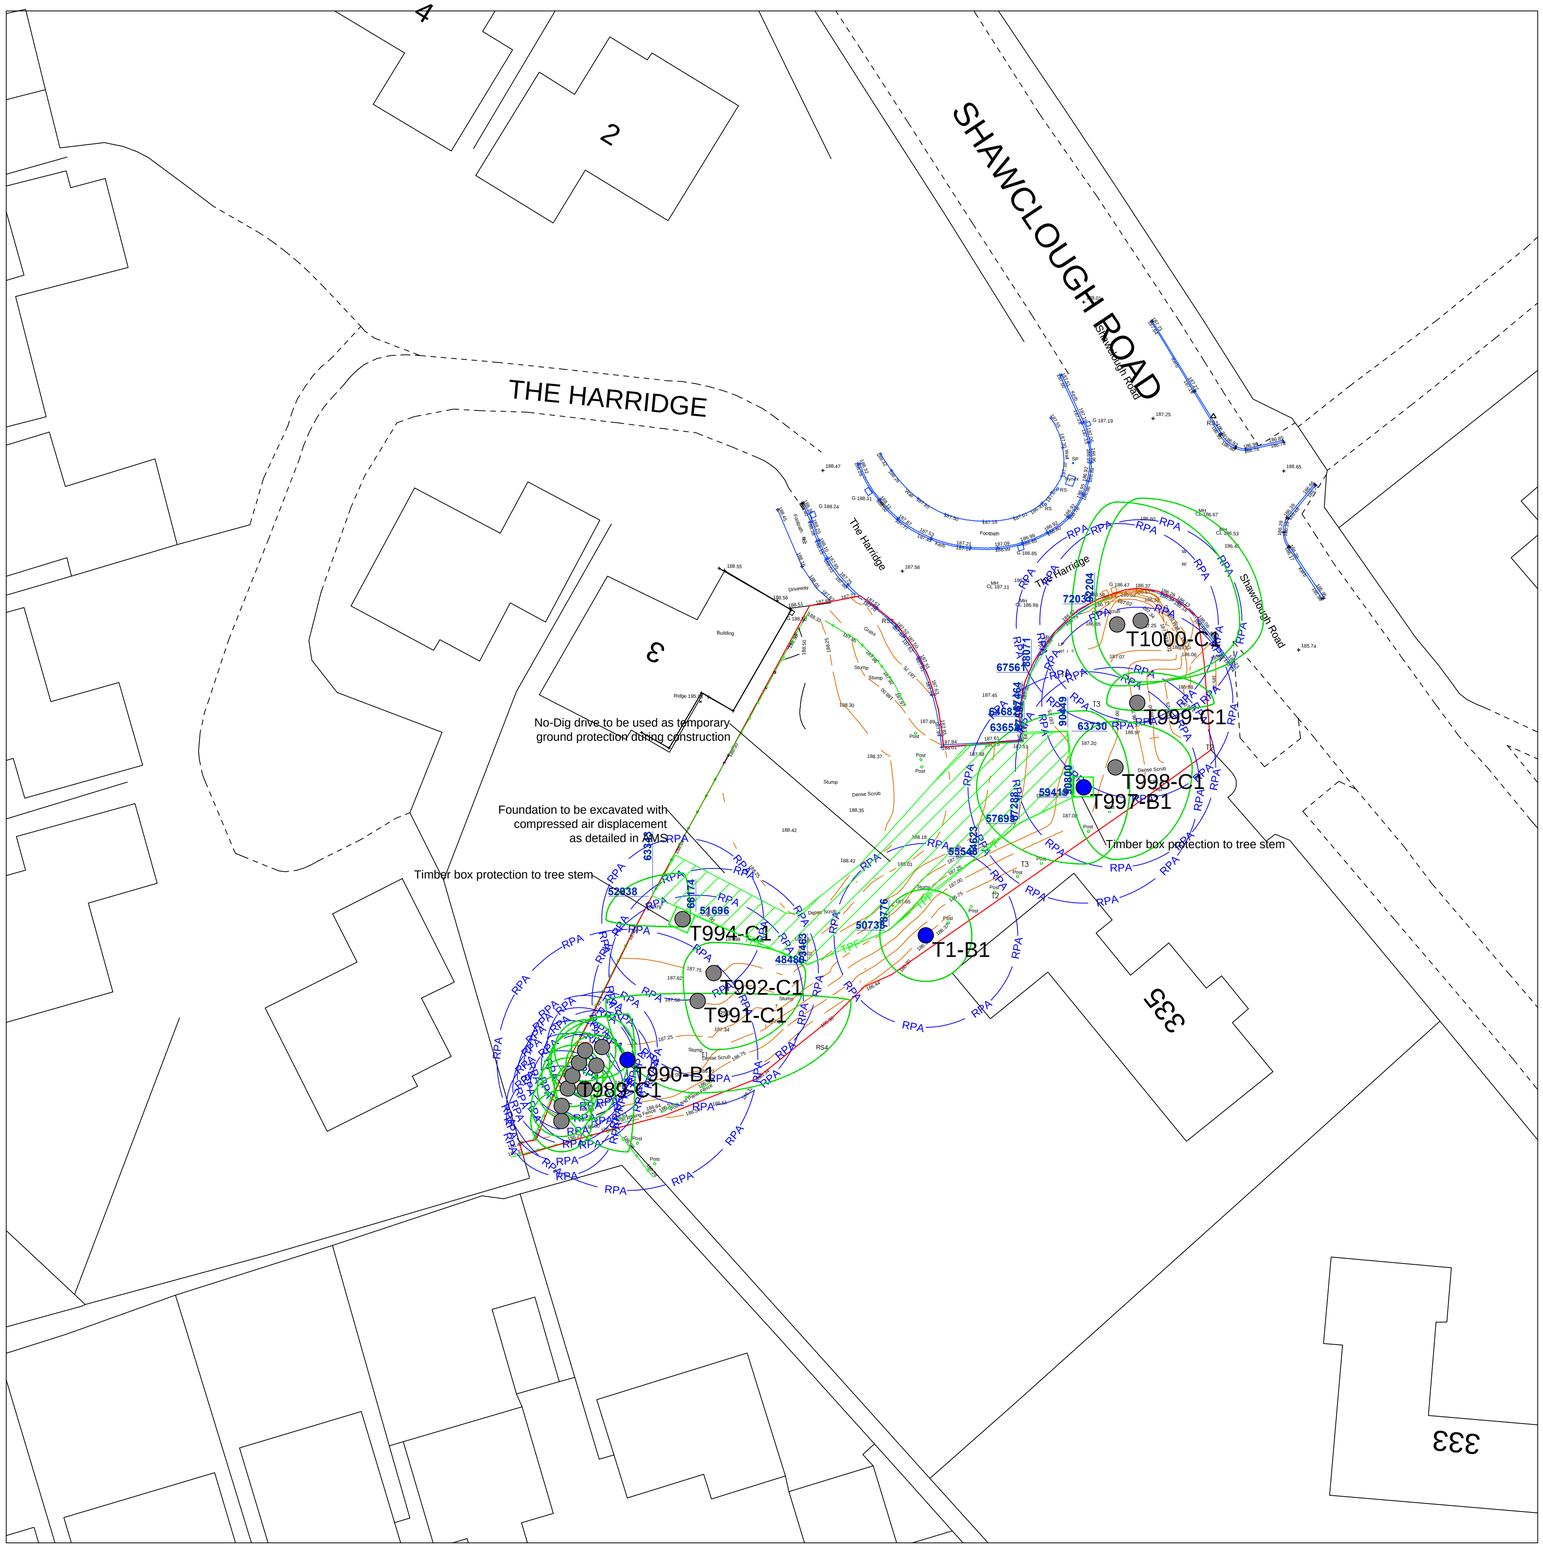

0 2 4 6 8 10 20m

SCALE 1:200

© ACS Consulting

A1

This survey has been produced at the survey scale detailed below with its accuracy commensurate with the indicated scale and should only be used for its original intended purpose. Any scaling should only be undertaken using a plotter media print produced using the as drawn plot. The plotted scale may differ (for presentation purposes) from the survey scale.

It is for the use only of the party to whom it has been addressed and no responsibility is accepted to any third party for the whole or part of its contents. This survey has been prepared on the basis that all information and facts, which may affect the survey, have been disclosed to ACS Consulting. ACS Consulting cannot accept responsibility for any facts which have not been disclosed.

All tree features that were visible at the time of the survey have been located, however there may have been items obscured.

All data remains in the ownership of ACS Consulting and any discrepancies between this survey and any other information should be reported to ACS Consulting.

Arboricultural Legend

(where applicable)

- TREES, GROUPS OR HEDGES TO BE RETAINED
- TREES, GROUPS OR HEDGES TO BE REMOVED
- ROOT PROTECTION AREAS (RPA)
- TREE PROTECTION FENCING (TPF)
- TREE PROTECTION FENCING ADJUSTED (TPF)
- TIMBER BOX PROTECTION
- TEMPORARY GROUND PROTECTION

NOTES:

1. TREE CANOPIES HAVE BEEN MEASURED AND PLOTTED AT THEIR CARDINAL POINTS FOR CLARITY AND PRESENTATION PURPOSES.
2. THE LOCATION AND ATTRIBUTES OF OFF-SITE TREES HAVE BEEN APPROXIMATED UNLESS OTHERWISE STATED.
3. THE ROOT PROTECTION AREA (RPA) IS A LAYOUT DESIGN TOOL INDICATING THE MINIMUM AREA AROUND A TREE DEEMED TO CONTAIN SUFFICIENT ROOTS AND ROOTING VOLUME TO MAINTAIN THE TREE'S VIABILITY AND WHERE PROTECTION OF THE ROOTS AND SOIL STRUCTURE IS TO BE TREATED AS A PRIORITY. (REFER TO MAIN REPORT FOR FURTHER DETAILS)
4. SITE TRAFFIC OR OBSTRUCTIONS ENCOUNTERED AT THE TIME OF THE SURVEY MAY HAVE RESULTED IN ARBOREAL FEATURES BEING OMITTED OR THEIR ATTRIBUTES BEING APPROXIMATED.
5. TREE WORKS ARE TO BE UNDERTAKEN BY QUALIFIED CONTRACTORS TO BS3998:2010.
6. TREES ARE TO BE RISK ASSESSED FOR NESTING BIRDS AND BATS.
7. THE ARBORICULTURAL SURVEY IS BASED ON THE SUPPLIED TOPOGRAPHICAL SURVEY. THE LOCATION OF FEATURES SHOWN HAS NOT BEEN CHECKED.
8. DO NOT SCALE FROM THIS DRAWING.
9. ALL DIMENSIONS ARE IN COORDINATES UNLESS STATED OTHERWISE.
10. THIS DRAWING IS TO BE READ IN CONJUNCTION WITH THE ARBORICULTURAL METHOD STATEMENT BY ACS CONSULTING.
11. THESE DRAWINGS ARE FOR PLANNING PURPOSES ONLY.
12. TREE PROTECTION FENCING TO BE IN ACCORDANCE WITH BS5857:2012 `TREES IN RELATION TO DESIGN, DEMOLITION AND CONSTRUCTION. RECOMMENDATIONS' AND THE ARBORICULTURAL METHOD STATEMENT BY ACS CONSULTING.
13. TREE PROTECTION MEASURES TO BE INSTALLED PRIOR TO WORKS COMMENCING.
14. WHERE THE POTENTIAL FOR ENCROACHMENT INTO A TREE'S ROOT PROTECTION AREA (RPAS) EXISTS OR IS NECESSARY, WORKS WITHIN THE RPA ARE TO BE UNDERTAKEN, MUST BE IN ACCORDANCE WITH THE APPROVED METHOD STATEMENT BY ACS CONSULTING.
15. ALL SITE OPERATIVES SHOULD BE MADE AWARE, THROUGH A SITE BRIEFING OR INDUCTION AS TO THE PURPOSE OF THE TREE PROTECTION FENCING, AND OF THE FACT THAT IT IS NOT TO BE DISTURBED OR MOVED.

THIS DRAWING SHOULD BE READ IN CONJUNCTION WITH ACS CONSULTING ARBORICULTURAL METHOD STATEMENT

General Notes

1. Tree canopies have been measured and plotted at their cardinal points for clarity and presentation purposes.
2. The location and attributes of off-site trees have been approximated unless otherwise stated.
3. The Root Protection Area (RPA) is a layout design tool indicating the minimum area around a tree deemed to contain sufficient roots and rooting volume to maintain the tree's viability and where protection of the roots and soil structure is to be treated as a priority. (Refer to main report for further details)
4. Site traffic or obstructions encountered at the time of the survey may have resulted in arboreal features being omitted or their attributes being approximated.
5. Tree works are to be undertaken by qualified contractors to BS3998:2010.
6. Trees are to be Risk Assessed for nesting birds and bats.
7. The arboricultural survey is based on the supplied topographical survey. The location of features shown has not been checked.

Survey Control

Sheet 1

Rev	Date	Description	CAD

Client

Mr. Matthews

ACS Consulting
Booths Park
Chelford Road
Knutsford
WA16 8GS
01565 755422
mail@acsconsulting.co.uk

acsconsulting.co.uk

ACS Consulting
272 Bath Street
Glasgow
G2 4JR
0141 354 1833
glasgow@acsconsulting.co.uk

Tree Protection & Retention

The Harridge

Rochdale

Plotted Scale: A1 1:200

Surveyor:	IRM	CAD:	SPT	Checker:	IRM	Rev:

Date of Issue: NOV 2020 ACS Ref No: TPP/4255/Y/200