
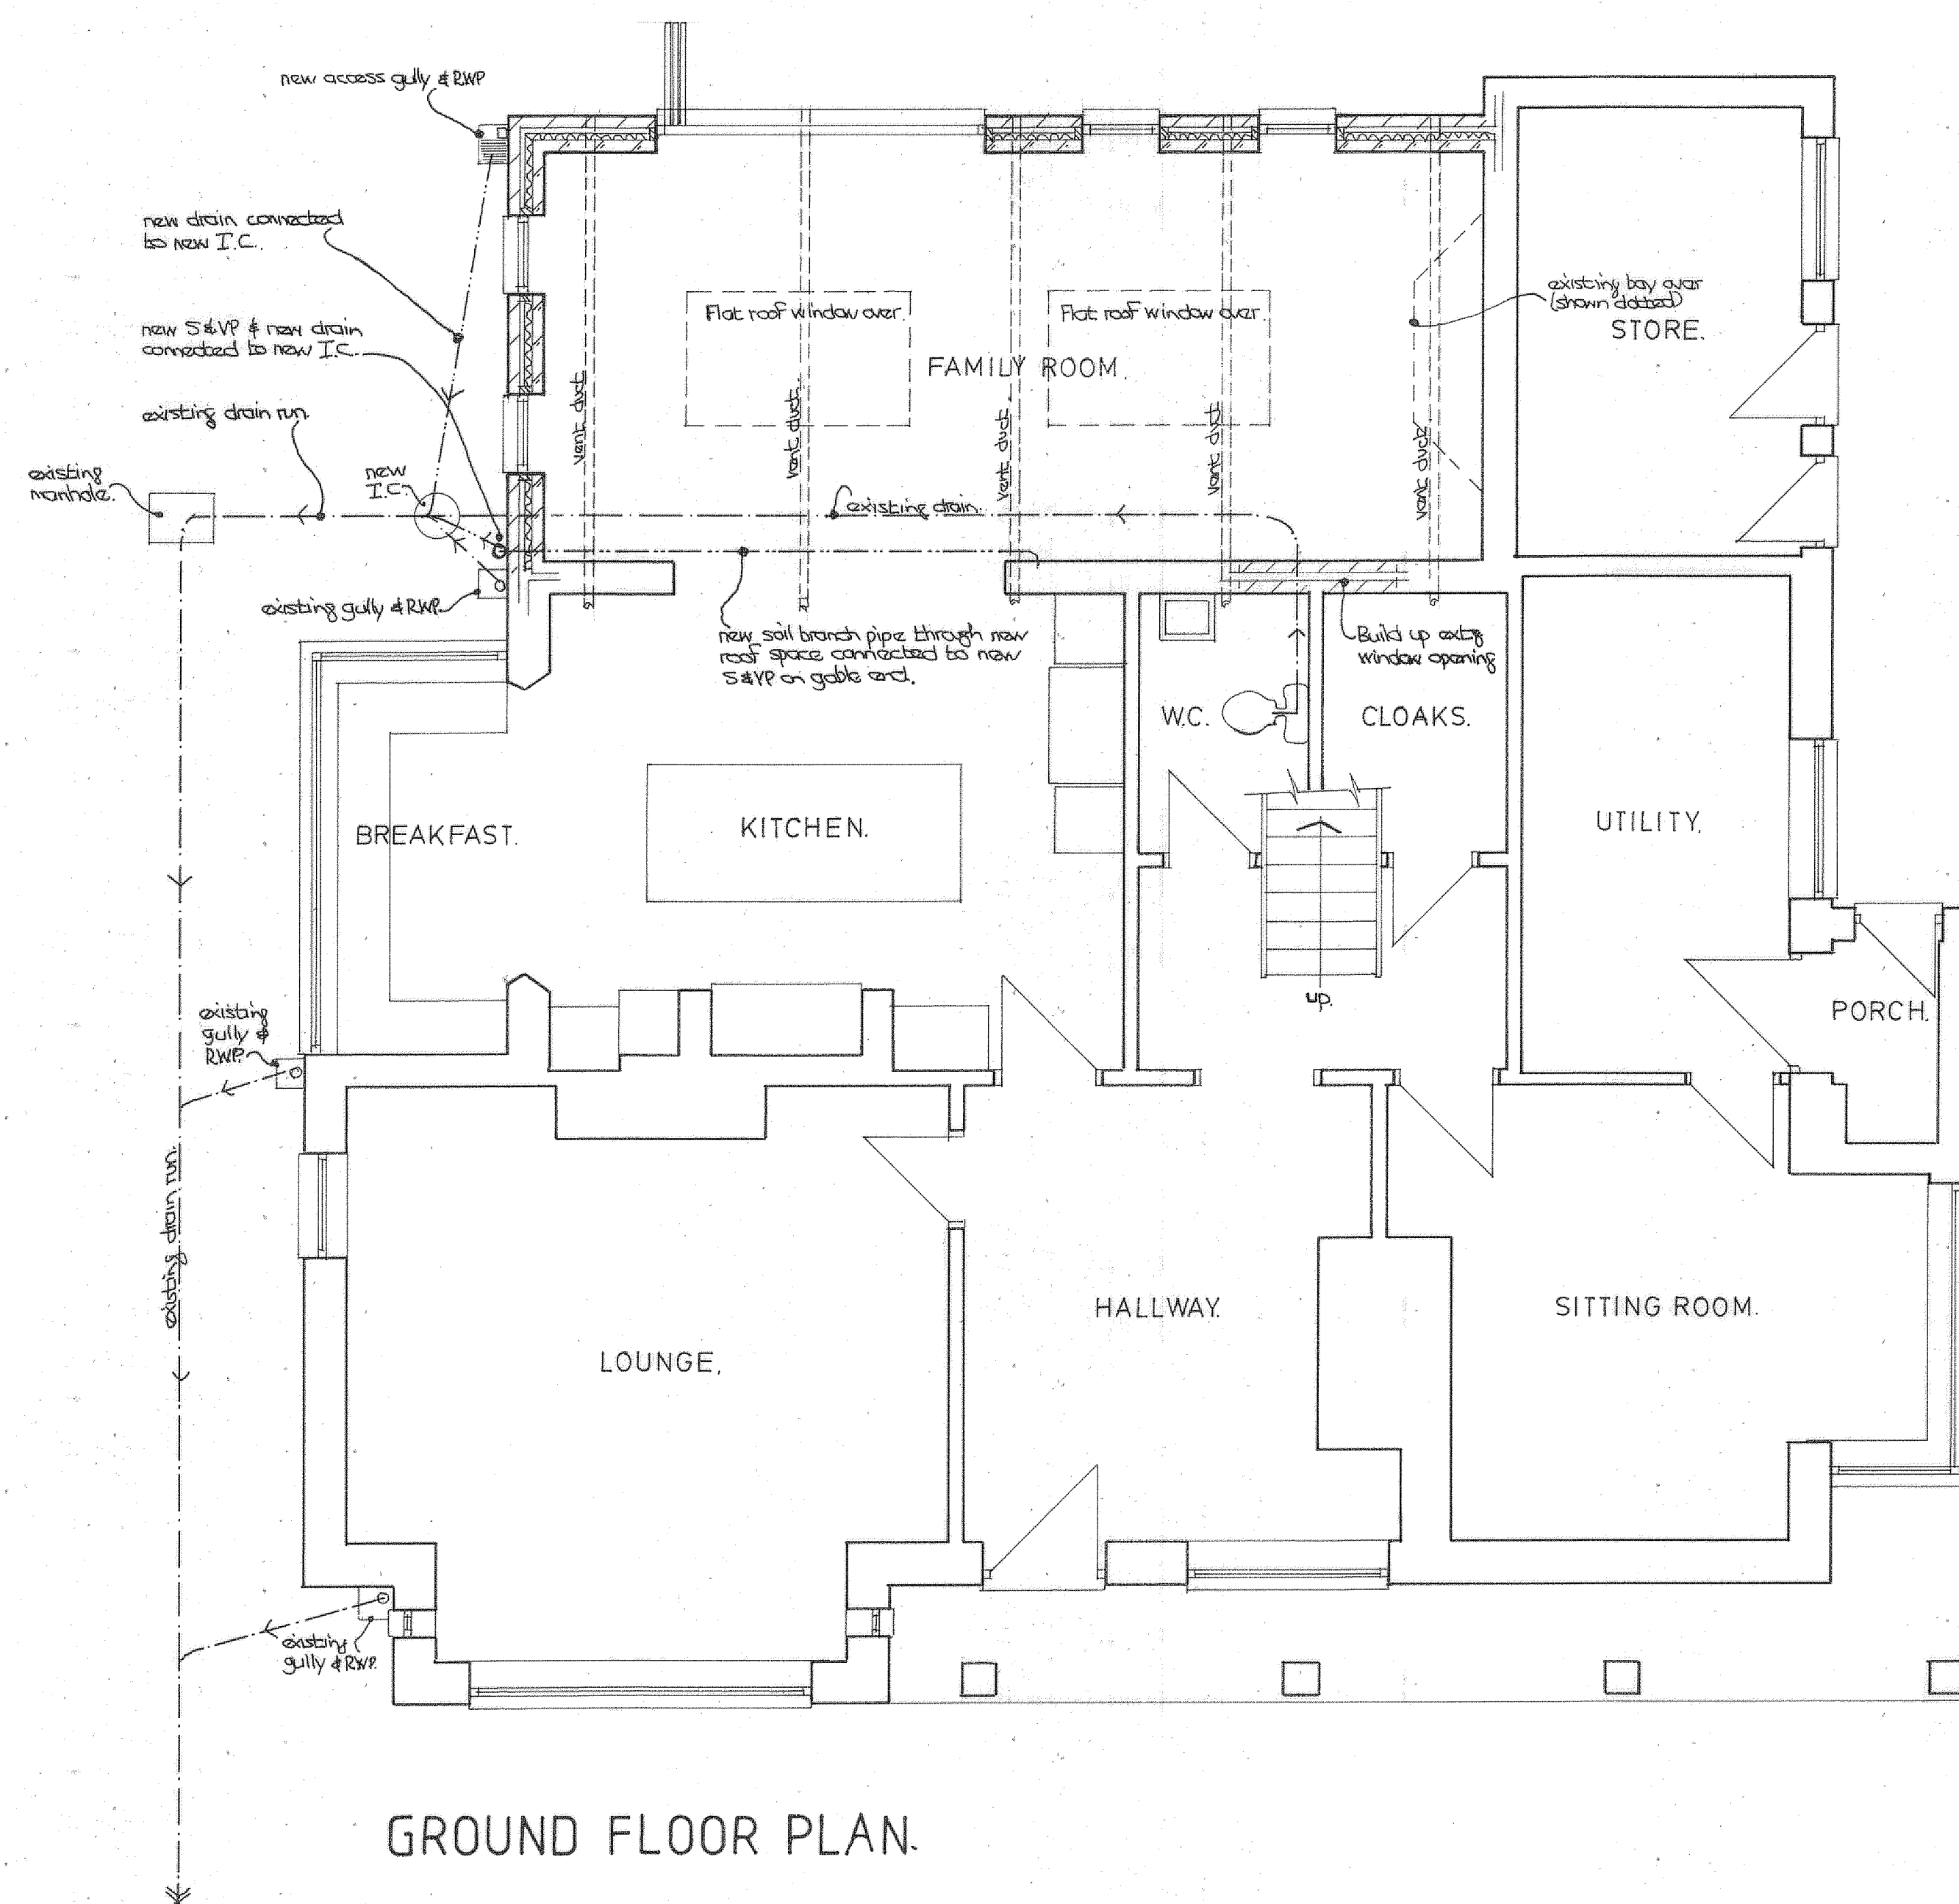
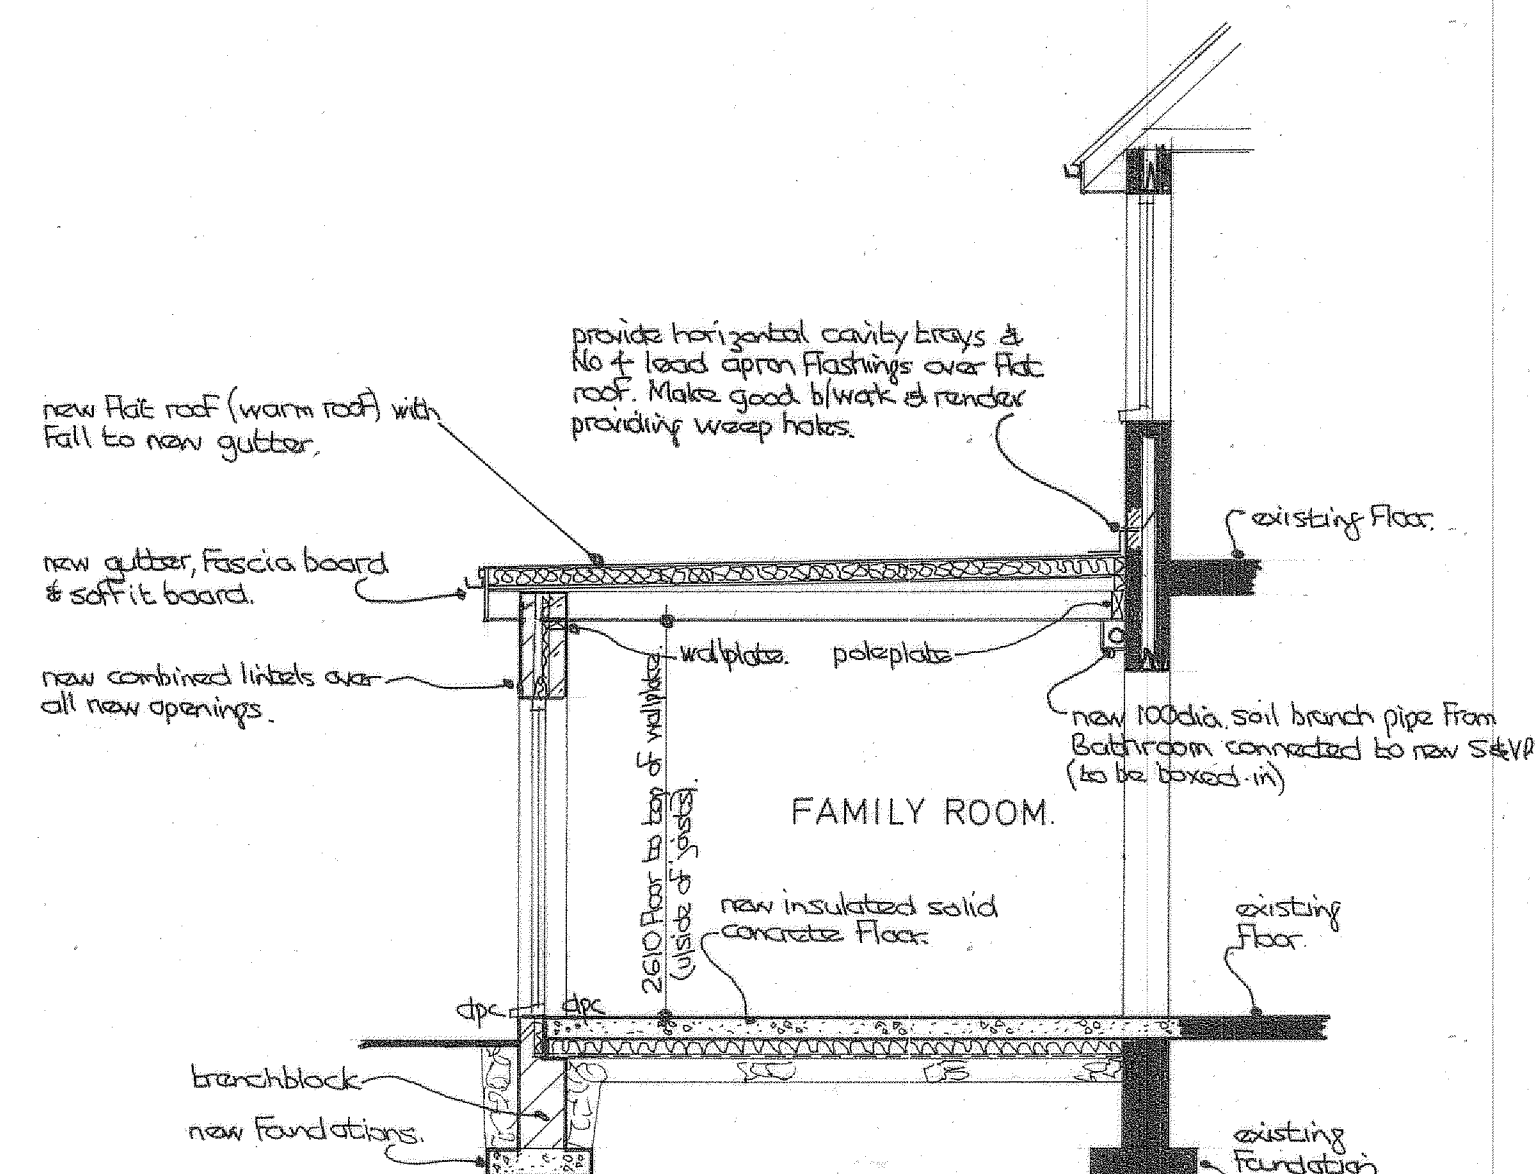


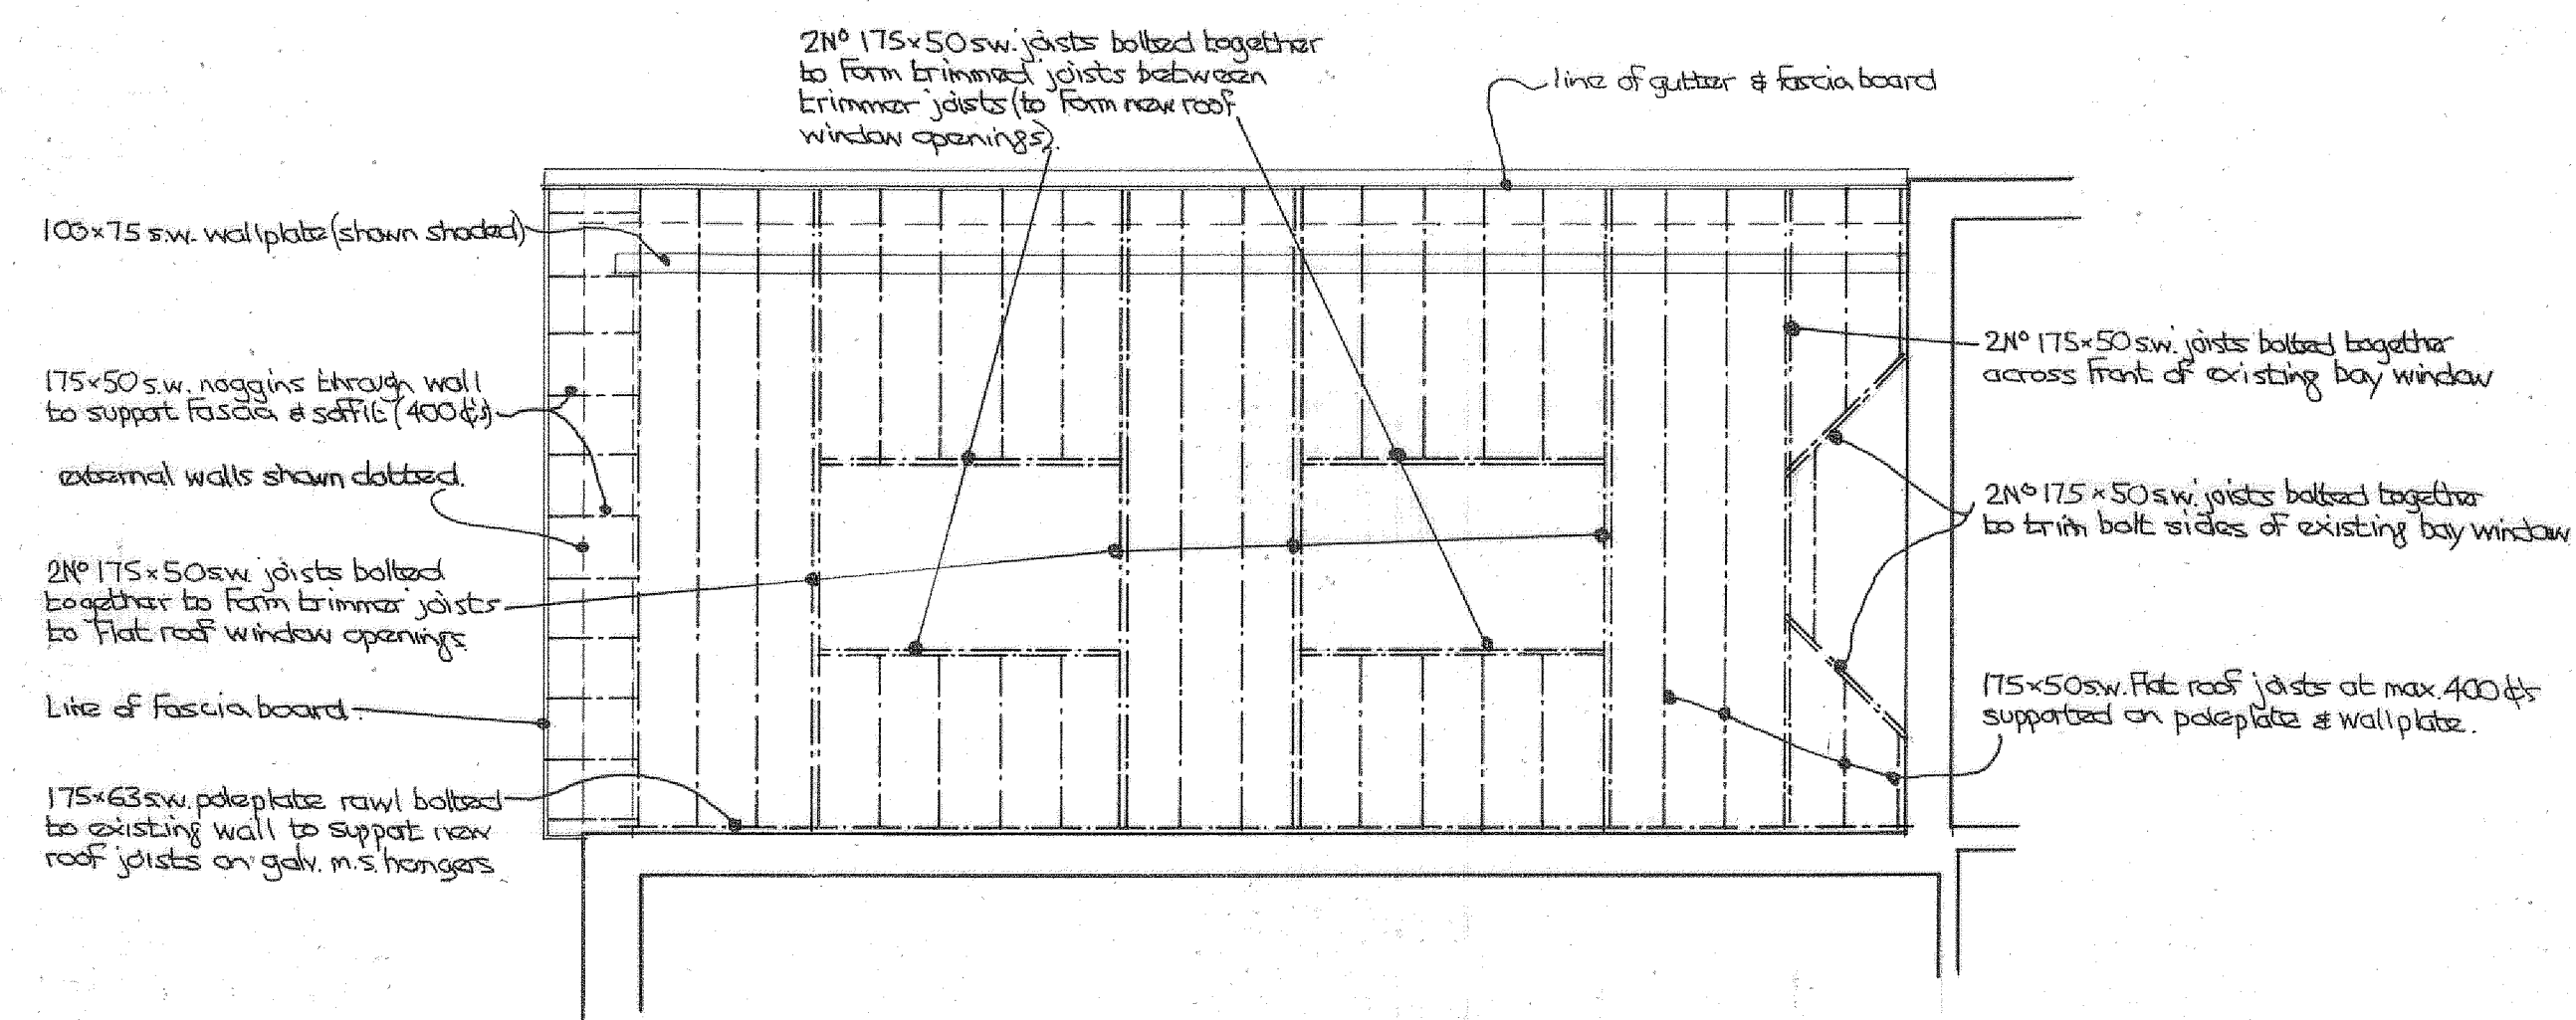

PROJECT.  
PROPOSED SINGLE STOREY  
REAR EXTENSION.

LOCATION.  
540, BURY ROAD,  
ROCHDALE, OL11 4DQ.

DRAWING TITLE.  
PLANS & SECTION AS PROPOSED.

CLIENT.  
MRS. K. DORRINGTON.

SCALE.  
1:50 @ A1.

DATE.  
January 2023.

DRAWING No.  
01235808/02.