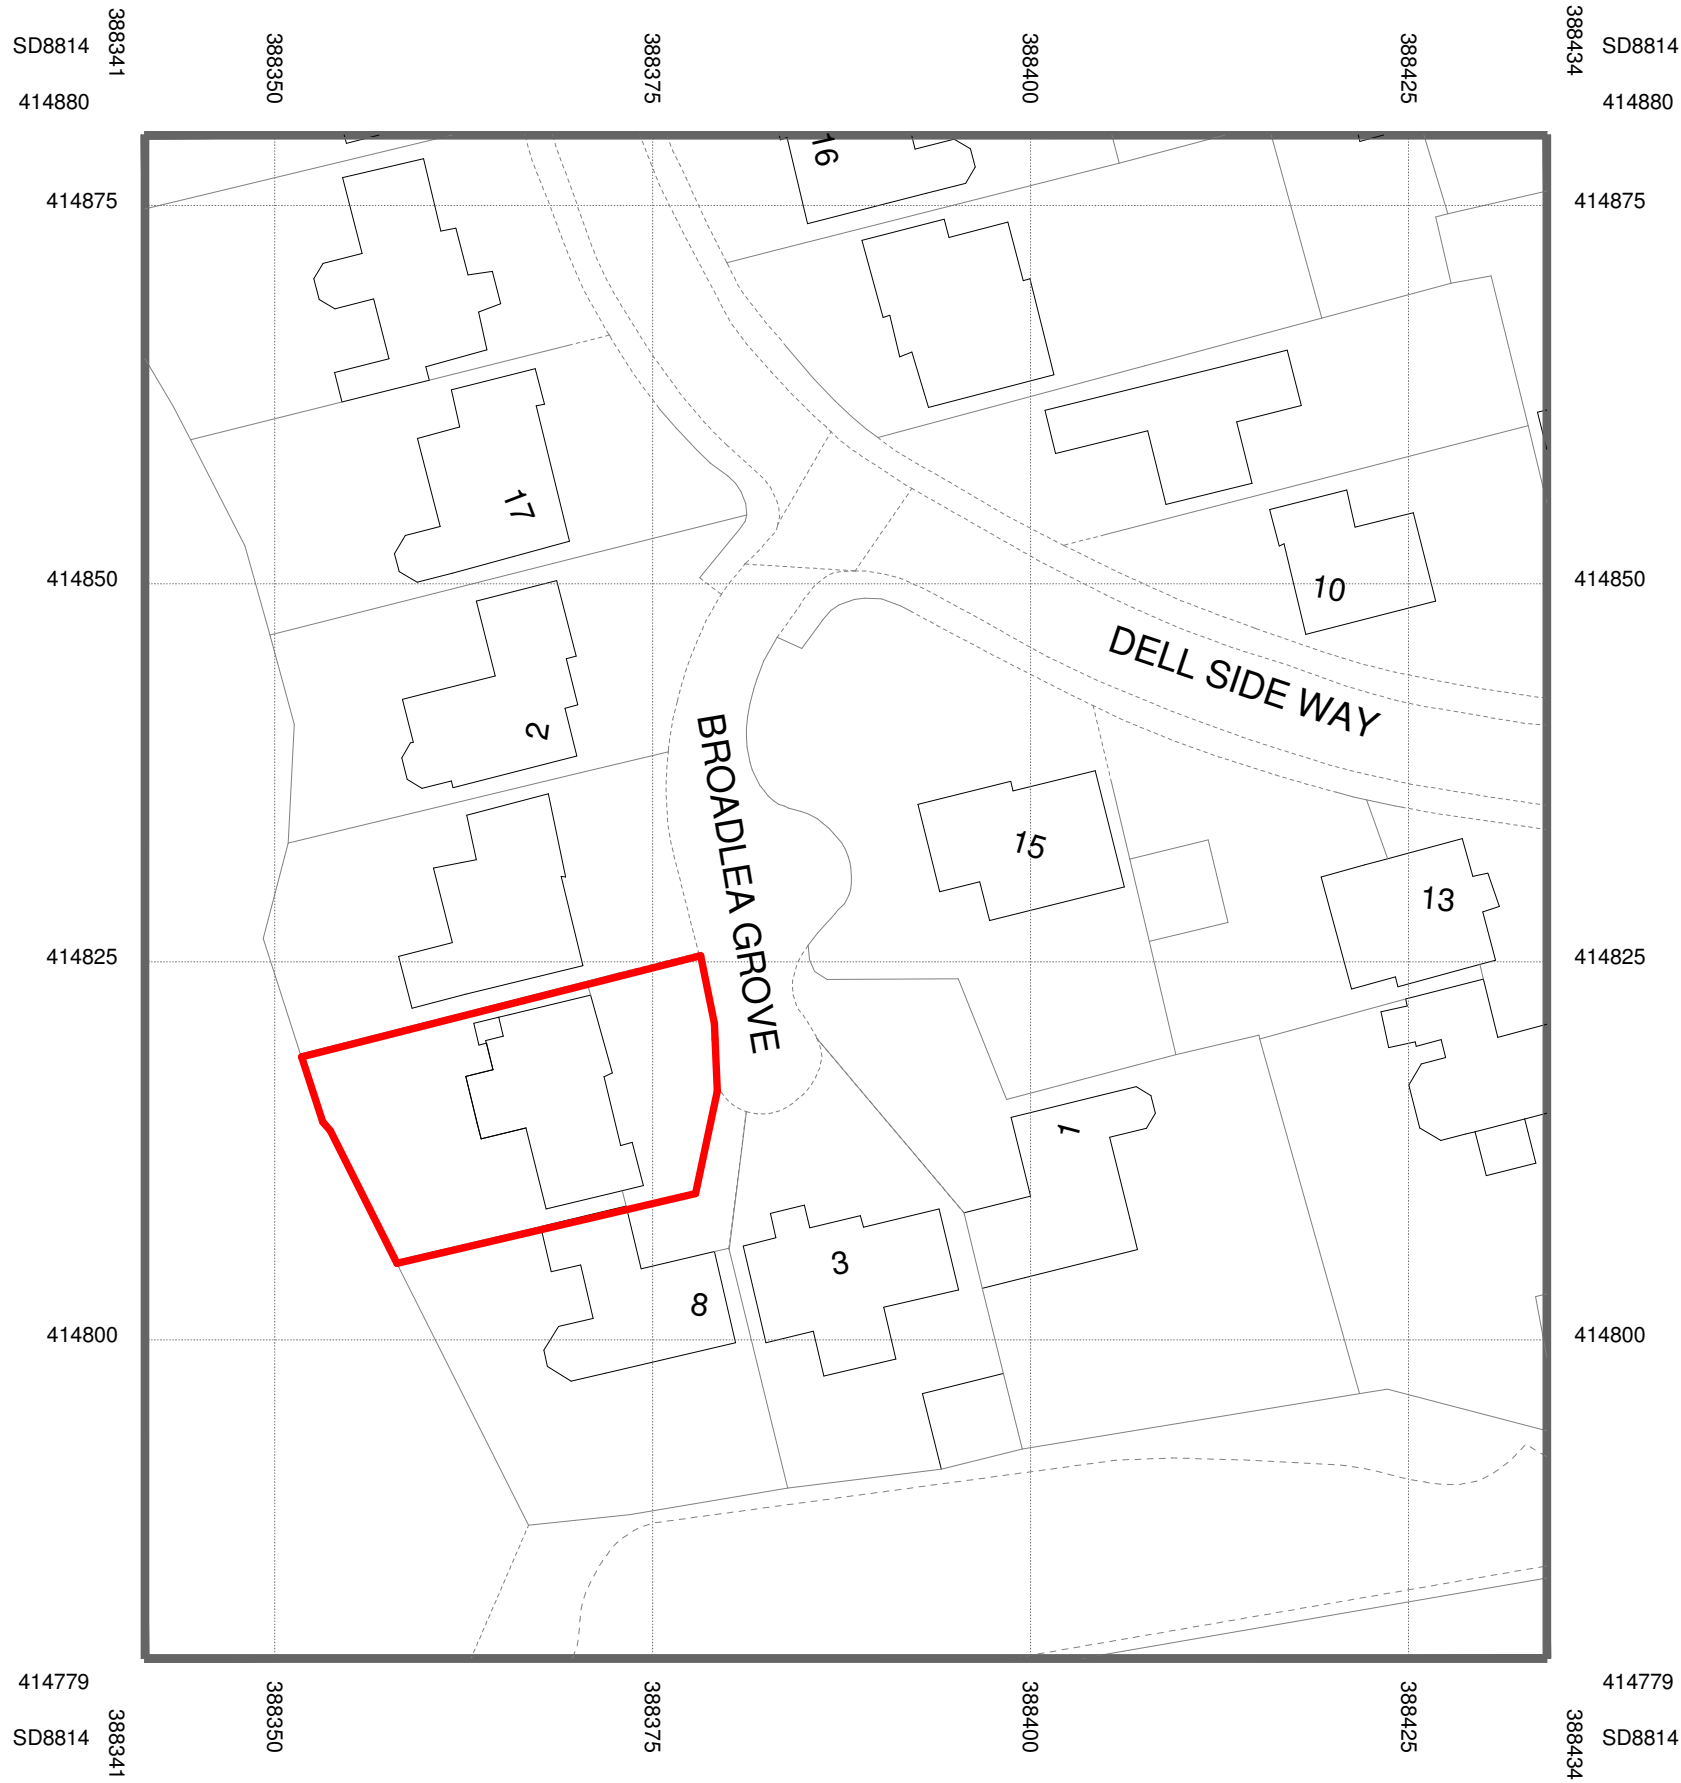
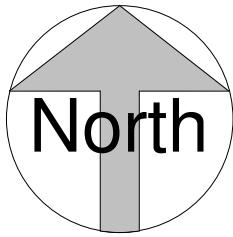


No.	Description	Date

design with DOM				PROJECT		CLIENT		
				Broadlea Grove		Mo Tayab		
CODE	STATUS	SUITABILITY DESCRIPTION	PURPOSE OF ISSUE	SHEET	Date		Project number	Scale (@ A3)
					27.05.2023		20238	1 : 500
					Drawn by		DRAWING NUMBER	
DG		BLG_DWD_00_DR_A_1001						
Checked by		Location Plan Proposed		DG				