

© TRIANGLE ARCHITECTS LIMITED

■ THIS DRAWING IS THE SUBJECT OF COPYRIGHT WHICH VESTS IN TRIANGLE ARCHITECTS LIMITED. IT IS AN INFRINGEMENT OF COPYRIGHT TO REPRODUCE THIS DRAWING, BY WHATEVER MEANS, INCLUDING ELECTRONIC, WITHOUT THE EXPRESS WRITTEN CONSENT OF TRIANGLE ARCHITECTS LIMITED WHICH RESERVES ALL ITS RIGHTS.

■ TRIANGLE ARCHITECTS LIMITED ASSERTS ITS RIGHTS TO BE IDENTIFIED AS THE AUTHOR OF THIS DESIGN.

■ DRAWING NOT TO BE SCALED. FIGURE DIMENSIONS TO BE WORKED TO IN ALL CASES.

■ THE CONTRACTOR IS RESPONSIBLE FOR CHECKING DIMENSIONS, TOLERANCES & REFERENCES.





■ ANY DISCREPANCY TO BE VERIFIED WITH THE ARCHITECT BEFORE PROCEEDING WITH THE WORKS.

■ REPORT ERRORS & OMISSIONS TO ARCHITECT.

■ WHERE AN ITEM IS COVERED BY DRAWINGS OF DIFFERENT SCALE, THE LARGER SCALE DRAWING TO BE WORKED TO. DO NOT SCALE FROM THE DRAWING. FIGURED DIMENSIONS TO BE WORKED TO IN ALL CASES.

■ CHECK ALL DIMENSIONS ON SITE.

■ DRAWING TO BE READ IN CONJUNCTION WITH THE HEALTH & SAFETY PLAN AND ALL RELEVANT RISK ASSESSMENTS AND THE FOLLOWING DRAWINGS.

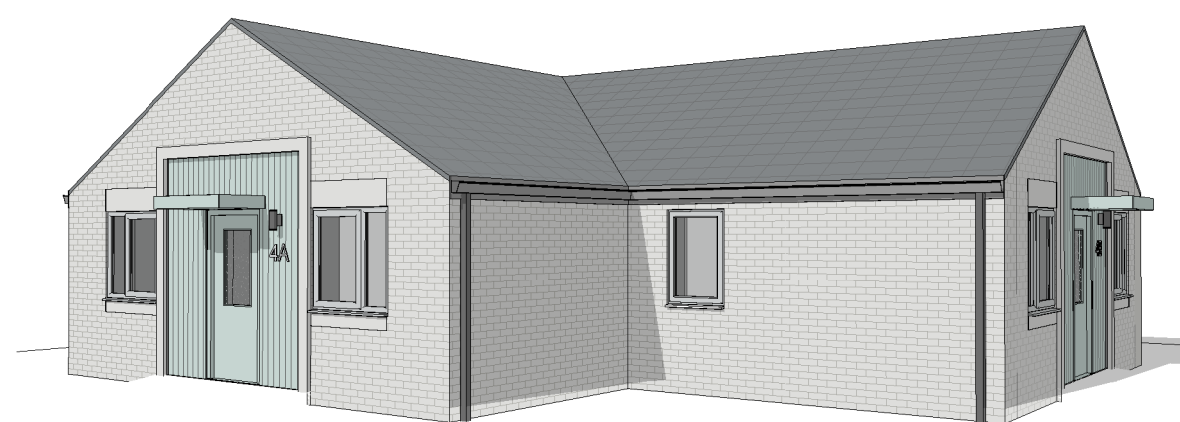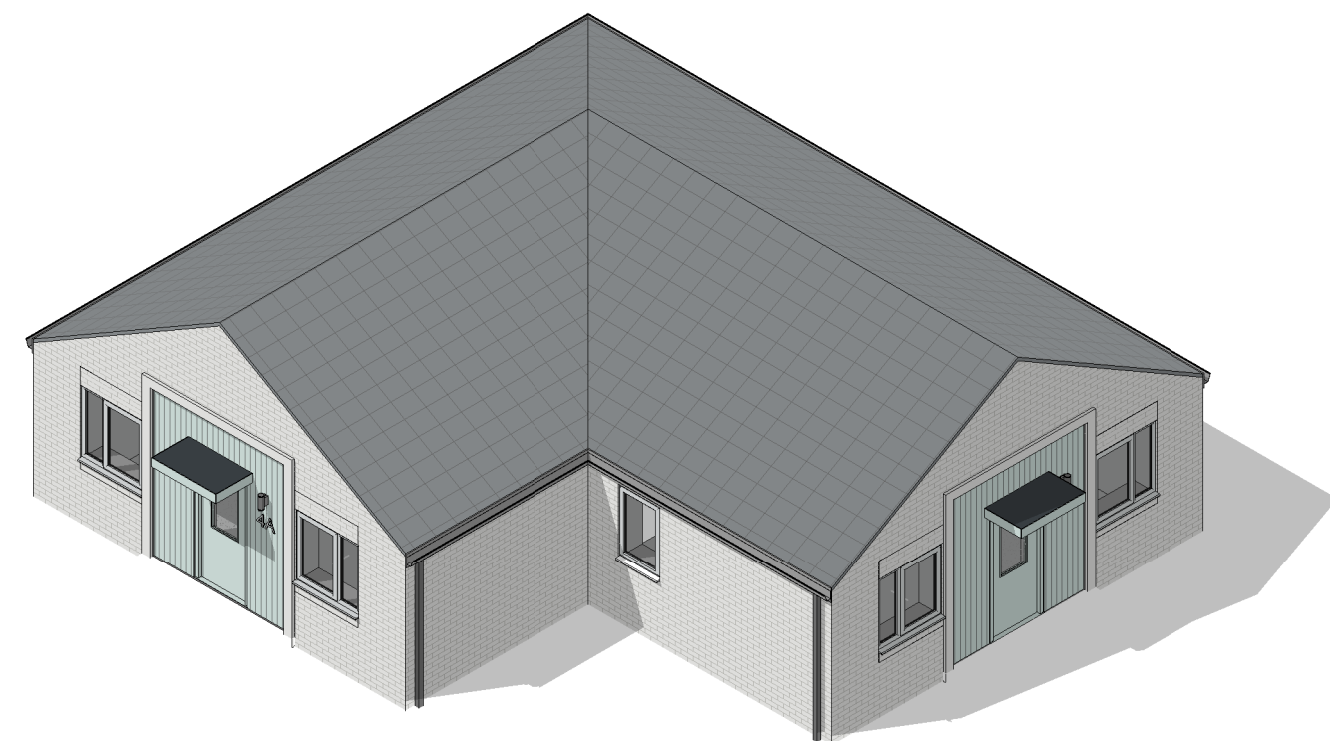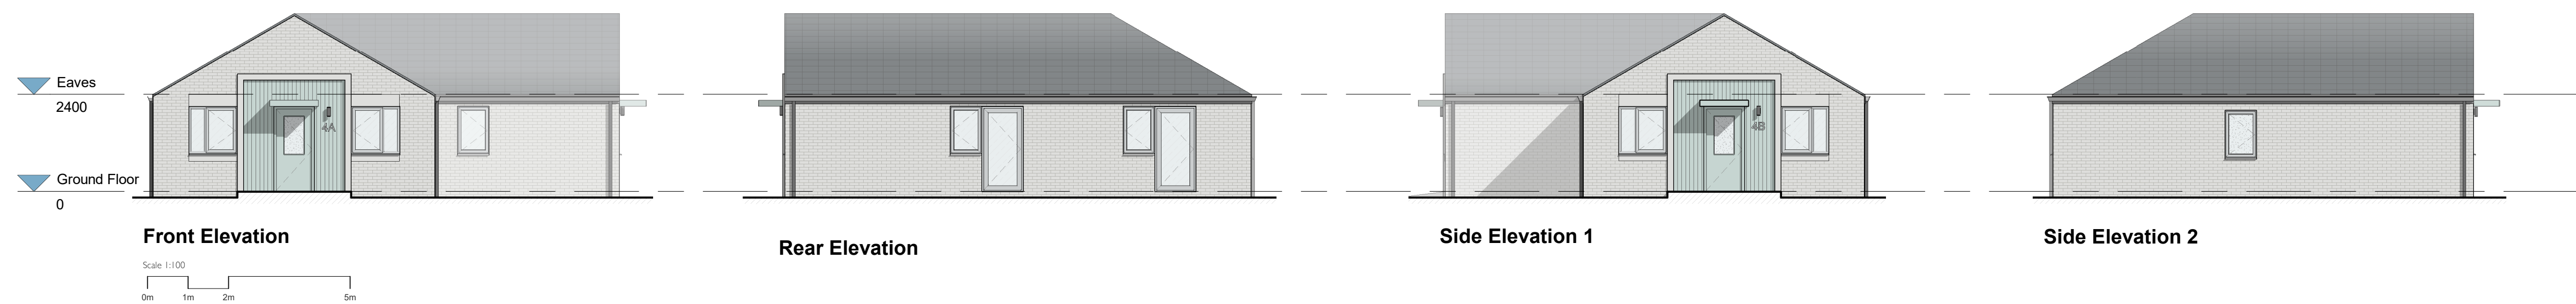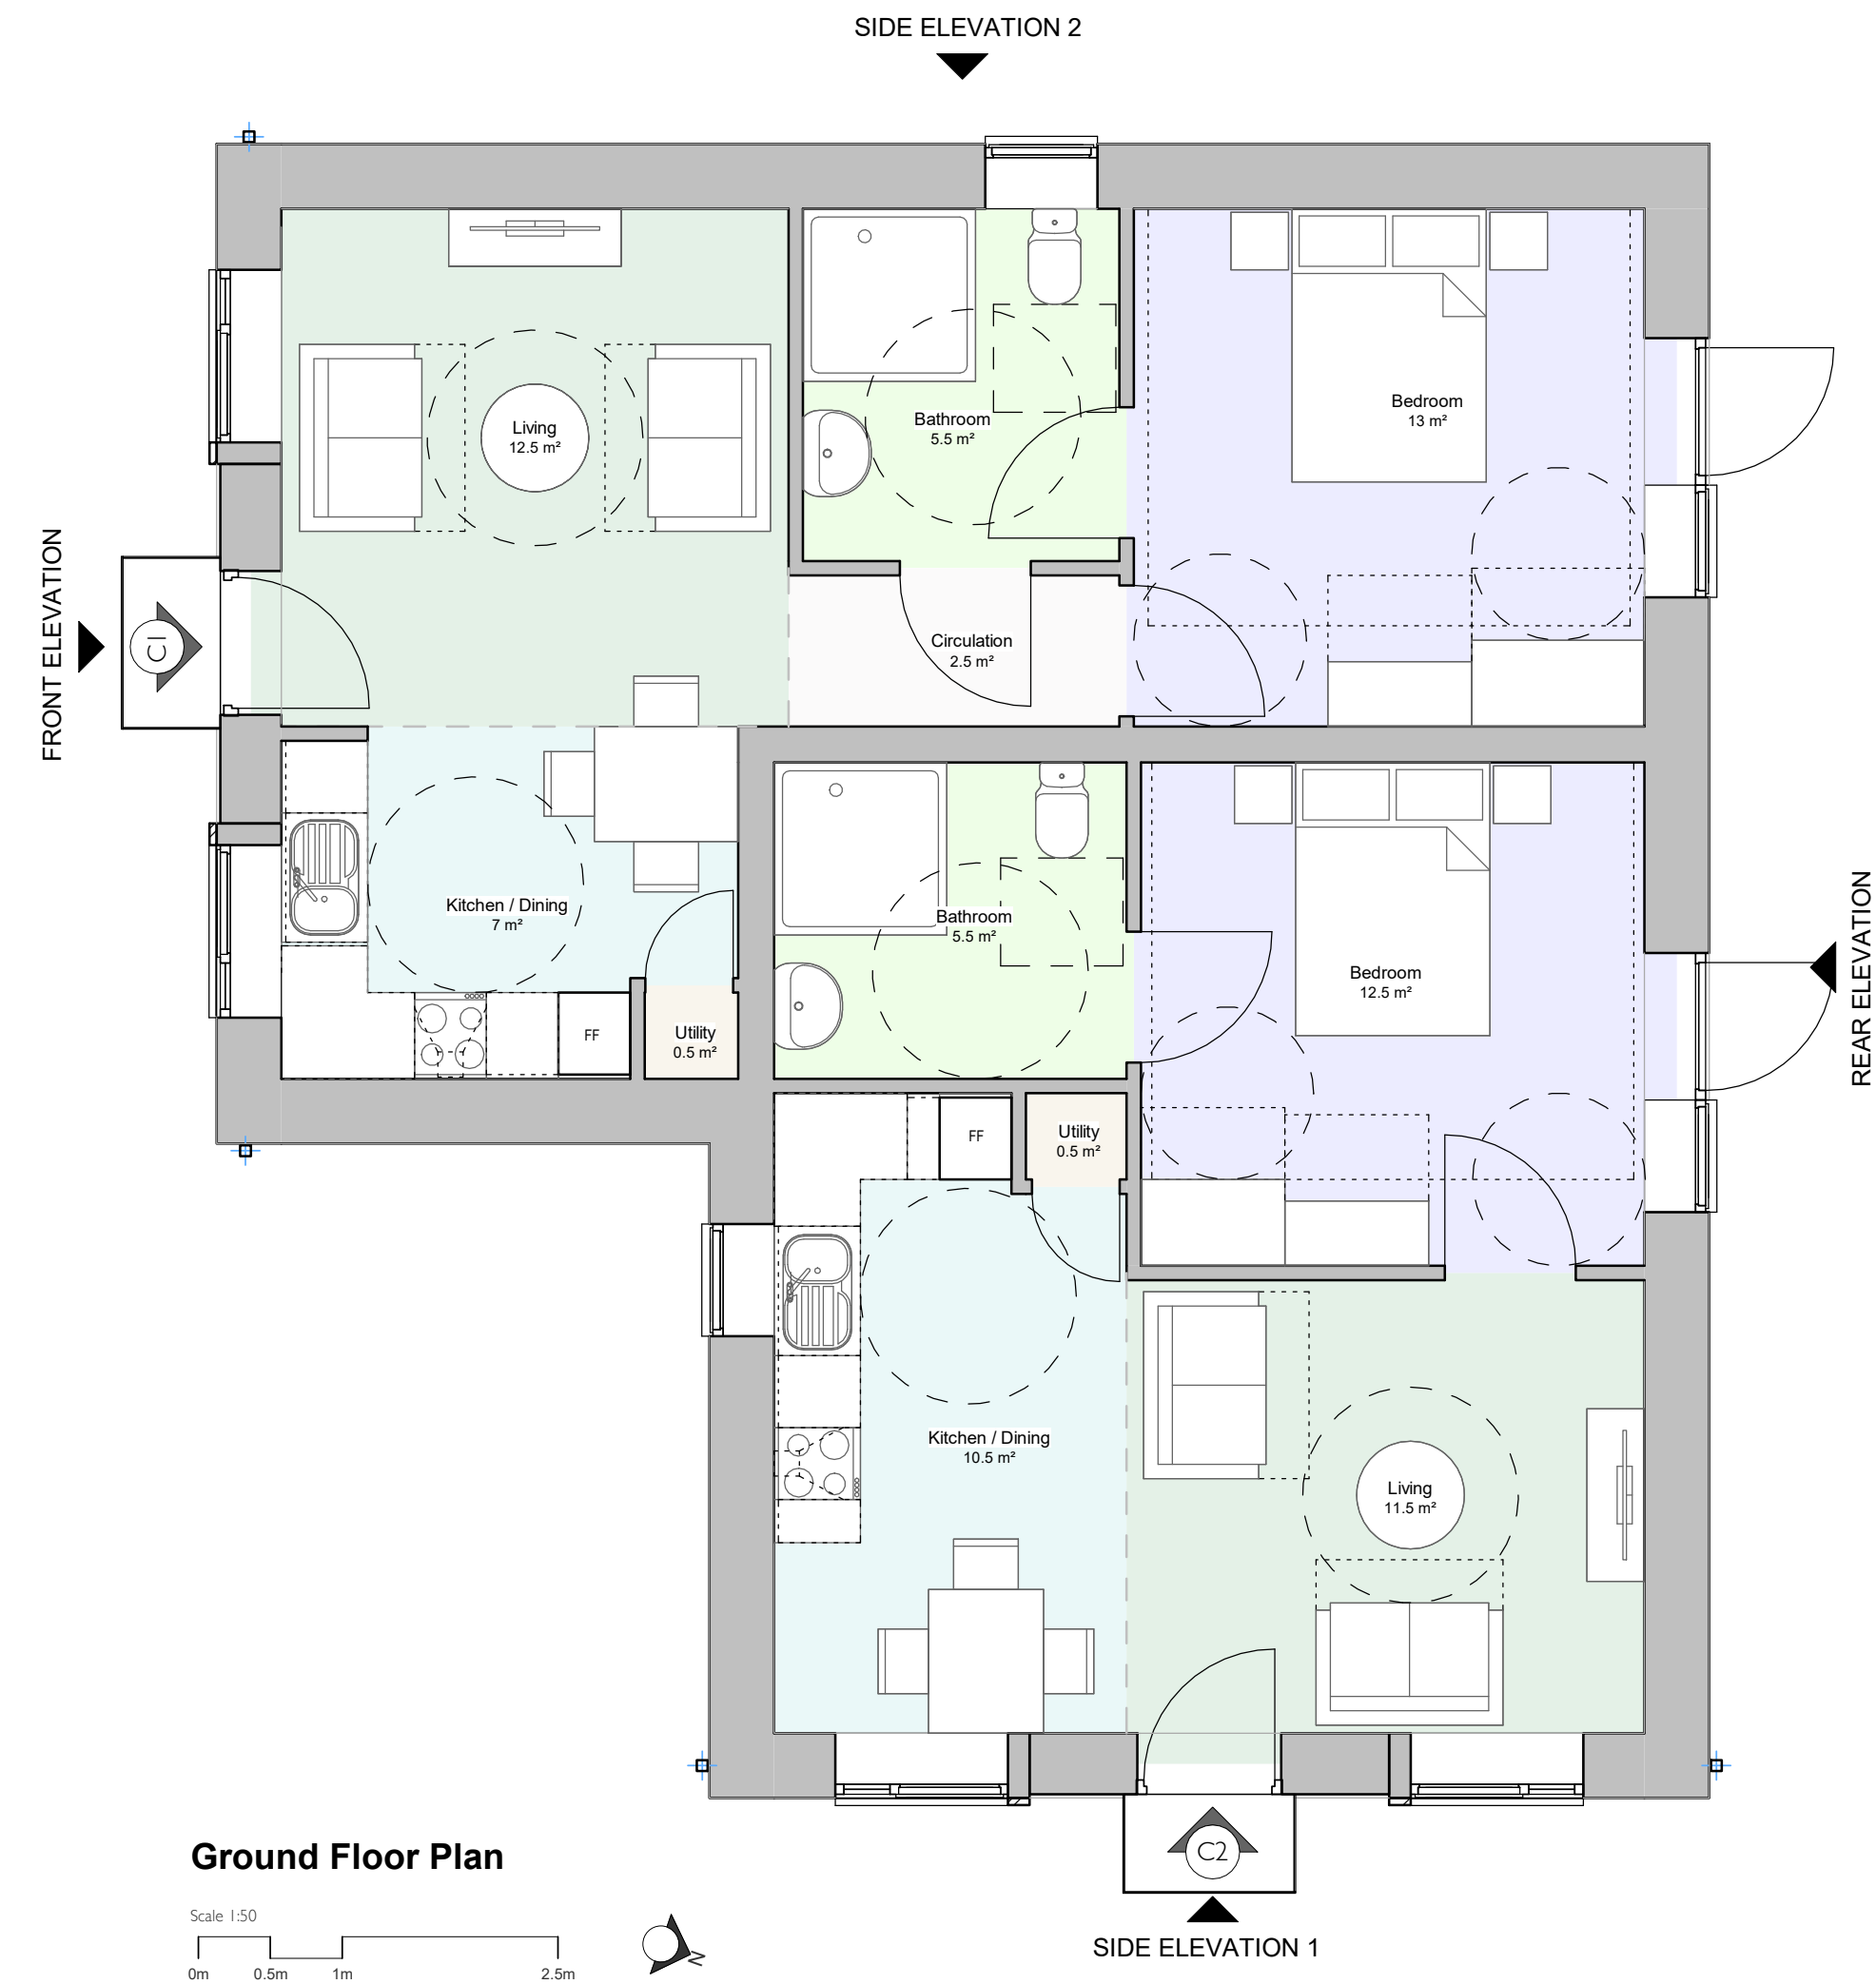

Area Schedule (Net)		
Name		Area
Apartment C2		41 m ²
Apartment C1		42 m ²
Grand total		82.5 m ²

Area Schedule (GIA)		
Name		Area
Ground Floor GIA		85 m ²
Grand total		85 m ²

P02 20.01.22 JS Updated following client comments.

P01 10.12.21 JS Issued for client comment.

Rev	Date	By	Remarks
-----	------	----	---------

Client:		Cornerstone Place	
Project No. / Project Name:		21-032 / Whitworth Road, Rochdale	
Drawing Name:		Block C Plans & Elevations	
Drawing Purpose:		PLANNING	
Project:	Origin:	Vol/Sys:	Level:
WHI - TRI - Z3 - ZZ - DR - A - 3531			
Status:	Scale @ A1	Drawn:	Check:
As indicated			
JS		AJD December 2021	