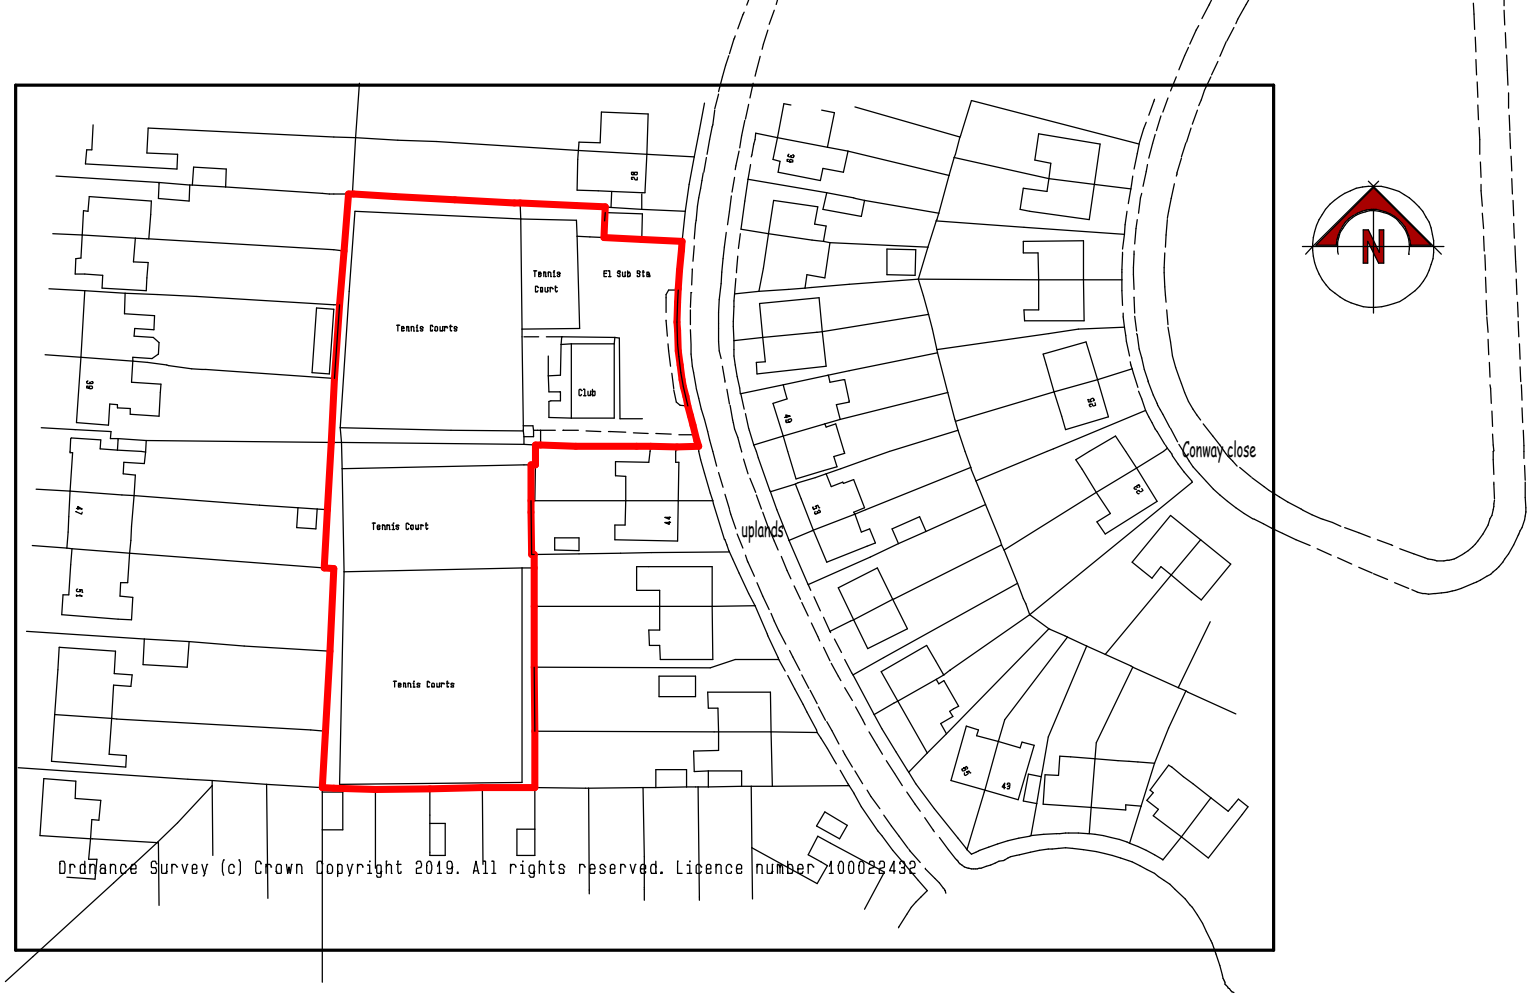

Location Plan

1:1250 scale at A4

The Pavillion, Uplands, Middleton M24 1FA