


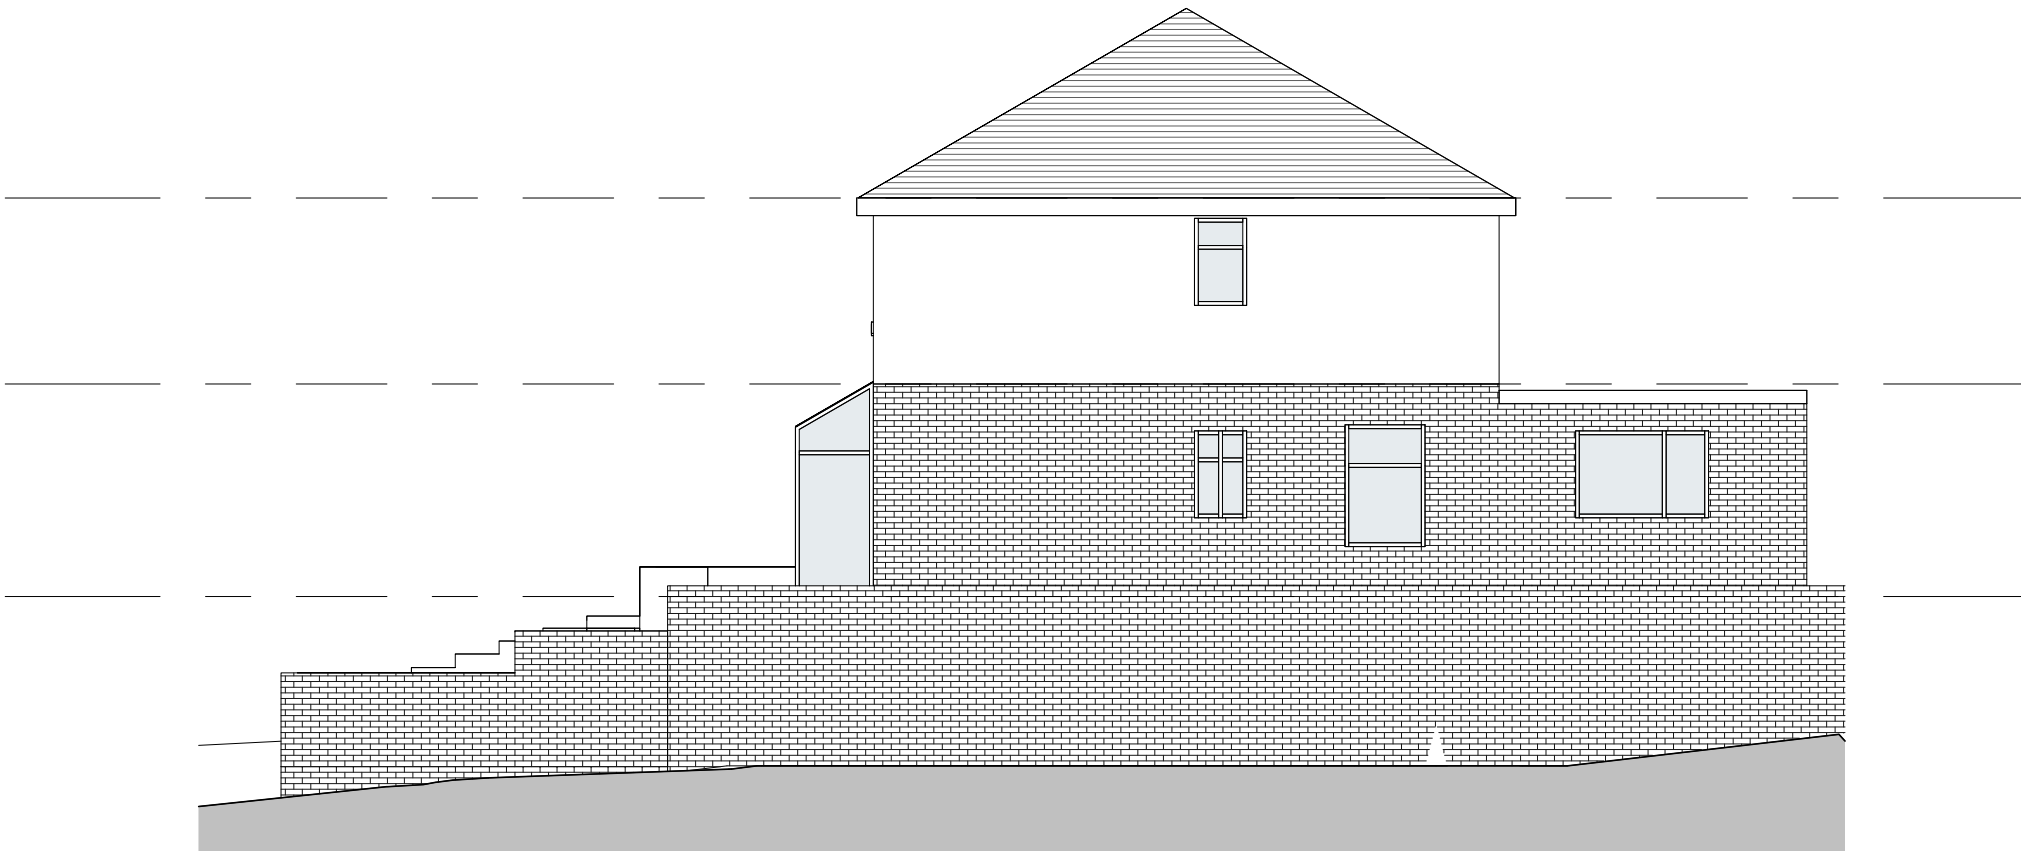


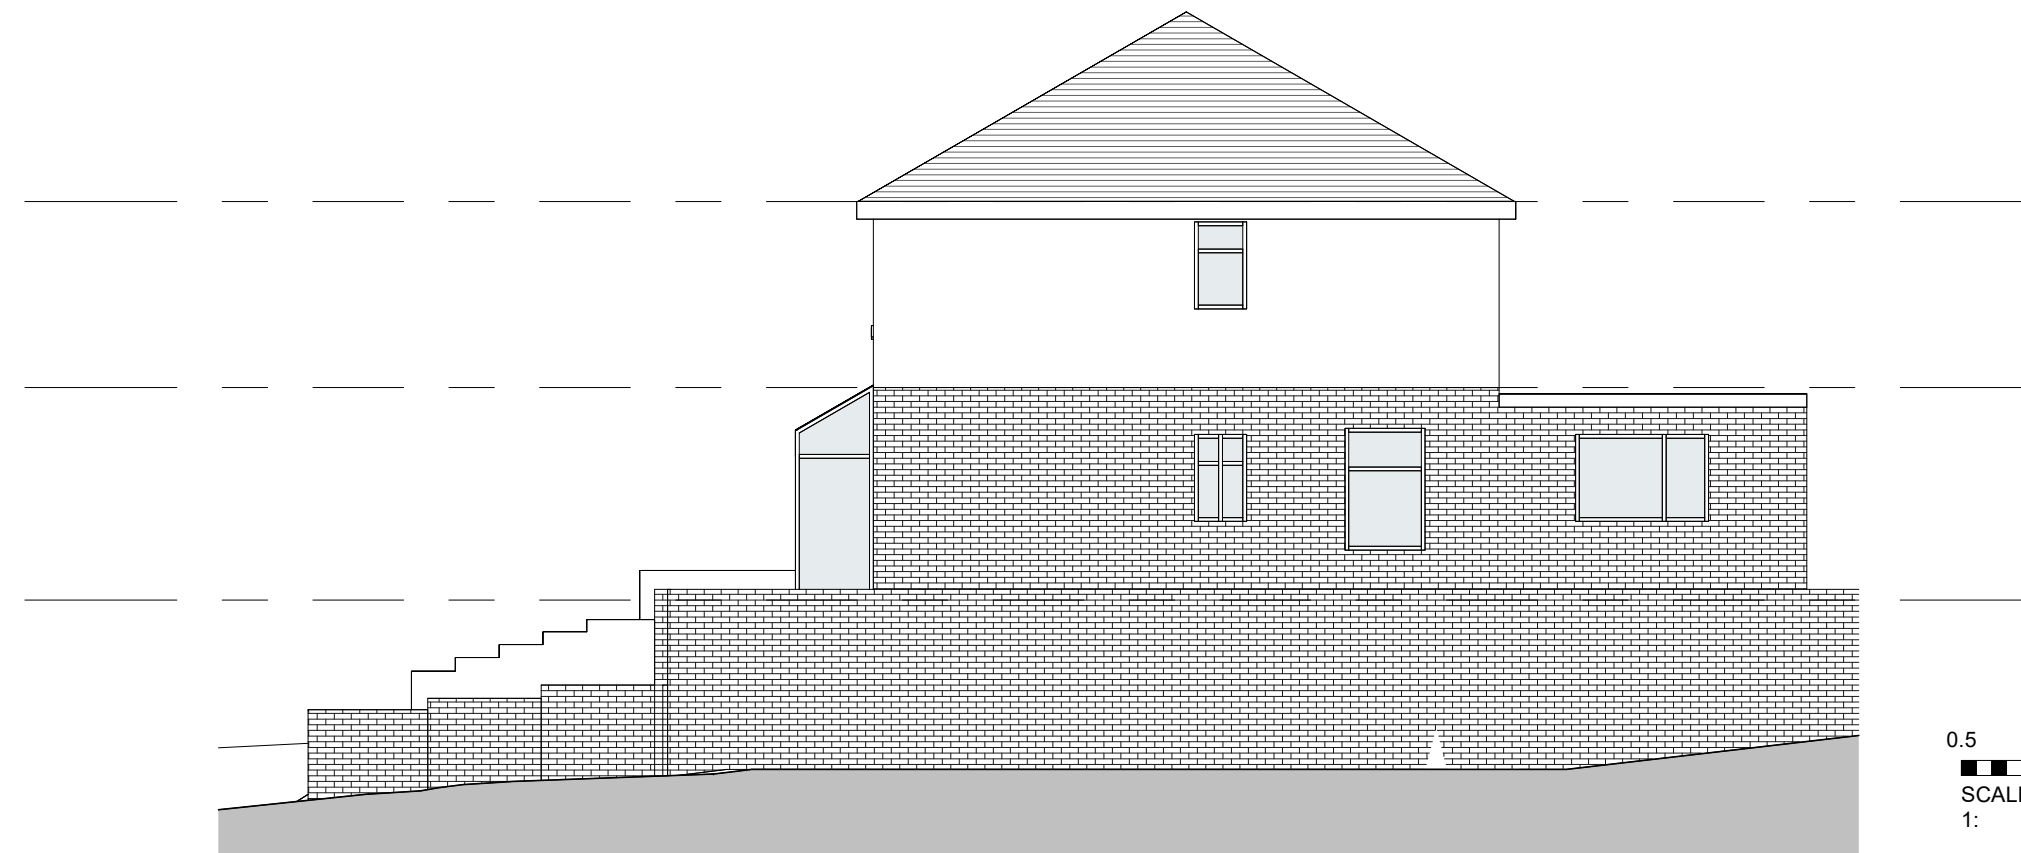

1 Right Side - Existing
1 : 100

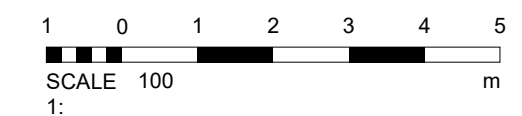

2 Right Side - Proposed
1 : 100

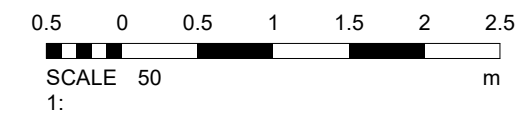

Notes:

© COPYRIGHT : ALL RIGHTS RESERVED.
This drawing and the building works depicted are the copyright of TP and may not be reproduced or amended except by written permission. no liability will be accepted for amendments made by other persons. all dimensions to be checked on site and architect notified of any discrepancies prior to commencement. do not scale.
DRAWING TO BE USED FOR THE STATUS INDICATED ONLY.

2	Wall amended	TP	10/05/2022
1	Low level wall & Materials	TP	06/05/2022
REV	DESCRIPTION	BY	DATE
STATUS: PLANNING			

Thomas Pendlebury
14 Wickentree Holt
Norden
Rochdale
OL127PQ
07718789769
Thomasbpindlebury@gmail.

CLIENT:
David Armistead

SITE:	77 Lake Bank		
TITLE:	Existing & Proposed Elevation 2		
PROJECT NO:	DRAWING NO:	DRAWN BY: 04/08/22 Author	
TP001	002A	CHECKED BY: Checker	
		REVISION: 2	