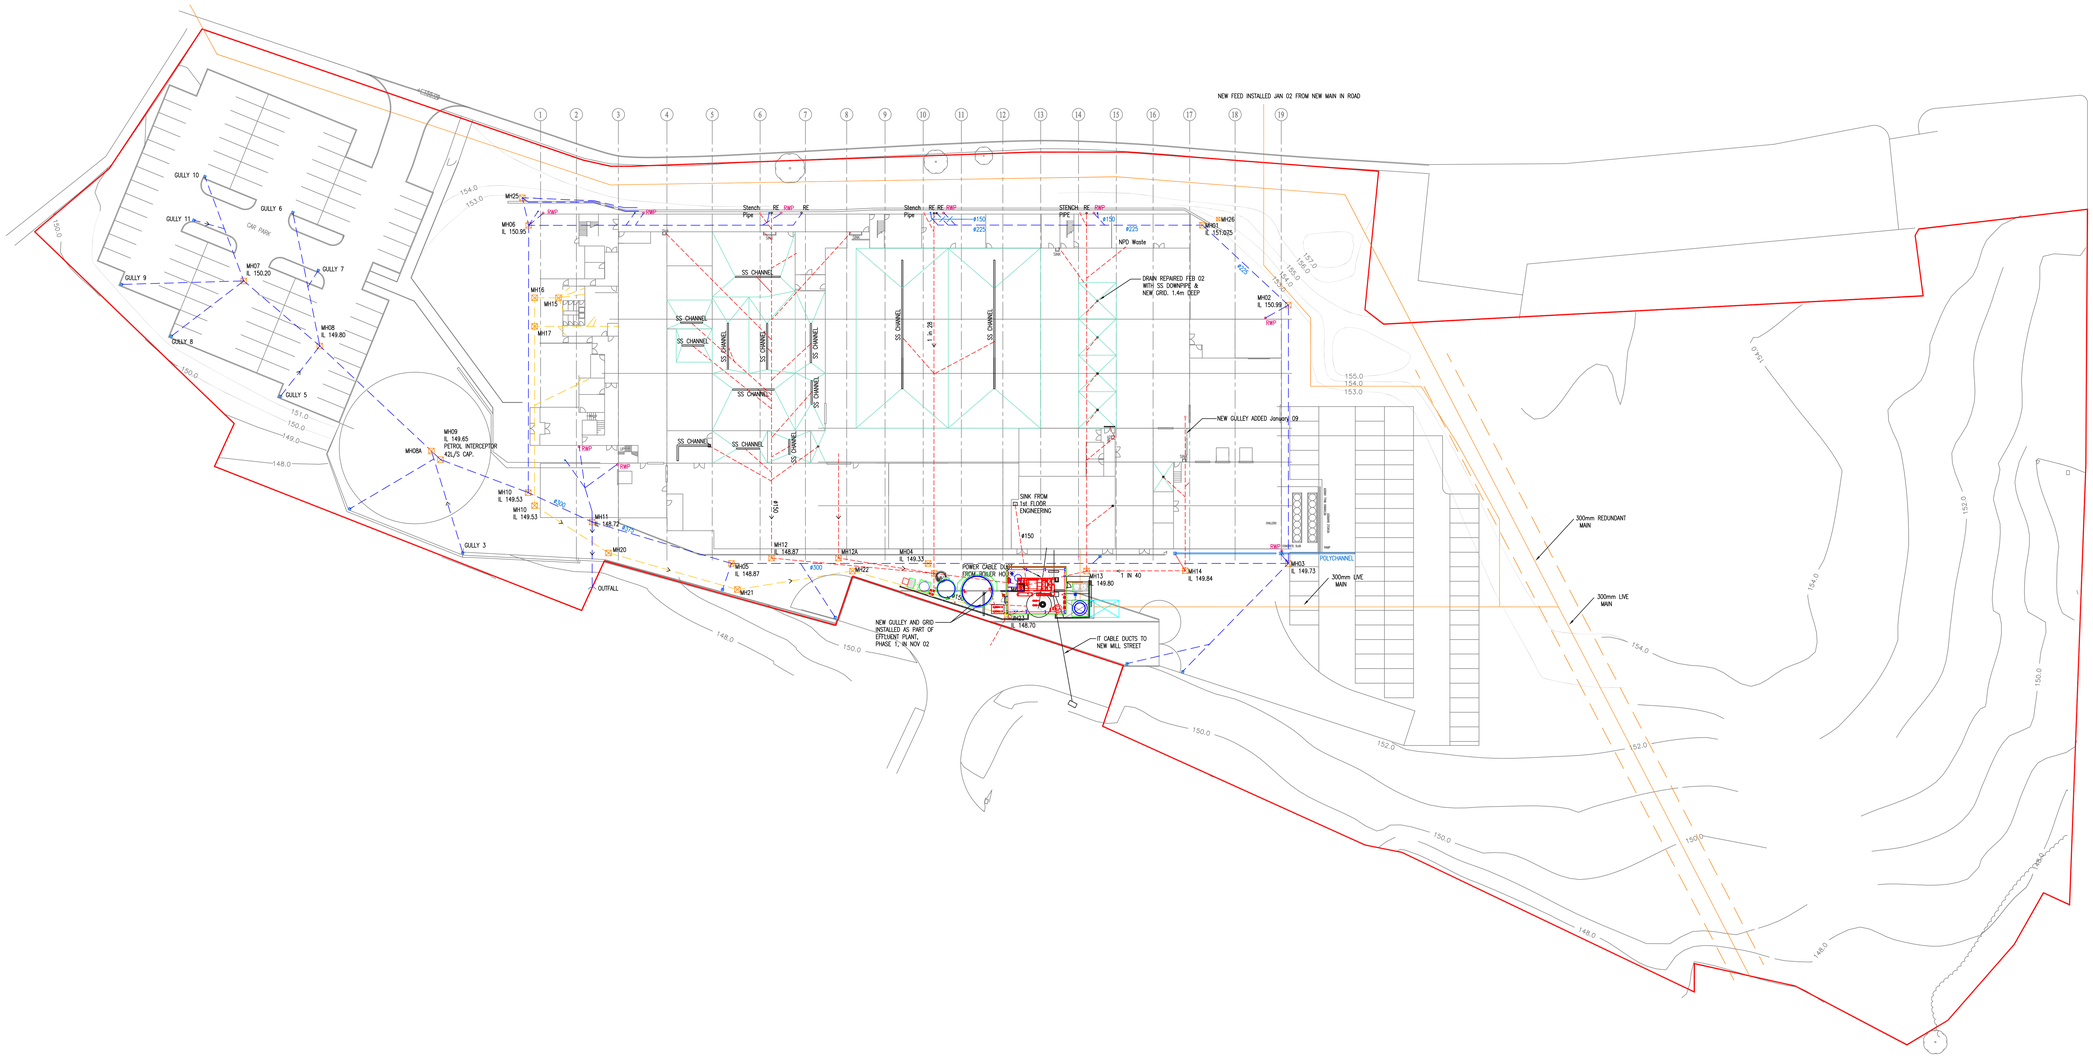


AS FITTED

UNDER REVISION
23/07/15

REV	DESCRIPTION	DATE	CHK	APF

DOLPHIN.jpg

Clearway Drainage Systems Ltd.
Unit 7, Firsdale Industrial Estate,
Nangreaves Street,
Leigh, WN7 4TN
Tel: 01942 606761
Fax: 01942 606420

Client: McCORMICK UK LTD

Project: WHITELEES ROAD
LITTLEBOROUGH, LANCASHIRE OL15 8BZ

Title: UNDERGROUND SERVICES
WHITELEES ROAD

Drawn	Checked	Approved
CADets		

Scale: 1:375 @ A0

Date: JUNE '08

Drg. No.: CD46309-01

Rev.