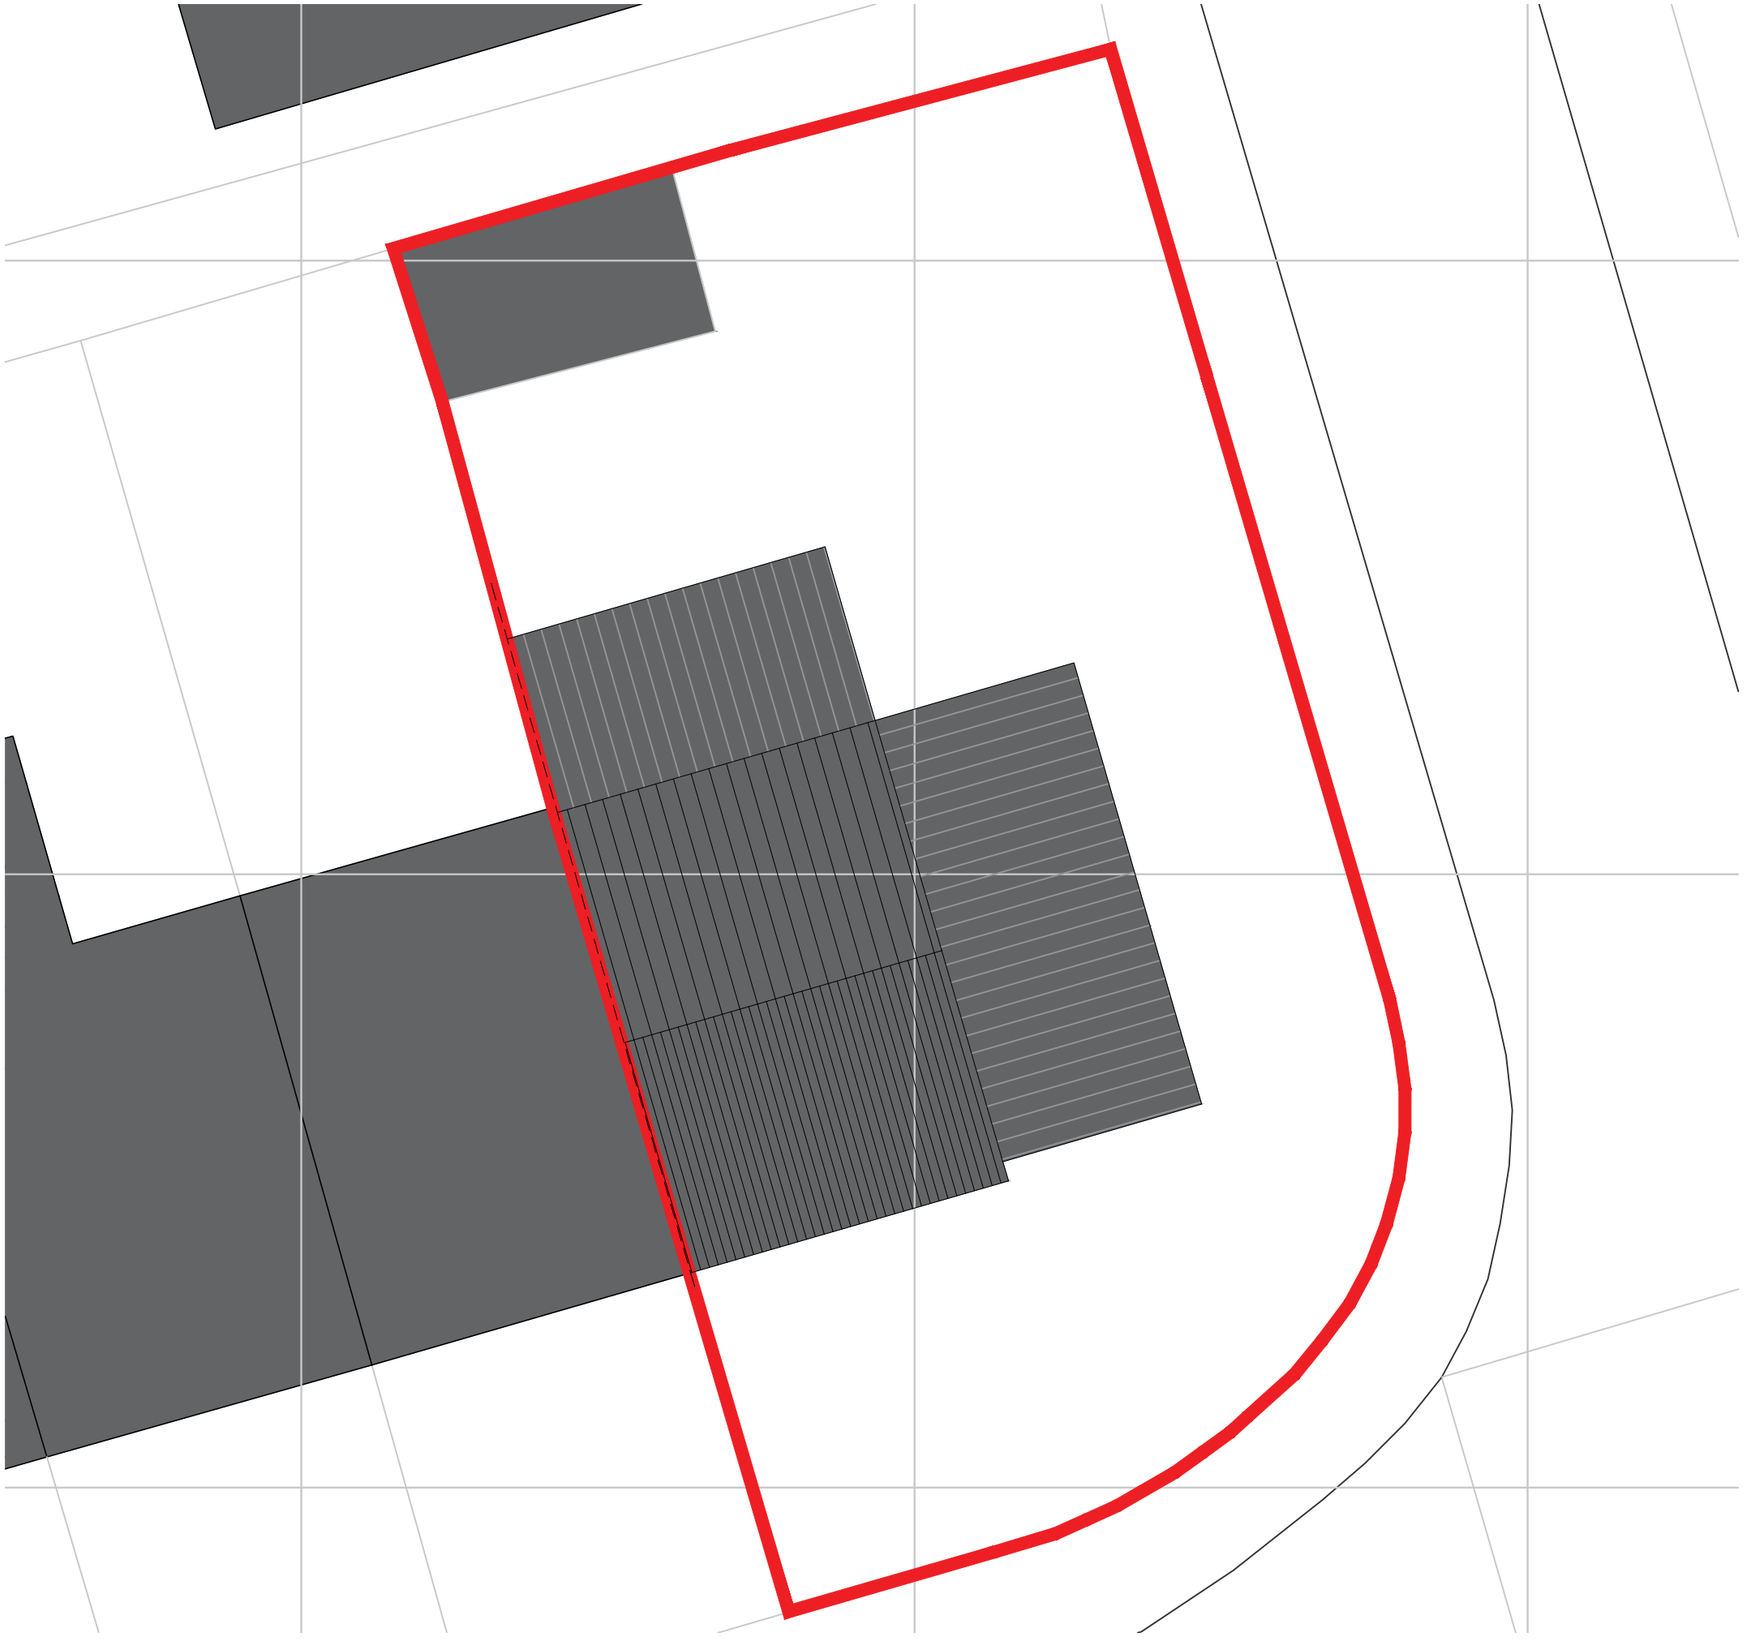

PROPOSED SITE PLAN 1:200



LOCATION PLAN 1:1250

0 20 40 60 80 100

Dimensions in meters

APPLICANT: AMER RAZA	
PROJECT: 50 MOORPARK AVENUE, ROCHDALE, OL11 3JG	
DRAWING TITLE: PROPOSED SITE & LOCATION PLANS	
DATE: AUG 2018	**SCALE:** 1:200 / 1:1250
DRAWING No: 2114/P03A	