




Key

Air Quality Monitoring Station
Opp. 29 King Street, Rochdale,
OL11 3TR

X:389374 Y:412447

Denotes AQMS Extent:
1.9m x 0.8m

Scale 1:500

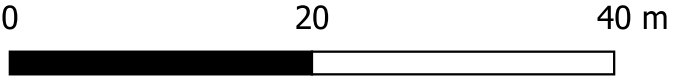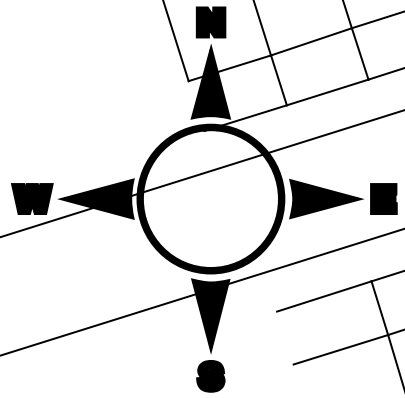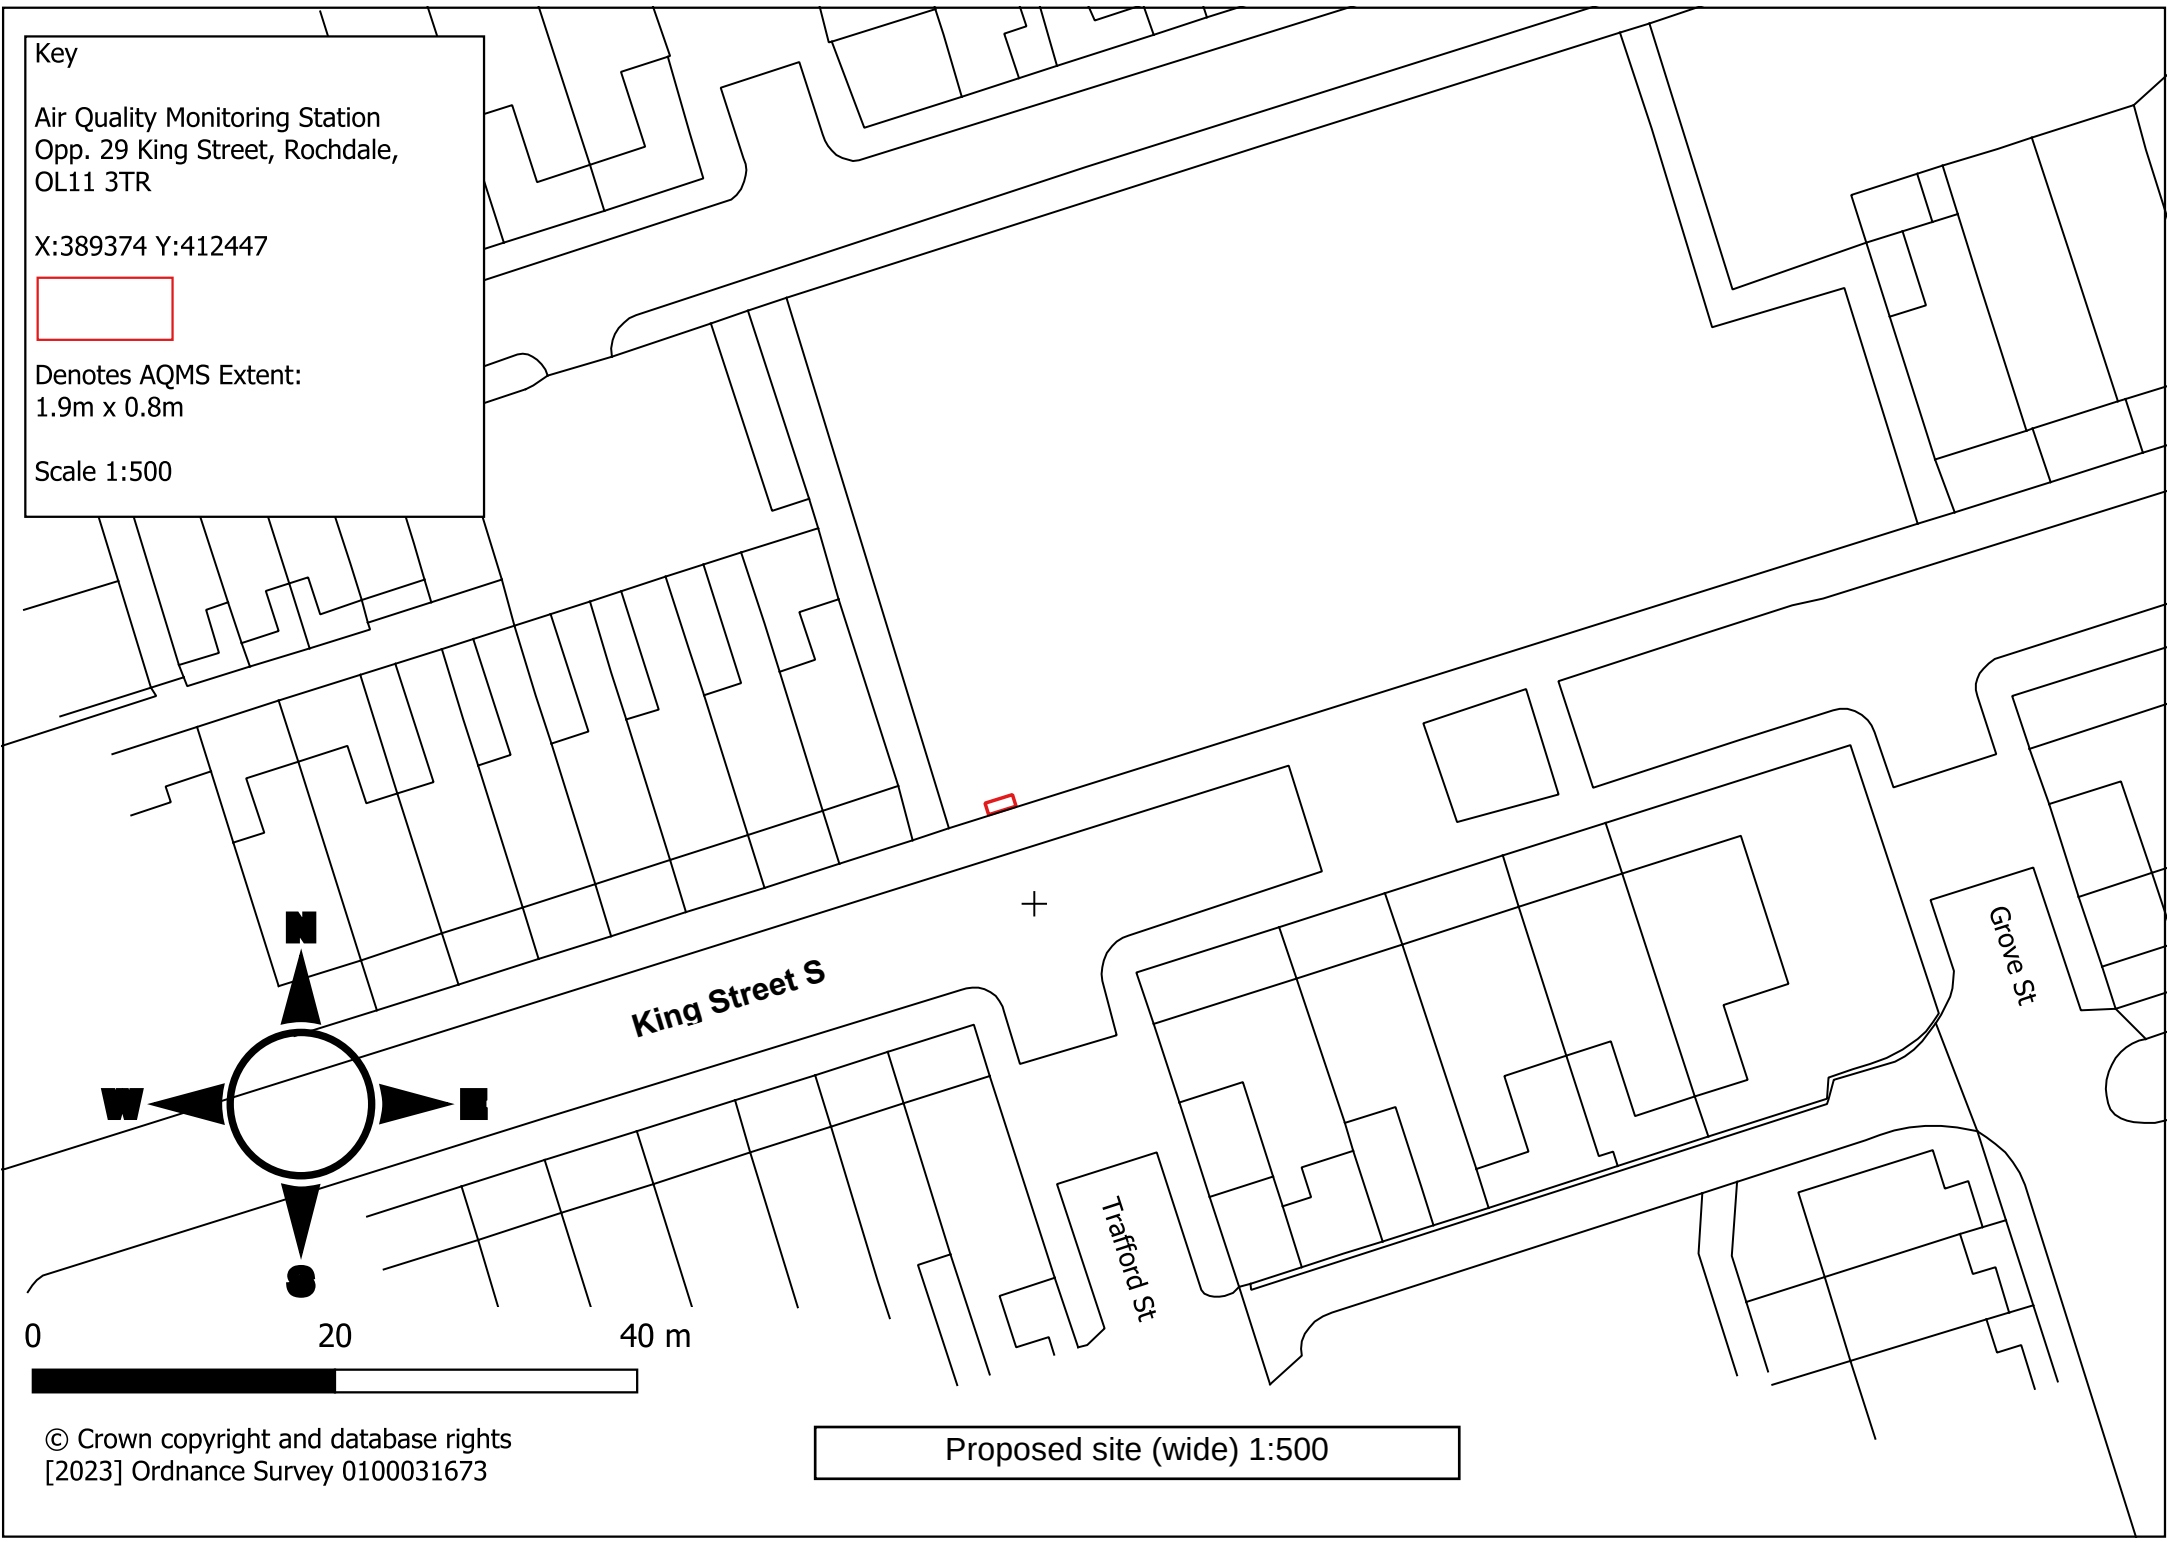

Proposed site (wide) 1:500