COPYRIGHT ©

Details of this drawing are the copyright of WBW and must not be reproduced or copied without prior written consent. Only scale from this drawing for planning, do not scale for construction purposes.

Any errors or omissions are to be reported immediately

All drawings to be read in conjunction with structural engineers drawings and all related Architectural and consultant drawings and other relevant information

Spring Processing place

Higher Leaches Farm

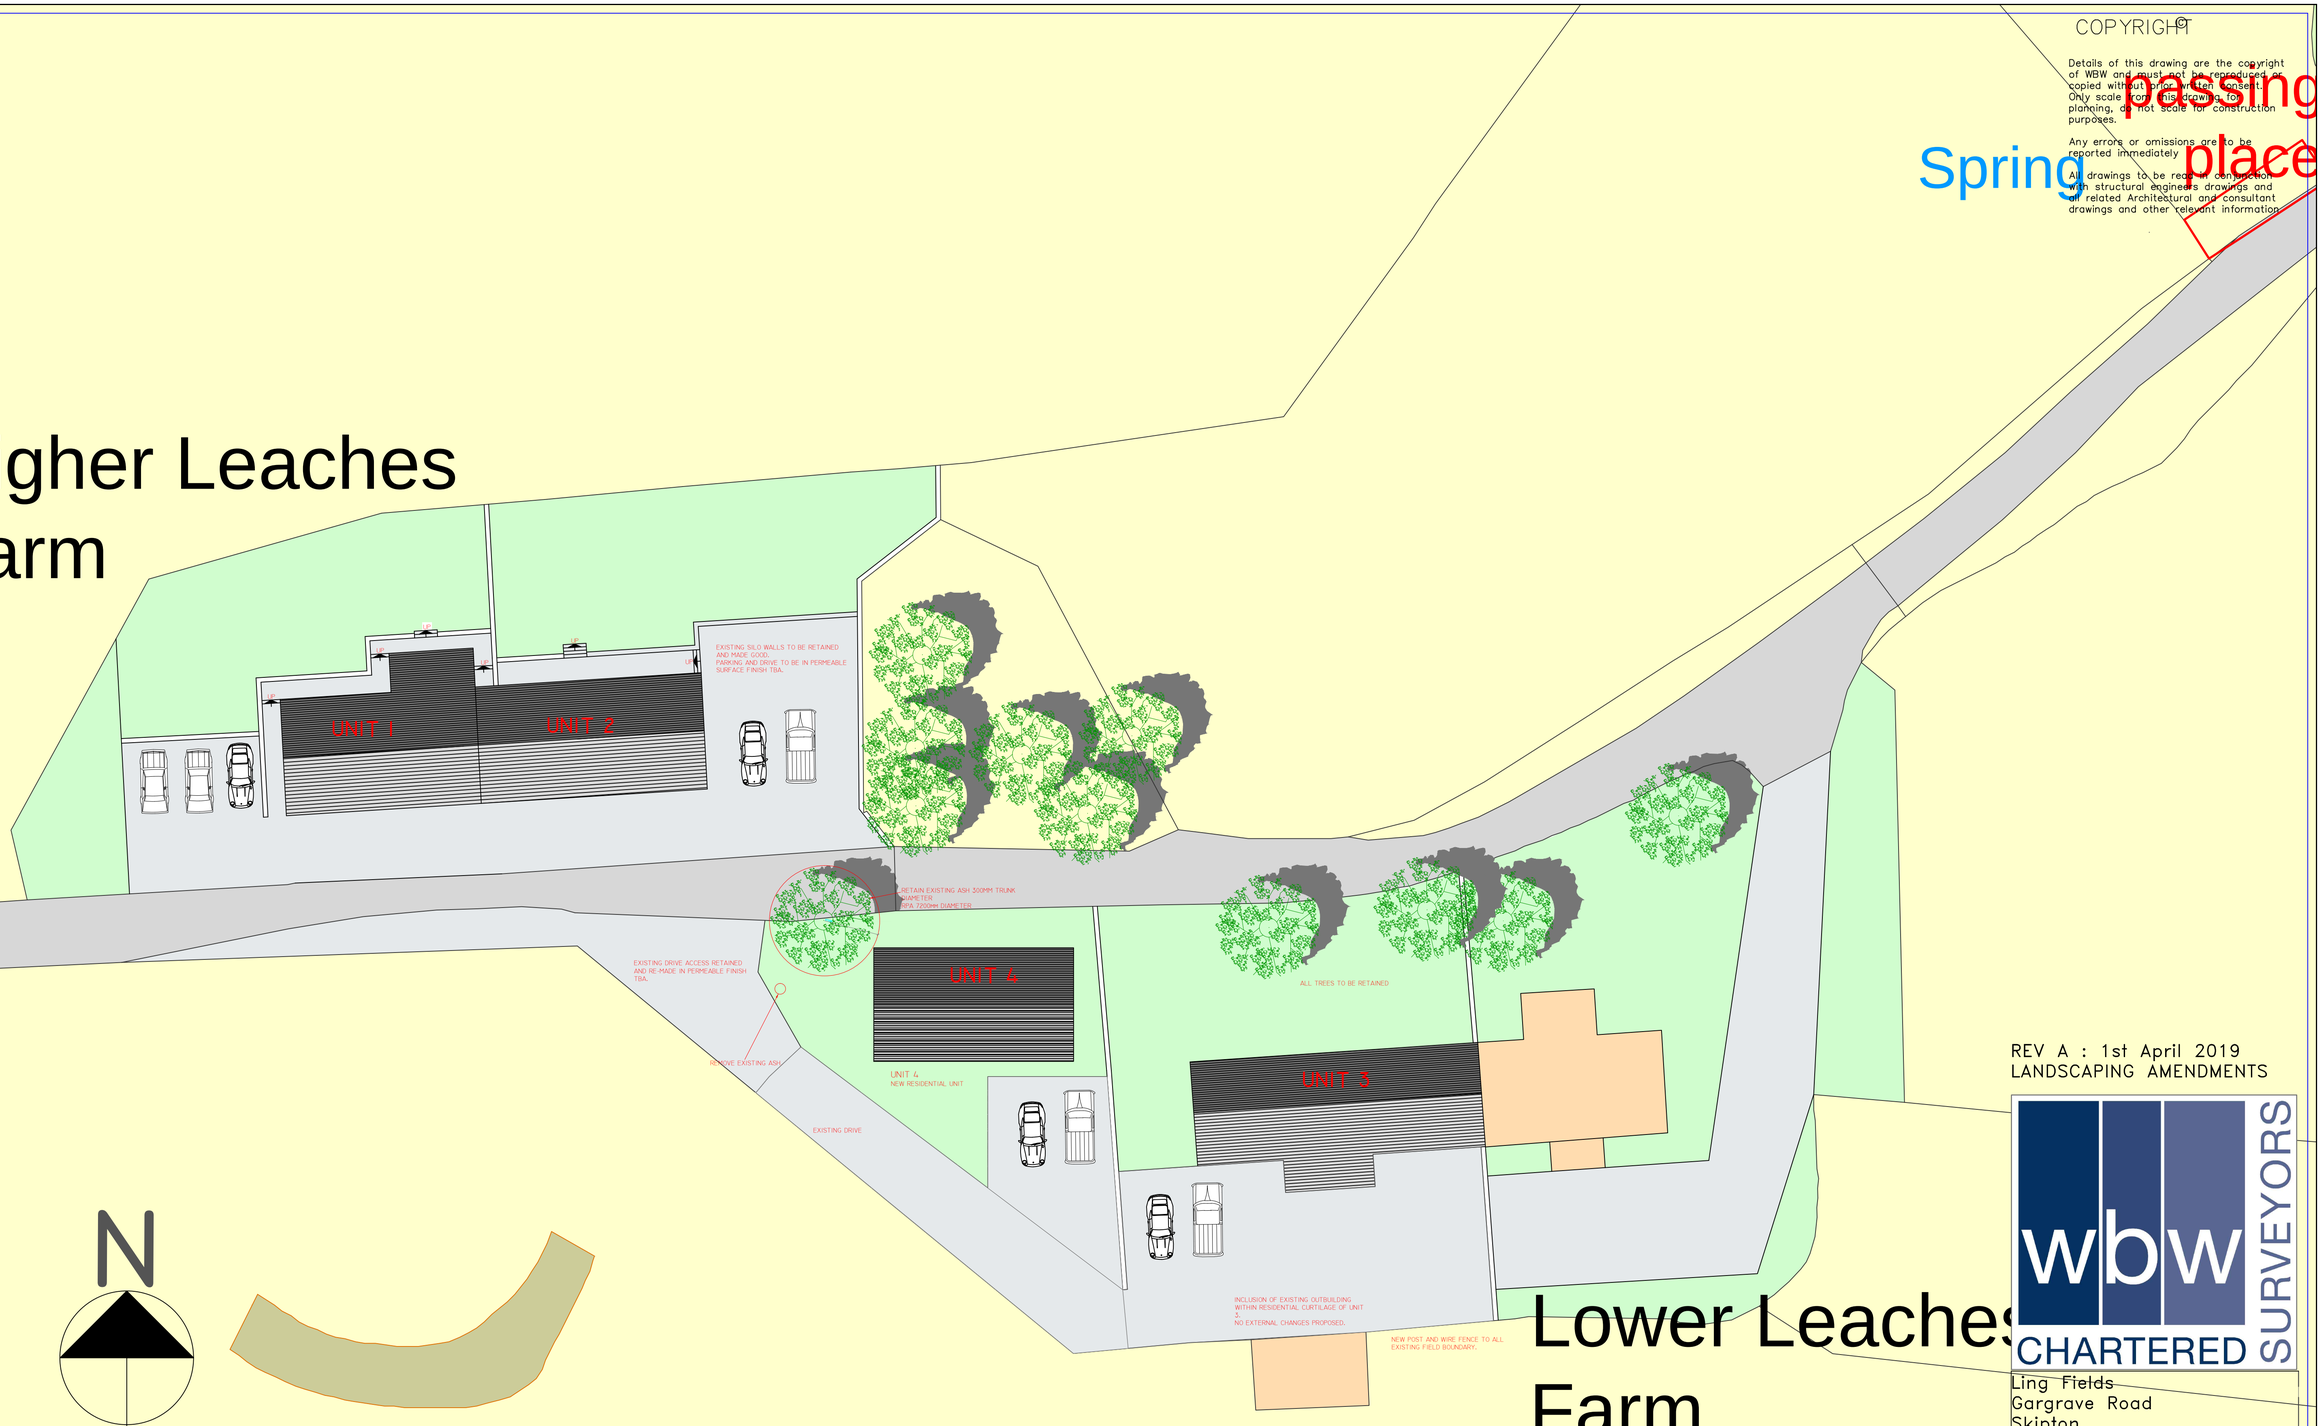

Lower Leaches Farm

REV A : 1st April 2019
LANDSCAPING AMENDMENTS

wbw CHARTERED SURVEYORS

Ling Fields
Gargrave Road
Skipton
North Yorkshire
BD23 1UD
(: 01756 692900

Dwg No.: 286 / 4

Title:
Lower Leaches Farm,Ashworth Road, Proposed Site plan

Scale: 1 : 200

Date: 25th July 2018

Produced by: JMA