


NOTES

The existing building measured survey has been undertaken by Salford Archaeology and all reference to this information is referenced directly from the associated drawings.

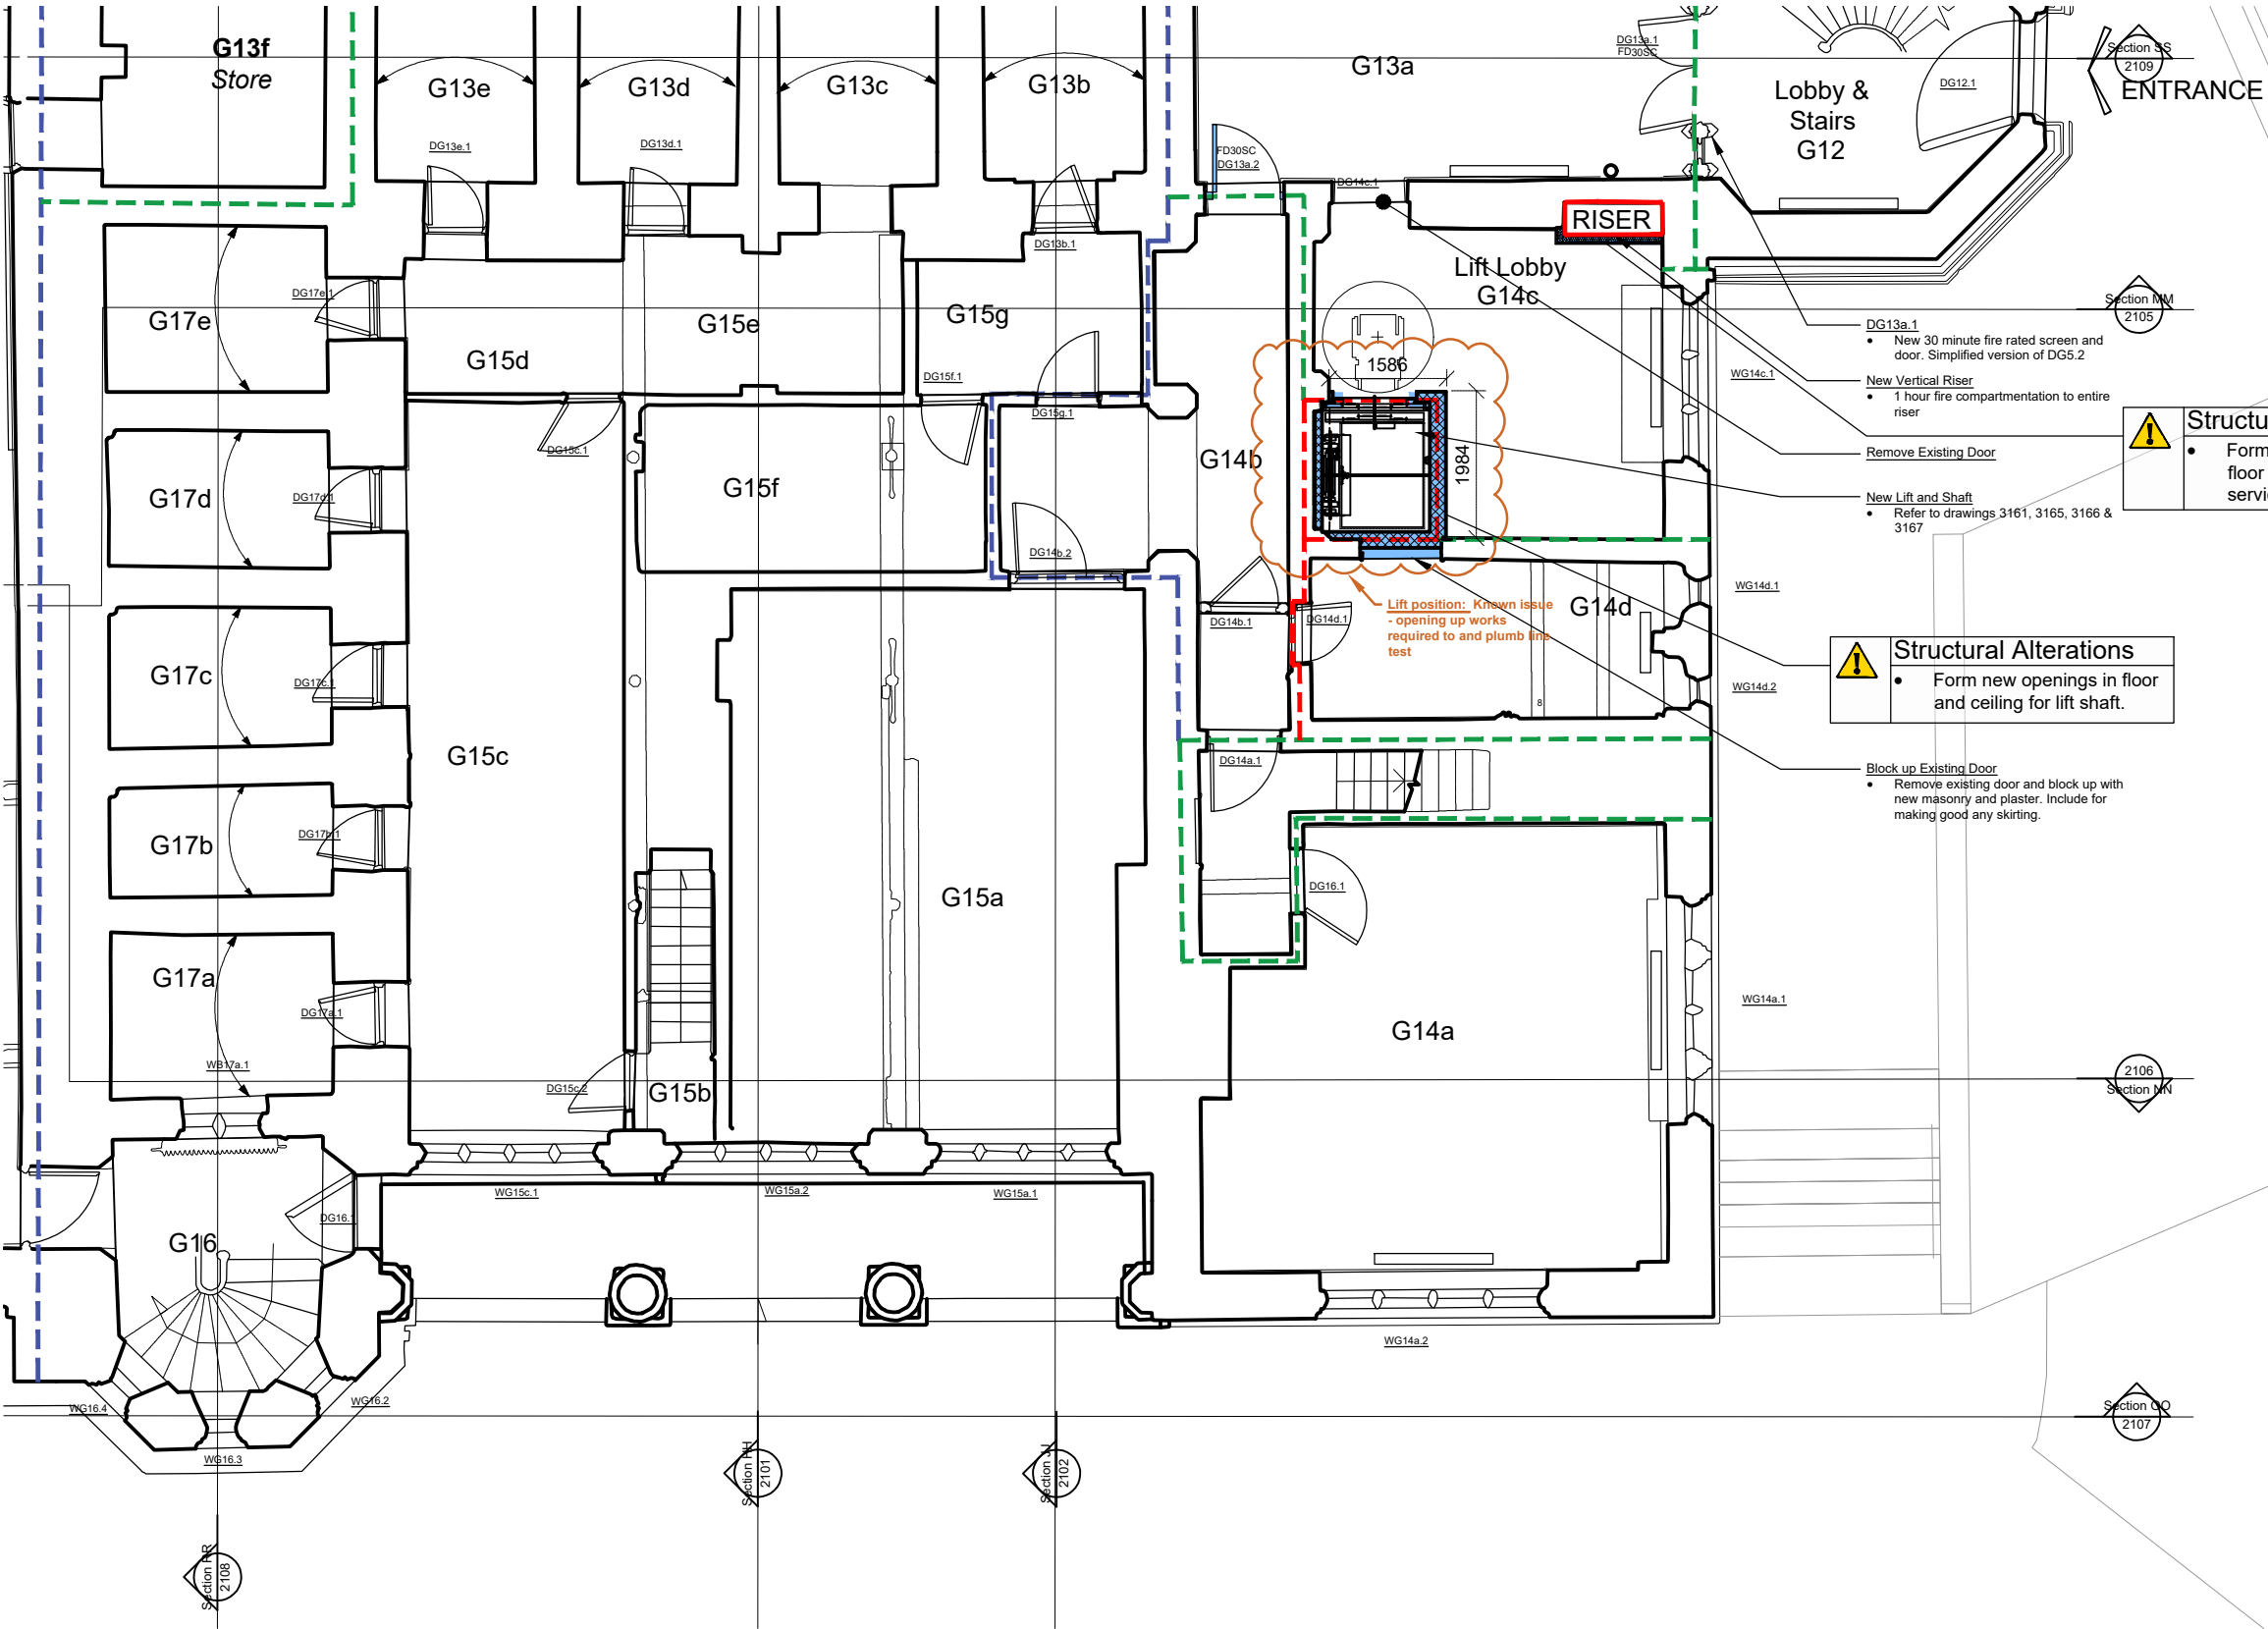

- KEY: Hatches**
- Coloured areas of hatch on interior elevations indicate proposed fixtures, fittings or built fabric, proposed to be inserted, as below:
- (Light Blue) - Proposed to be added, viewed in elevation.
 - (Dark Blue) - Proposed to be added cut through by plane of view.
 - (No Hatch) - Existing structure cut through by plane of view

- KEY: Annotation**
- 60 minute fire rated compartment line
 - 30 minute fire rated compartment line
 - Existing fire compartment line target 60 minutes fire rating
 - Area of reduced head height.
 - Health and safety risk item

- No Access areas**
- G9a, b, c, d, e, f, g, G11c, G11b, G13b, c, d, e, G14b, d, G15a, b, c, d, e, f, g, G17a, b, c, d & e to be closed off with no use of these spaces.
 - Minimal works will be required in these areas such as: removal of Asbestos and removal of existing MEP.
 - Management of persons in these areas required to ensure no persons locked in closed of areas.

- General health and safety notes**
- Asbestos:** All known asbestos to be removed. Risk of uncovering unknown asbestos during works.
- Works to existing structure:** All works to existing structure to be carried out in accordance with structural engineers details and to be sufficiently propped during works.
- Existing services:** All existing unused services to be removed.

Notes

- Any dwg format drawing is to be read in conjunction with and at the scale of the accompanying pdf.
- Where colours other than black or grey are used, the drawing must be plotted in colour.
- For status 'C' (Construction) drawings all dimensions are to be checked on site by the contractor, scaling is for Local Authority purposes only.
- Unless otherwise indicated, all dimensions are in millimeters.
- All information on this drawing is to be read in conjunction with the relevant Donald Insall Associates specification and trade contractors' drawings and information by specialists.
- In the event of any discrepancy, please contact us immediately.
- This drawing may contain survey information by others and is to be used solely for the purposes for which it was issued.
- These are uncontrolled documents issued for information purposes only. If you have any queries regarding the drawings, please contact DIA immediately.
- Please note DIA cannot be held responsible for any errors arising from changes made to an uncontrolled dwg file.

Status codes

S0 Work in Progress	D1 Suitable for Costing
S1 Suitable for Co-ordination	D2 Suitable for Tender
S2 Suitable for Information	D3 Suitable for Contractor Design
S3 Suitable for Review & Comment	D4 Suitable for Manufacture/Procurement
S4 Suitable for Stage Approval	

A1,A2,A3, An etc. Approved and accepted as stage complete
B1,B2,B3, Bn etc. Partially signed off: with minor comments from the Client

CR Construction Record

P07	19-05-23	CZS	ARF	For Planning & LBC
P06	18-05-23	CZS	ARF	Riser note updated, lift revised, key dimensions added.
P05	12-05-23	CZS		Existing compartment lines differentiated from new compartment lines.
P04	17-02-23	CZS	ARF	For costing
P03	13-02-23	CZS	ARF	Update to doors and notes removed for Design Fire
P02	24-01-23	CZS		Fire compartment lines added, risks highlighted
P01	25-10-22	CZS	ARF	Initial Issue
Rev	Date	Dwn	Auth	Revision

Donald Insall Associates
Chartered Architects and Historic Building Consultants

Bridgegate House, 5 Bridge Place, Chester CH1 1SA
(+44) 01244 350 063
chester@insall-architects.co.uk

Rochdale Town Hall
for Rochdale Development Agency

Scale A3@
1:100

Status
S4

Purpose of Issue
For Planning & LBC

Phase Three GA Ground Floor Plan
Proposed_2of3

File Name
RTH.06- DIA- XX- 10 - DR- A - 2041

Project Originator Volume Level Type Role Number Revision
P07