

Notes

This drawing is for PLANNING only, it is not to be used for any other purpose.


This drawing is to be read in conjunction with the following DLA-Architecture drawings,


- KPL-DLA-L4-XX-DR-A-20000 - Unit L4 Proposed Floor Plans Ground & First
- KPL-DLA-L4-XX-DR-A-20002 - Unit L4 Proposed Roof Plan
- KPL-DLA-L4-XX-DR-A-20010 - Unit L4 Proposed Elevations and Section
- KPL-DLA-LS-XX-DR-A-90000 - Location Plan
- KPL-DLA-LS-XX-DR-A-90001 - Existing Site Plan
- KPL-DLA-LS-XX-DR-A-90002 - Site Plan

Roof specification

Roof to be constructed as 'Built up metal profile LPC approved insulation steel 32mm sheet laid narrow rib out, installed on liner sheet to steel purlins on steel frame.

Key

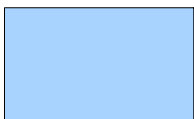-  Proposed photovoltaic location subject to specialists detail design
-  Indicative positions of proposed triple skin polycarbonate rooflights, covering 10% of the overall roof area
-  Proposed roof access point tbc and designed by specialist sub-contractor
-  Mansafe horizontal safety Line, tbc and designed by specialist sub-contractor

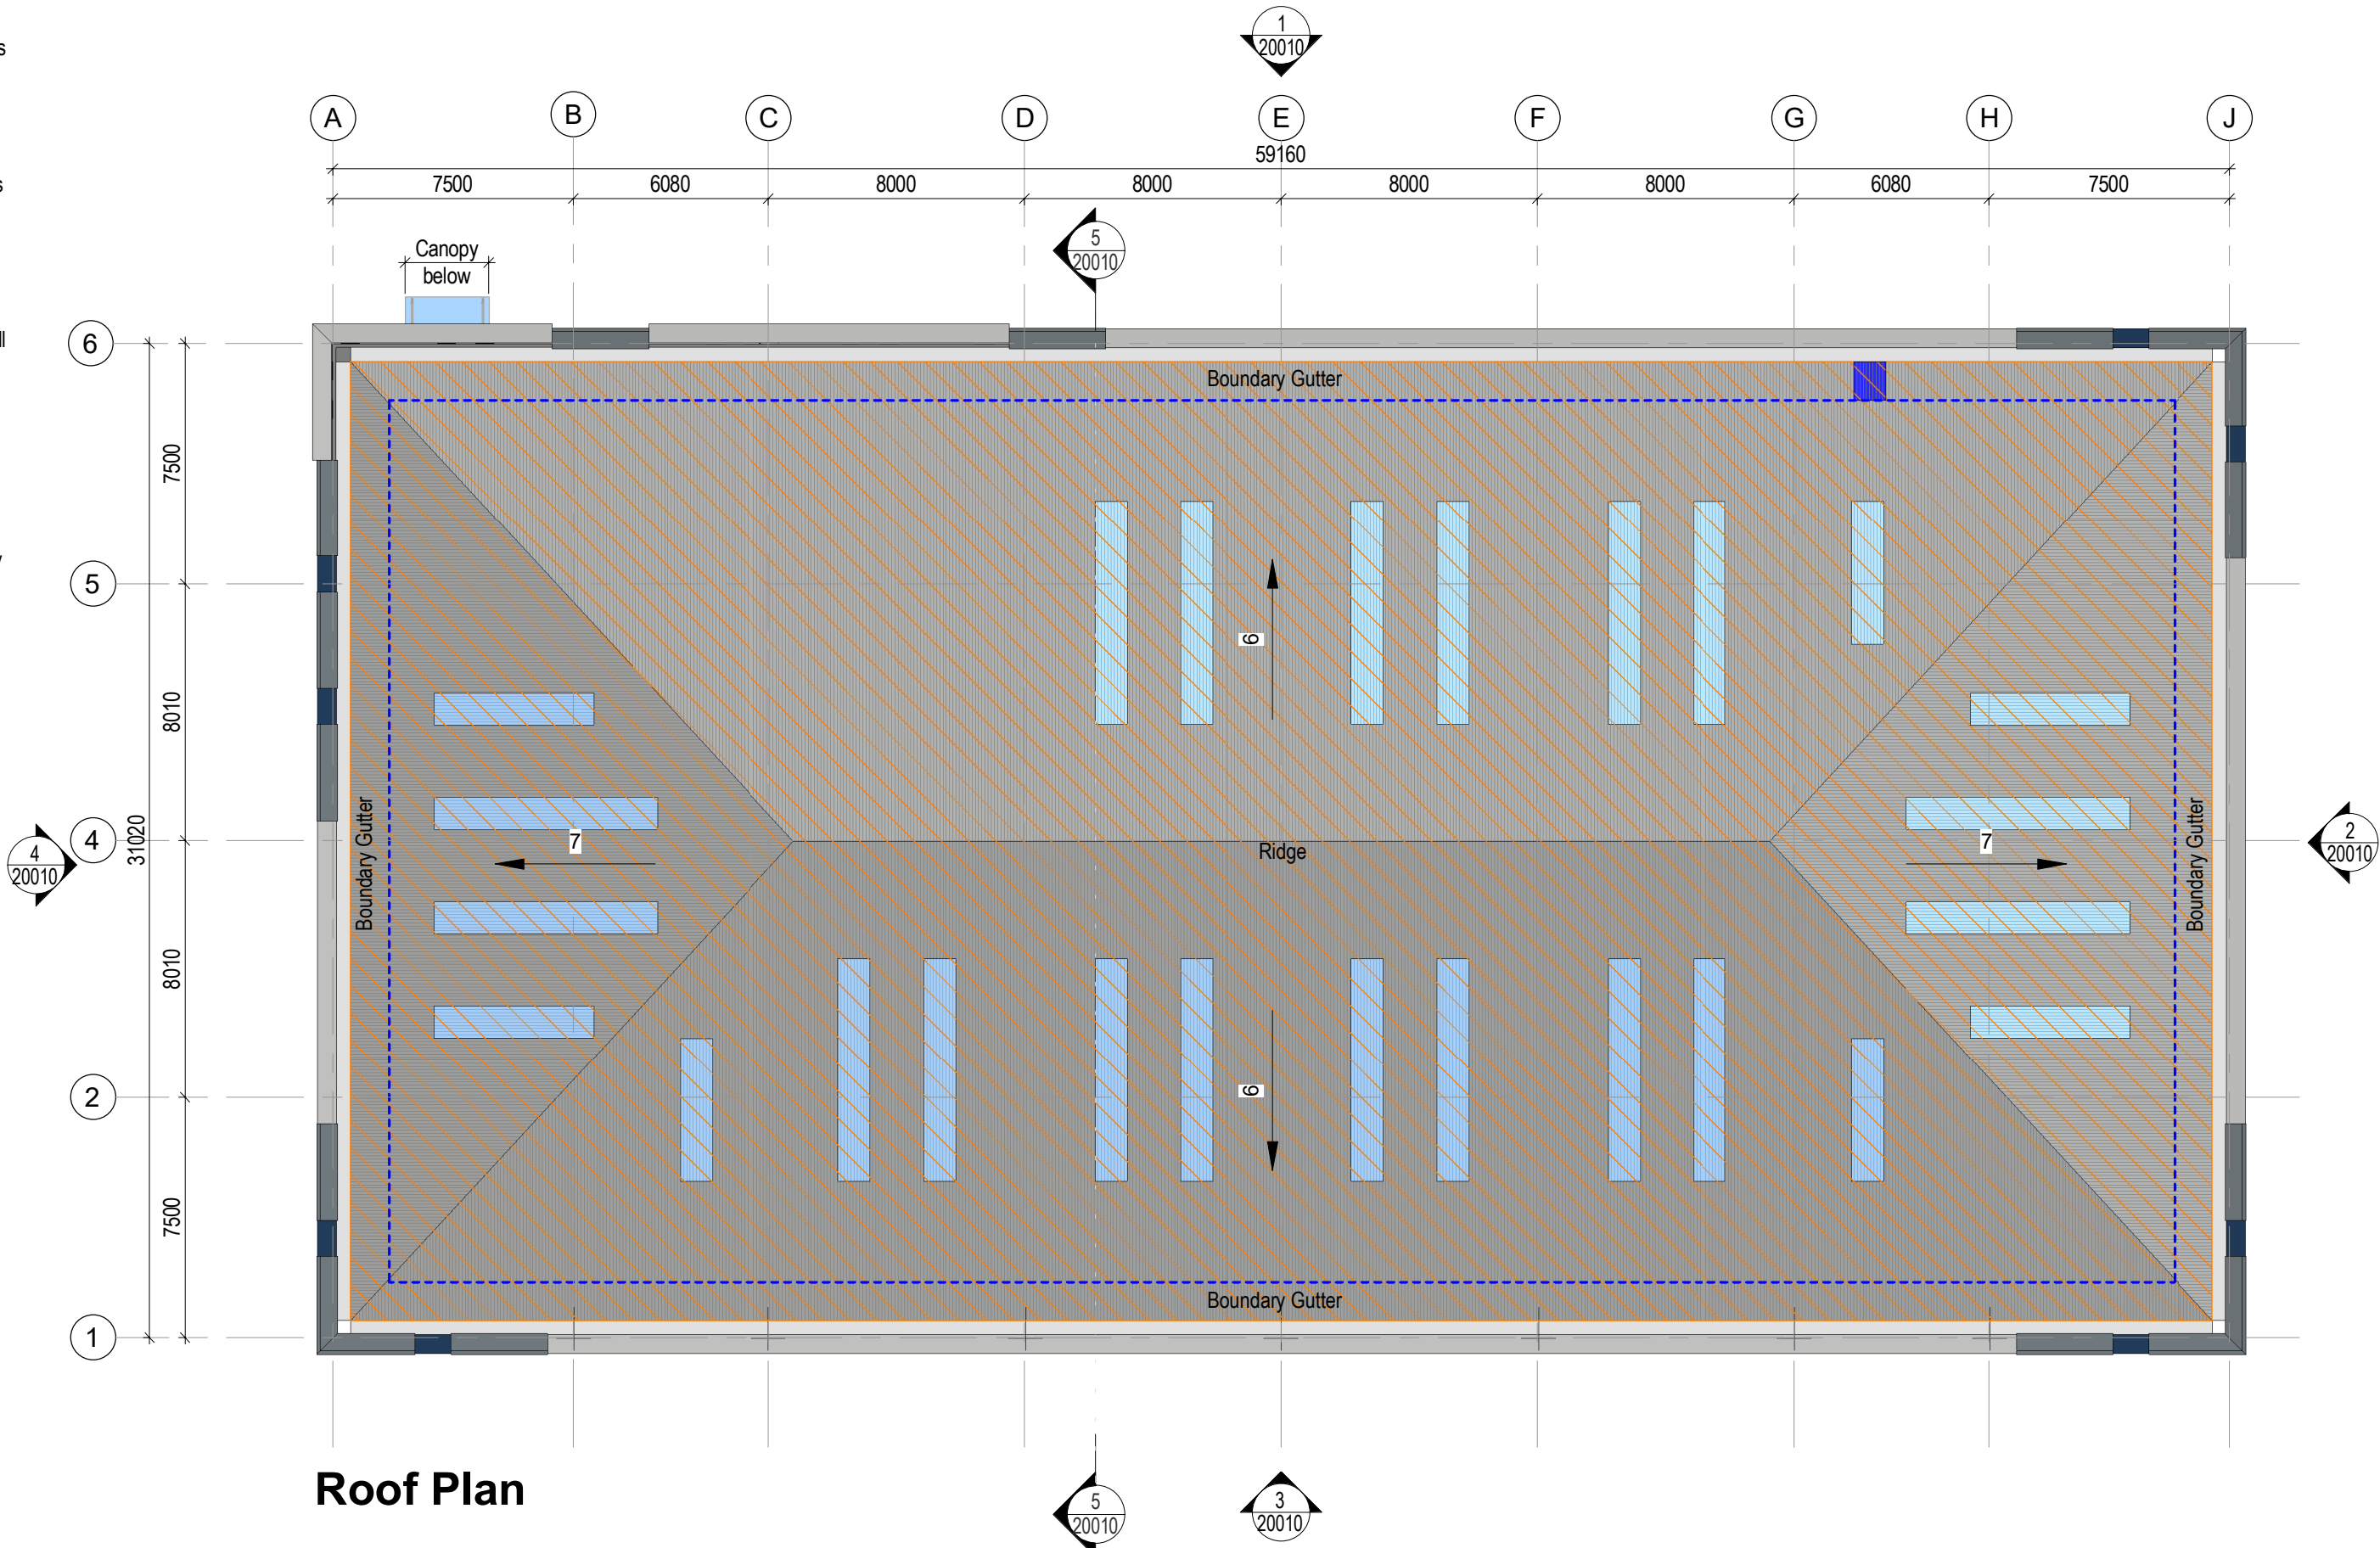

Roof Plan



INFORMATION CONTAINED IN THIS DRAWING IS THE SOLE COPYRIGHT OF DLA ARCHITECTURE LTD AND IS NOT TO BE REPRODUCED WITHOUT PERMISSION

DO NOT SCALE, REFER TO FIGURED DIMENSIONS ONLY

REVISIONS

P01	ISSUED FOR COMMENT	20/02/23 CF BLG
P02	ISSUED FOR COMMENT	29/03/23 CF BLG
P03	REVISED TO ACCOMMODATE BWB LATEST DITCH DIVERSION PROPOSAL	23/08/23 CF BLG



6 East Parade | Leeds | LS1 2AD
0113 887 3100
www.dla-architecture.co.uk

PROJECT
**KINGSWAY BUSINESS PARK,
ROCHDALE, PLOT L**

TITLE
UNIT L4 PROPOSED ROOF PLAN

SCALE	DATE	
1 : 200 @ A2	03/03/23	
DLA REF	DRAWN	REVIEWED
2022-147	CF	BLG

PROJECT	ORIGIN'R	ZONE	LEVEL	TYPE	ROLE	NUMBER
KPL	DLA	L4	XX	DR	A	20002

STATUS	REVISION
FOR COMMENT	P03