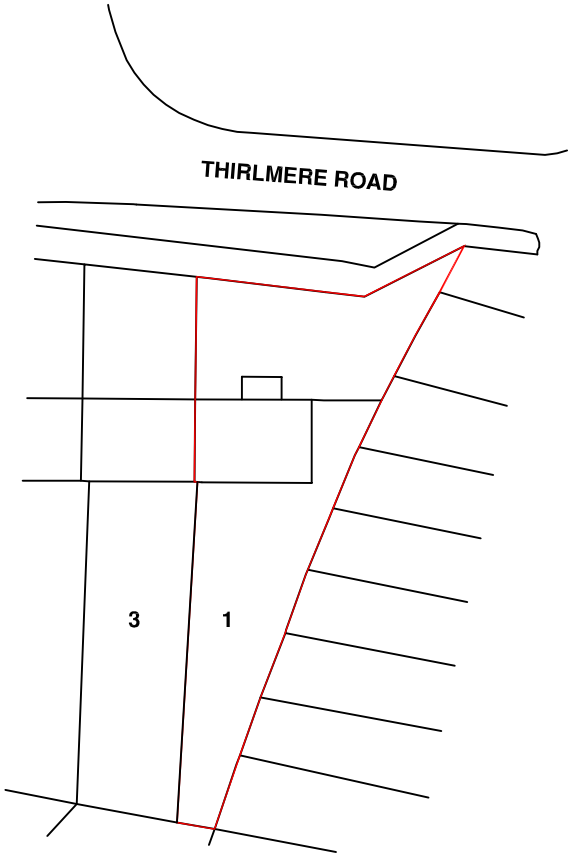

EXISTING PLAN

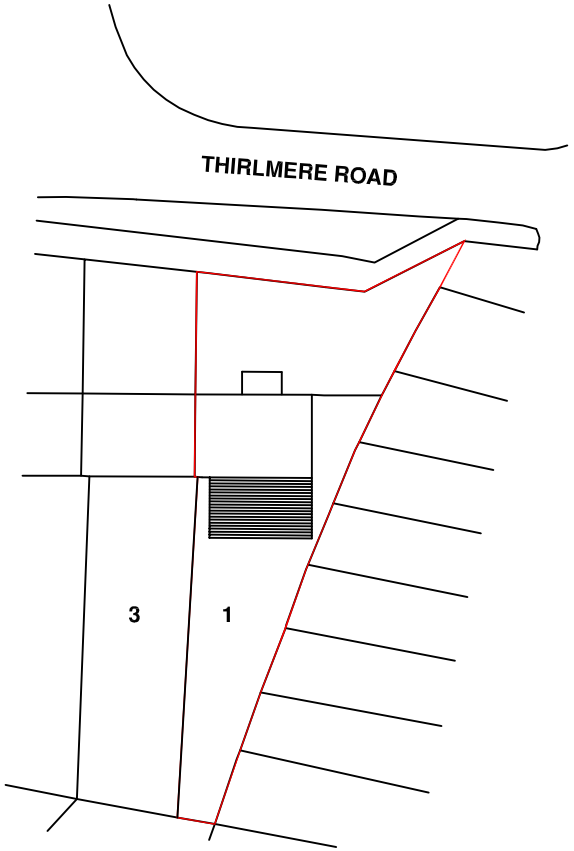

PROPOSED PLAN

SITE PLANS
SCALE 1:500 @ A4
DWG NO - 04A

Rev A Amended as per planners comments 10.01.2021