



Designed with reference to the surveys, information and reports listed:
XXXXXXXXXXXX XXXXXXXXXXXXXXX,
XXXXXXXXXXXX XXXXXXXXXXXXXXX, XXXXXXXXXXXXXXX
XXXXXXXXXXXX, XXXXXXXXXXXXXXX XXXXXXXXXXXXXXX,
XXXXXXXXXXXX XXXXXXXXXXXXXXX.

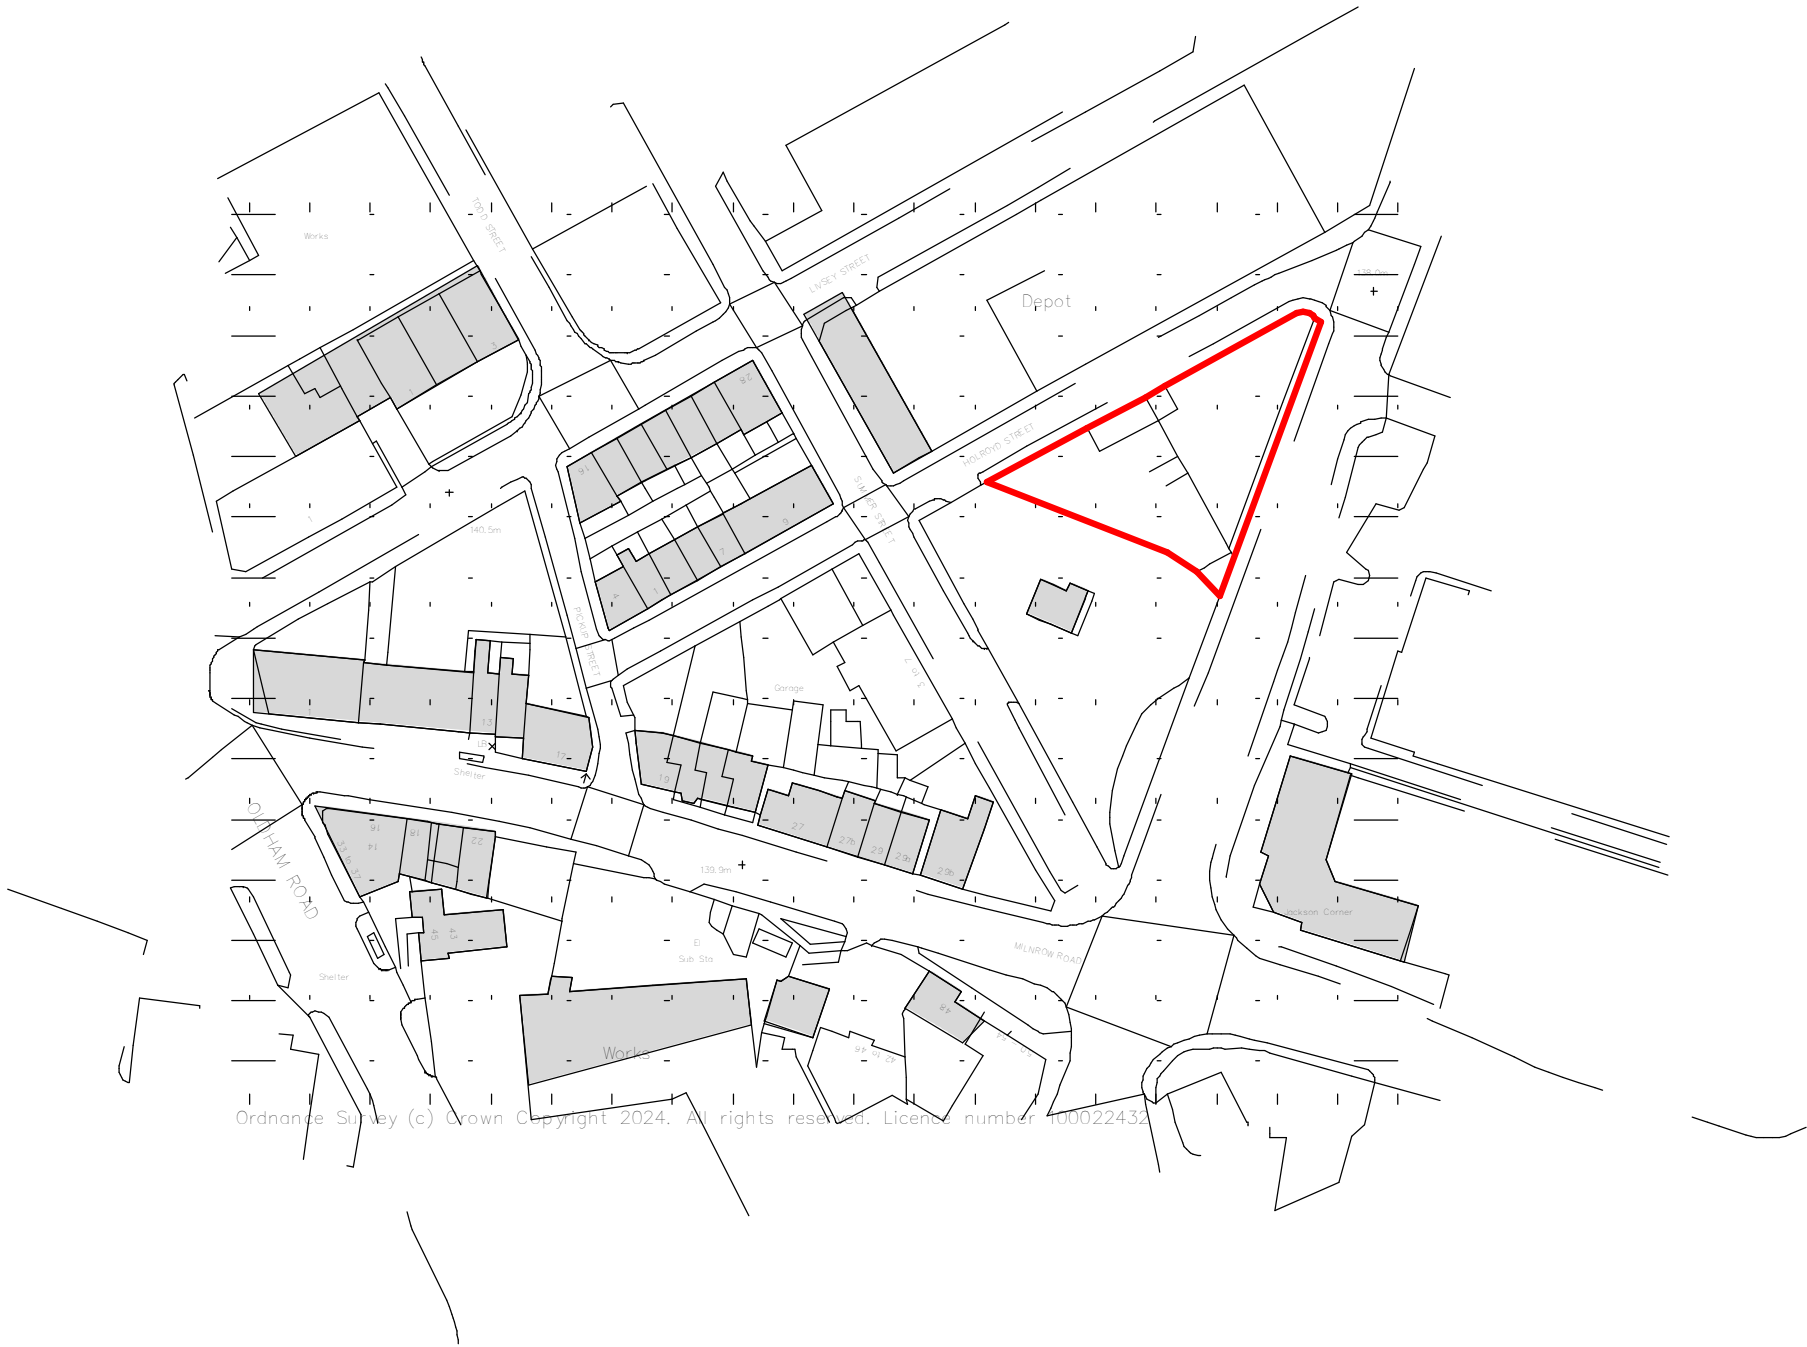

Location Plan
1 : 1250

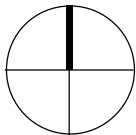

James Kelly Architects Ltd t/a Solid Void
16 Woolfenden Way, Wardle, OL12 9SS
Tel: 07949448088
Email: solidvoid@outlook.com
Web: www.solidvoid.co.uk
Company No. 08545034

Rev	Date	Description
-	06.08.24	First Issue

Dwn	Ckd	Drawn	JK
		Checked	JK
		Date	SEPT 2024
		Scale @ A1	1 : 1250

Harold Street, Rochdale (2361)

Location Plan

HSR-SVA-ZZ-ZZ-DR-A-2000

REV -

PLANNING

SOLIDVOID