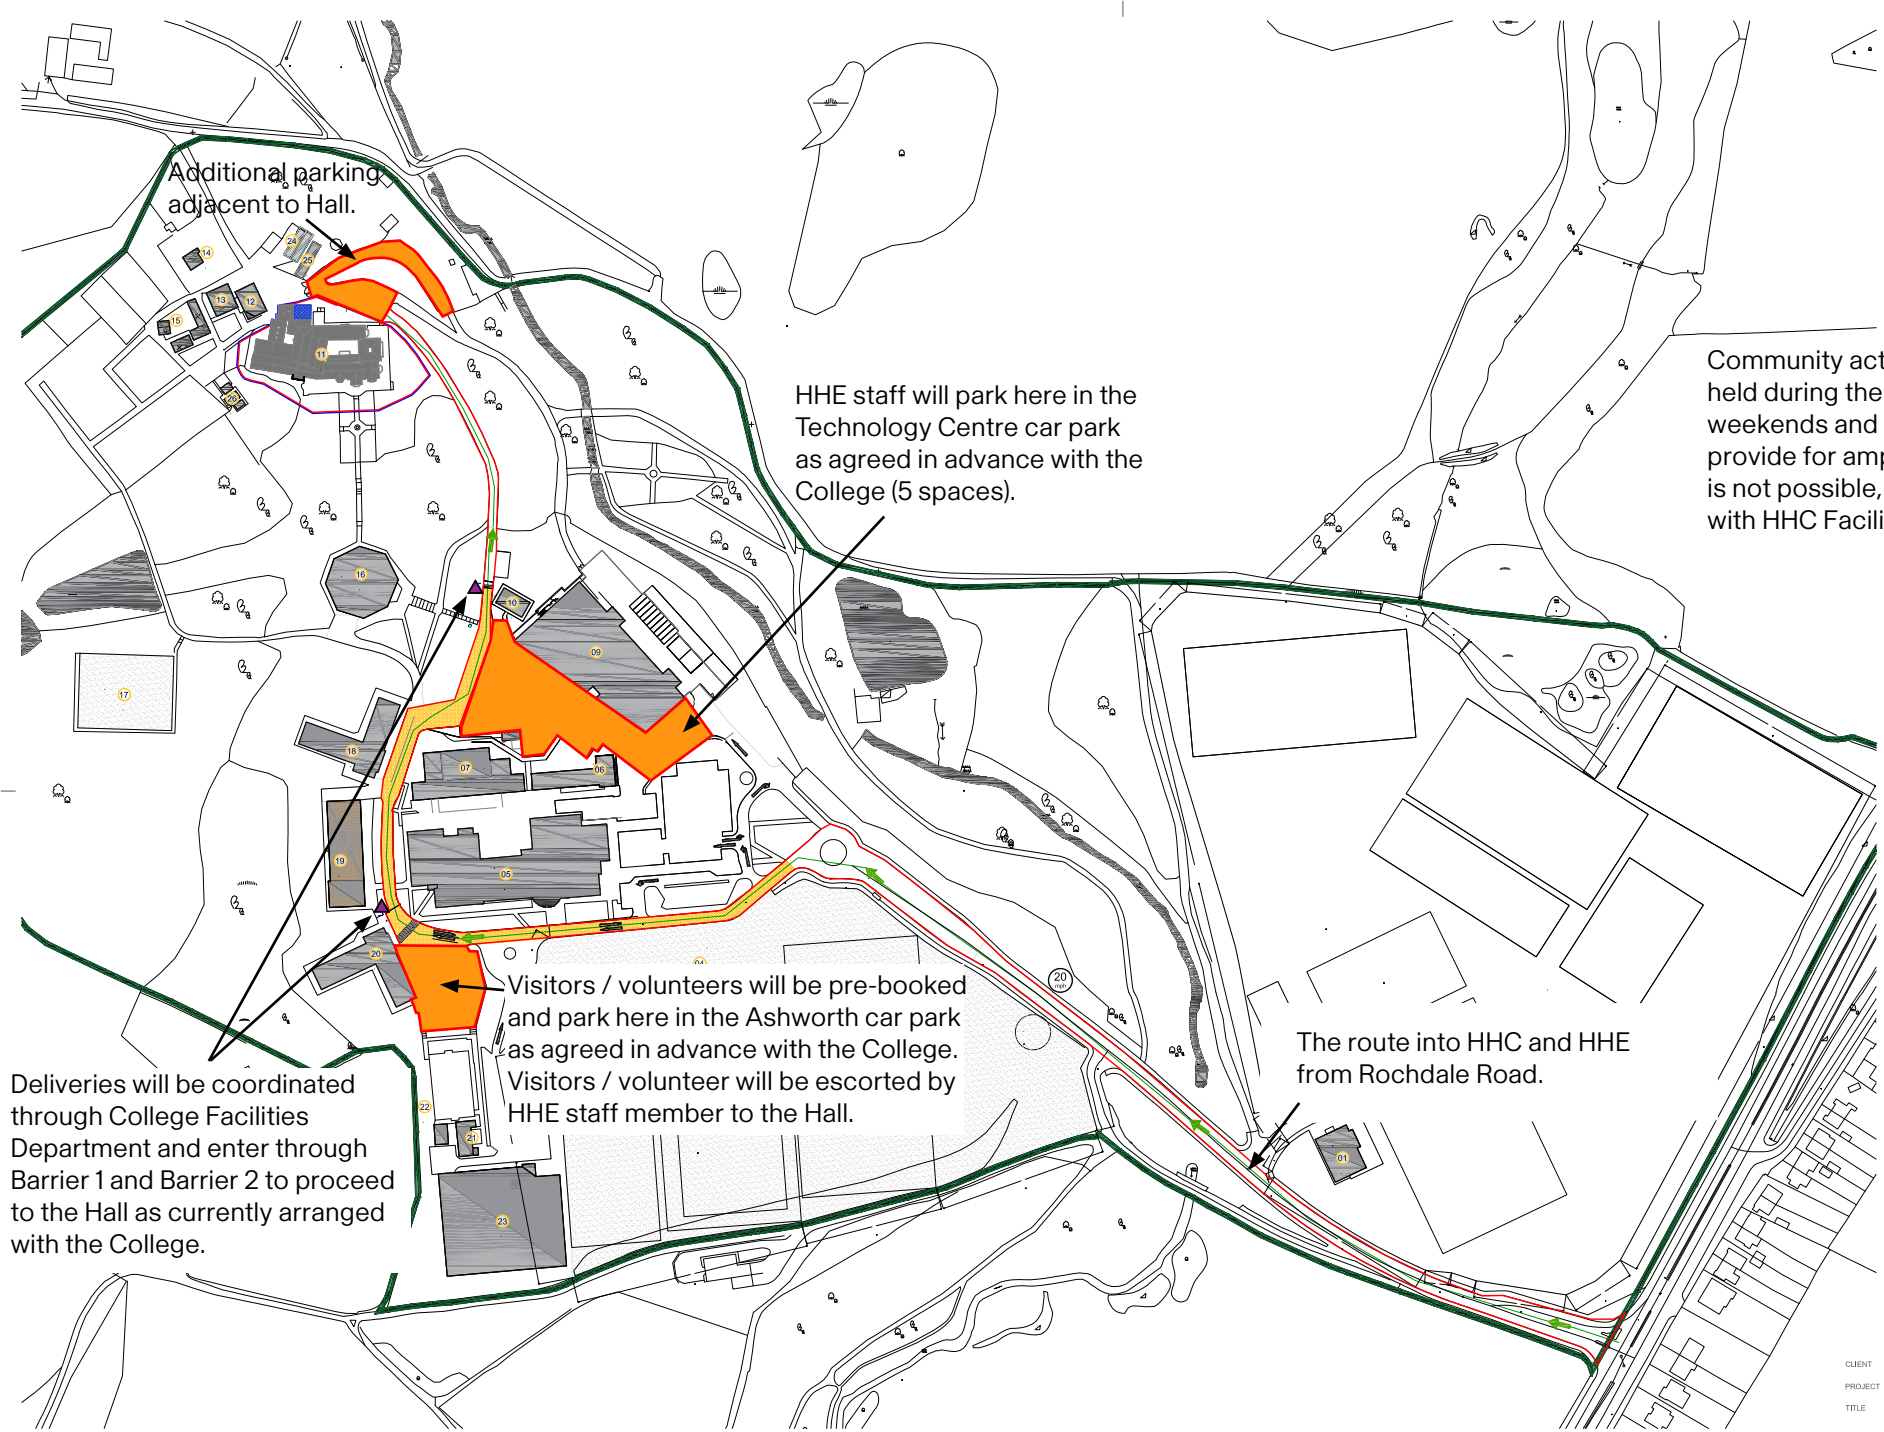


Site Logistics Plan - 1:1250

N

0 12.5 25 37.5 50 62.5 75

notes

1. DO NOT SCALE FROM THIS DRAWING - USE FIGURED DIMENSIONS ONLY.
2. TO BE READ IN CONJUNCTION WITH ALL OTHER CONSULTANTS / SPECIALISTS DRAWINGS, REPORT ANY DISCREPANCIES BEFORE AFFECTED WORK COMMENCES.
3. ALL SETTING OUT DIMENSIONS TO BE CHECKED ON SITE BY CONTRACTOR BEFORE WORK COMMENCES.

Key:

- Temporary Speed Limit enforced during works (10mph)
- Estate Management Office - Sign in Point
- Site Boundary
- Hopwood Hall Boundary
- Secure Gate
- Access Route
- Current speed limit

Buildings:

1. Sports Pavilion
2. 3G Pitches
3. Lower Pitches
4. Upper Pitches
5. Henry West
6. Rochdale
7. Wardle
8. Sub Station
9. Technology Centre
10. Newbold
11. Hopwood Old Hall
12. Smallbridge A
13. Smallbridge B
14. Caretakers Residence
15. Outbuildings
16. Milnrow
17. Tennis Courts
18. Littleborough
19. Healey
20. Ashworth
21. Parkside
22. Store
23. Sports Arena
24. Outbuilding
25. Outbuilding
26. Petting Zoo

CLIENT	Rochdale Borough Council
PROJECT	HOH - Hopwood Hall
TITLE	Access route (incl. parking)
NUMBER	HOH-SEV-XX-XX-DR-A-01002
REVISION	T01
STATUS	Tender
SCALE	1:1250 @A1
DATE	16/11/21
DRAWN BY	SMG
CHECKED BY	LM

REVISIONS | T01 FIRST_ISSUE 30/11/21 SMG LM
DATE: DRAWN: CHECK

seven.
SEVENARCHITECTURE.CO.UK
Studios at :
Unit 1.3, Wadik Mill, 51 Bengal Street, MANCHESTER, M4 6LN
t : 0161 236 5655
Clarendon House, Victoria Avenue, HARROGATE, HG1 1DY
t : 01423 709 807
24 Greville Street, LONDON, EC1N 8SS
t : 0203 036 9691