


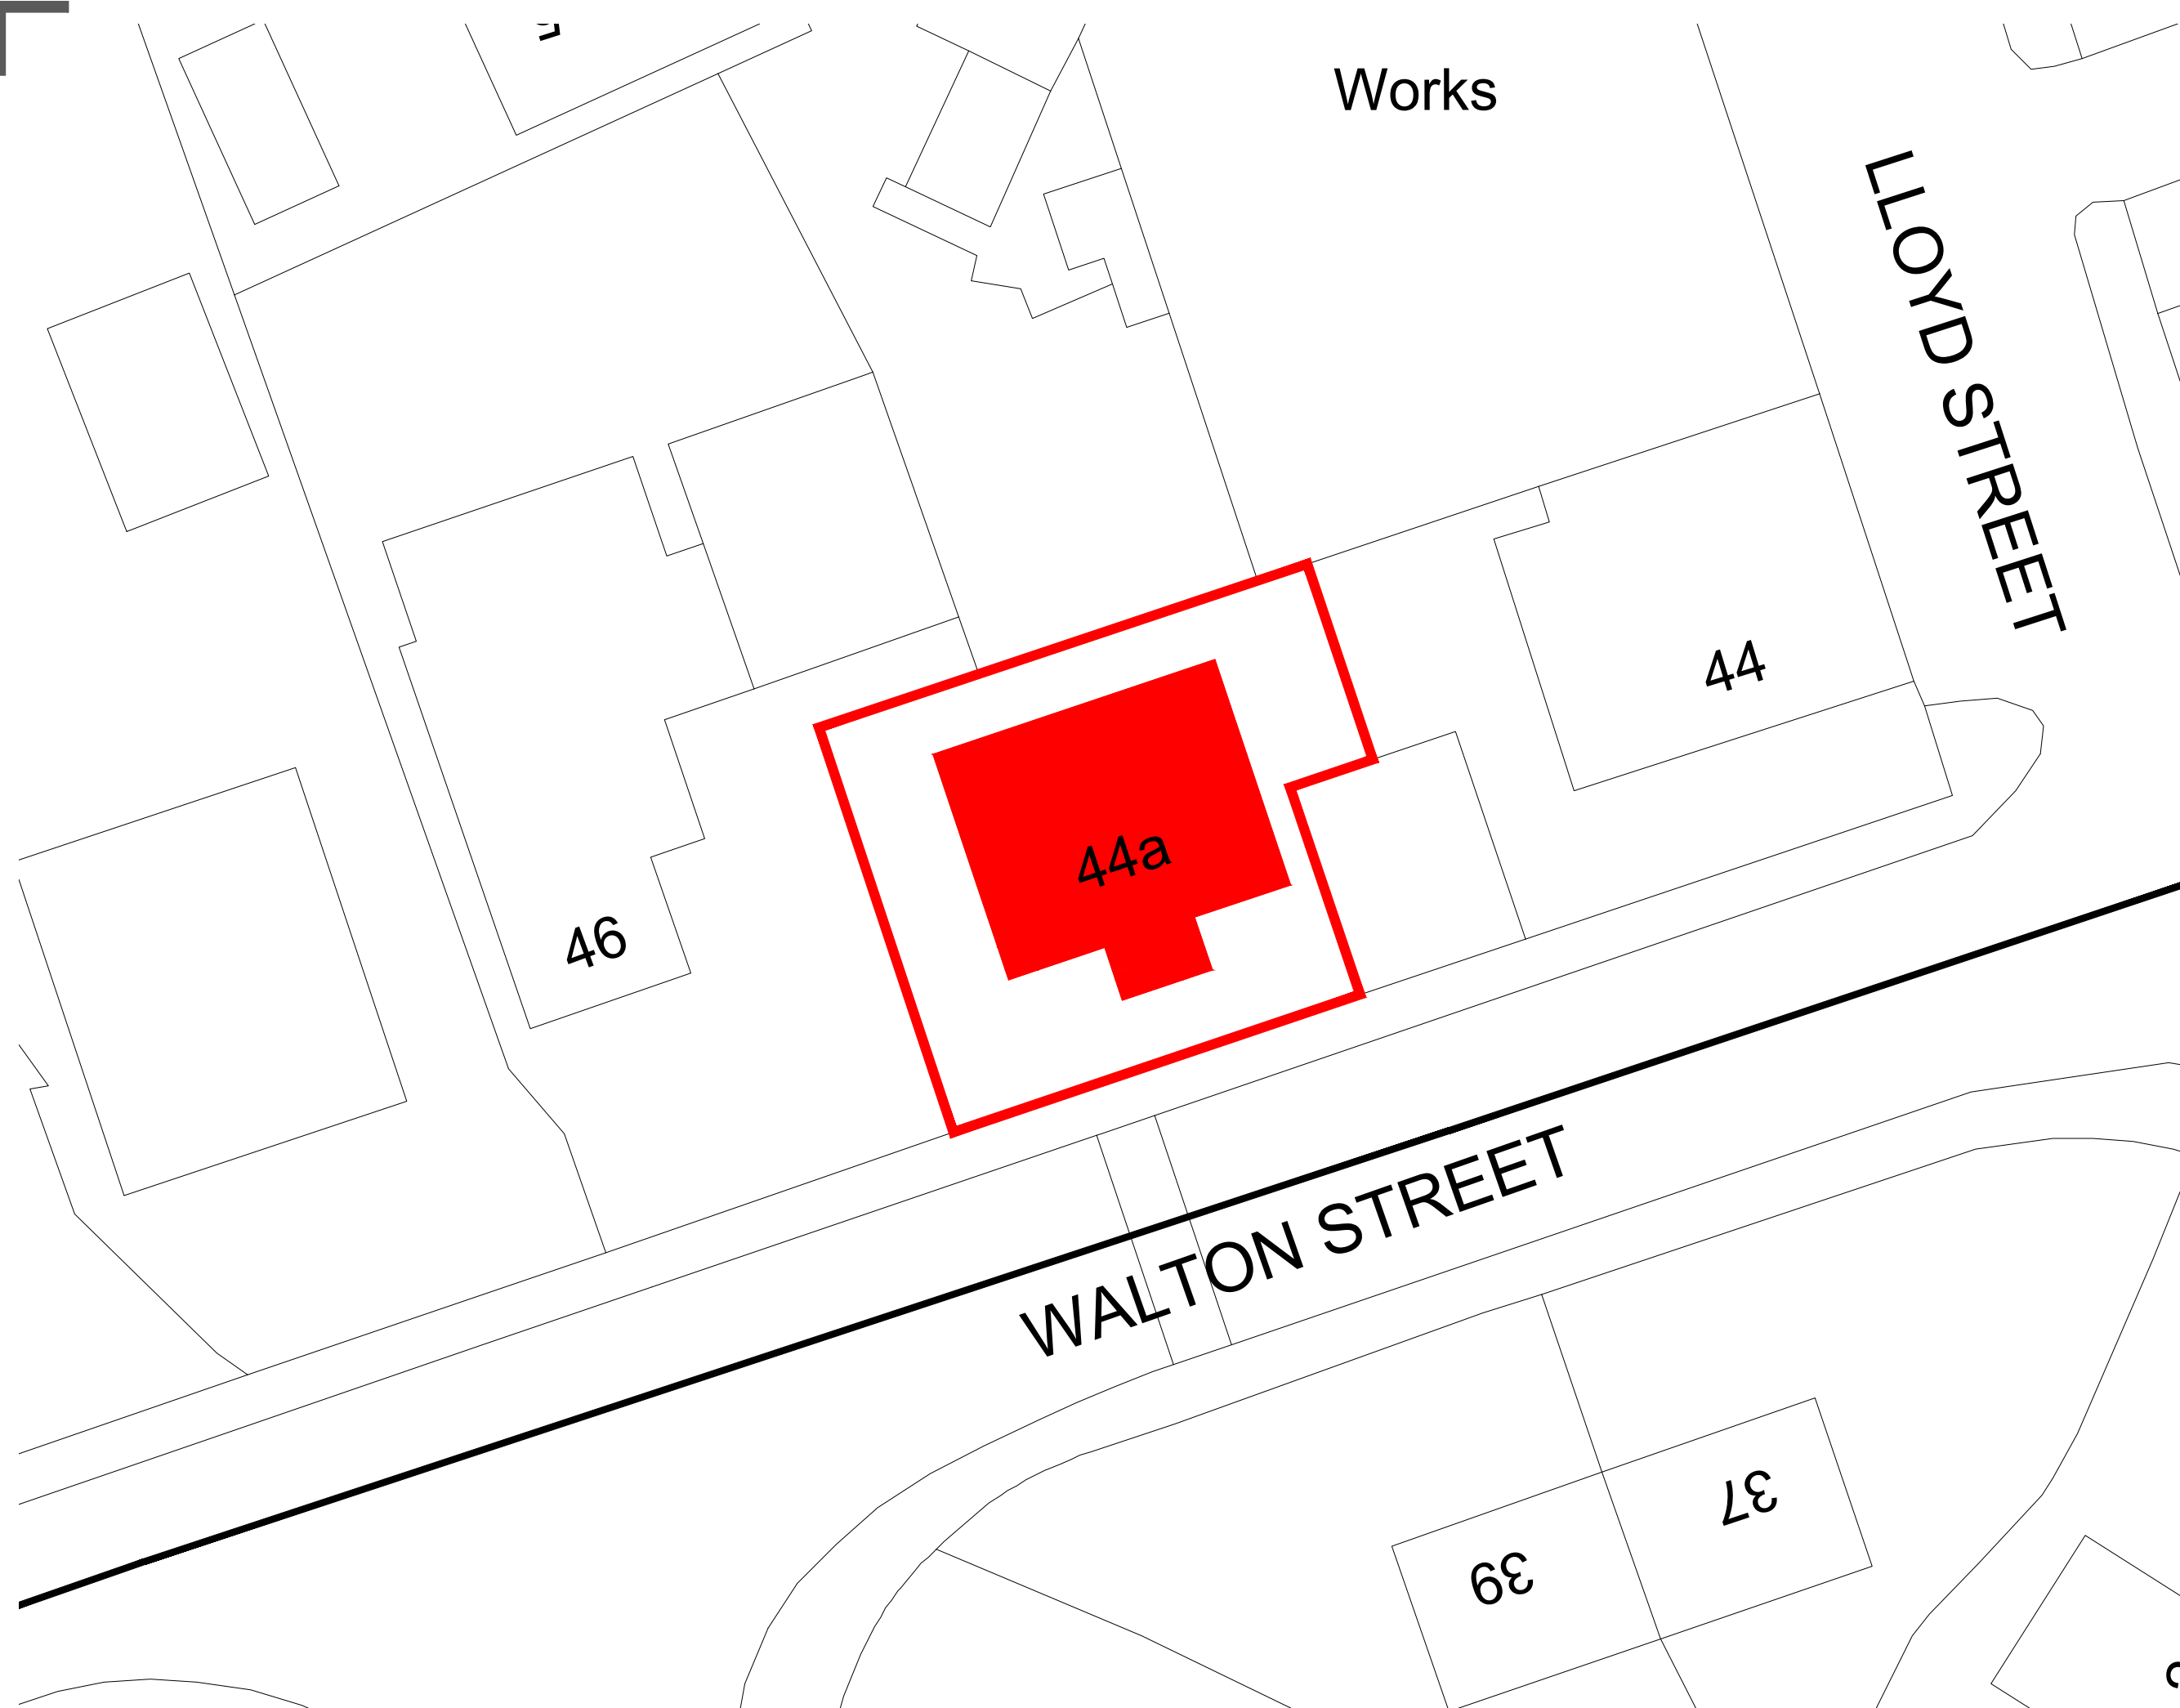

BLOCK PLAN

X	XXX	XXX	XXX	XXX
Rev	Date	Description	Rev By	Chk'd By
Drawing Title		BLOCK PLAN		
Job-Dwg No		047ROC-101		
Project Title		INTERNAL REMODEL 44A WALTON STREET HEYWOOD OL10 2BD		
Client		MR BYRNE		
Status		PLANNING		
Scale	1:200		Drawing Size	A3
Date	06/23			