



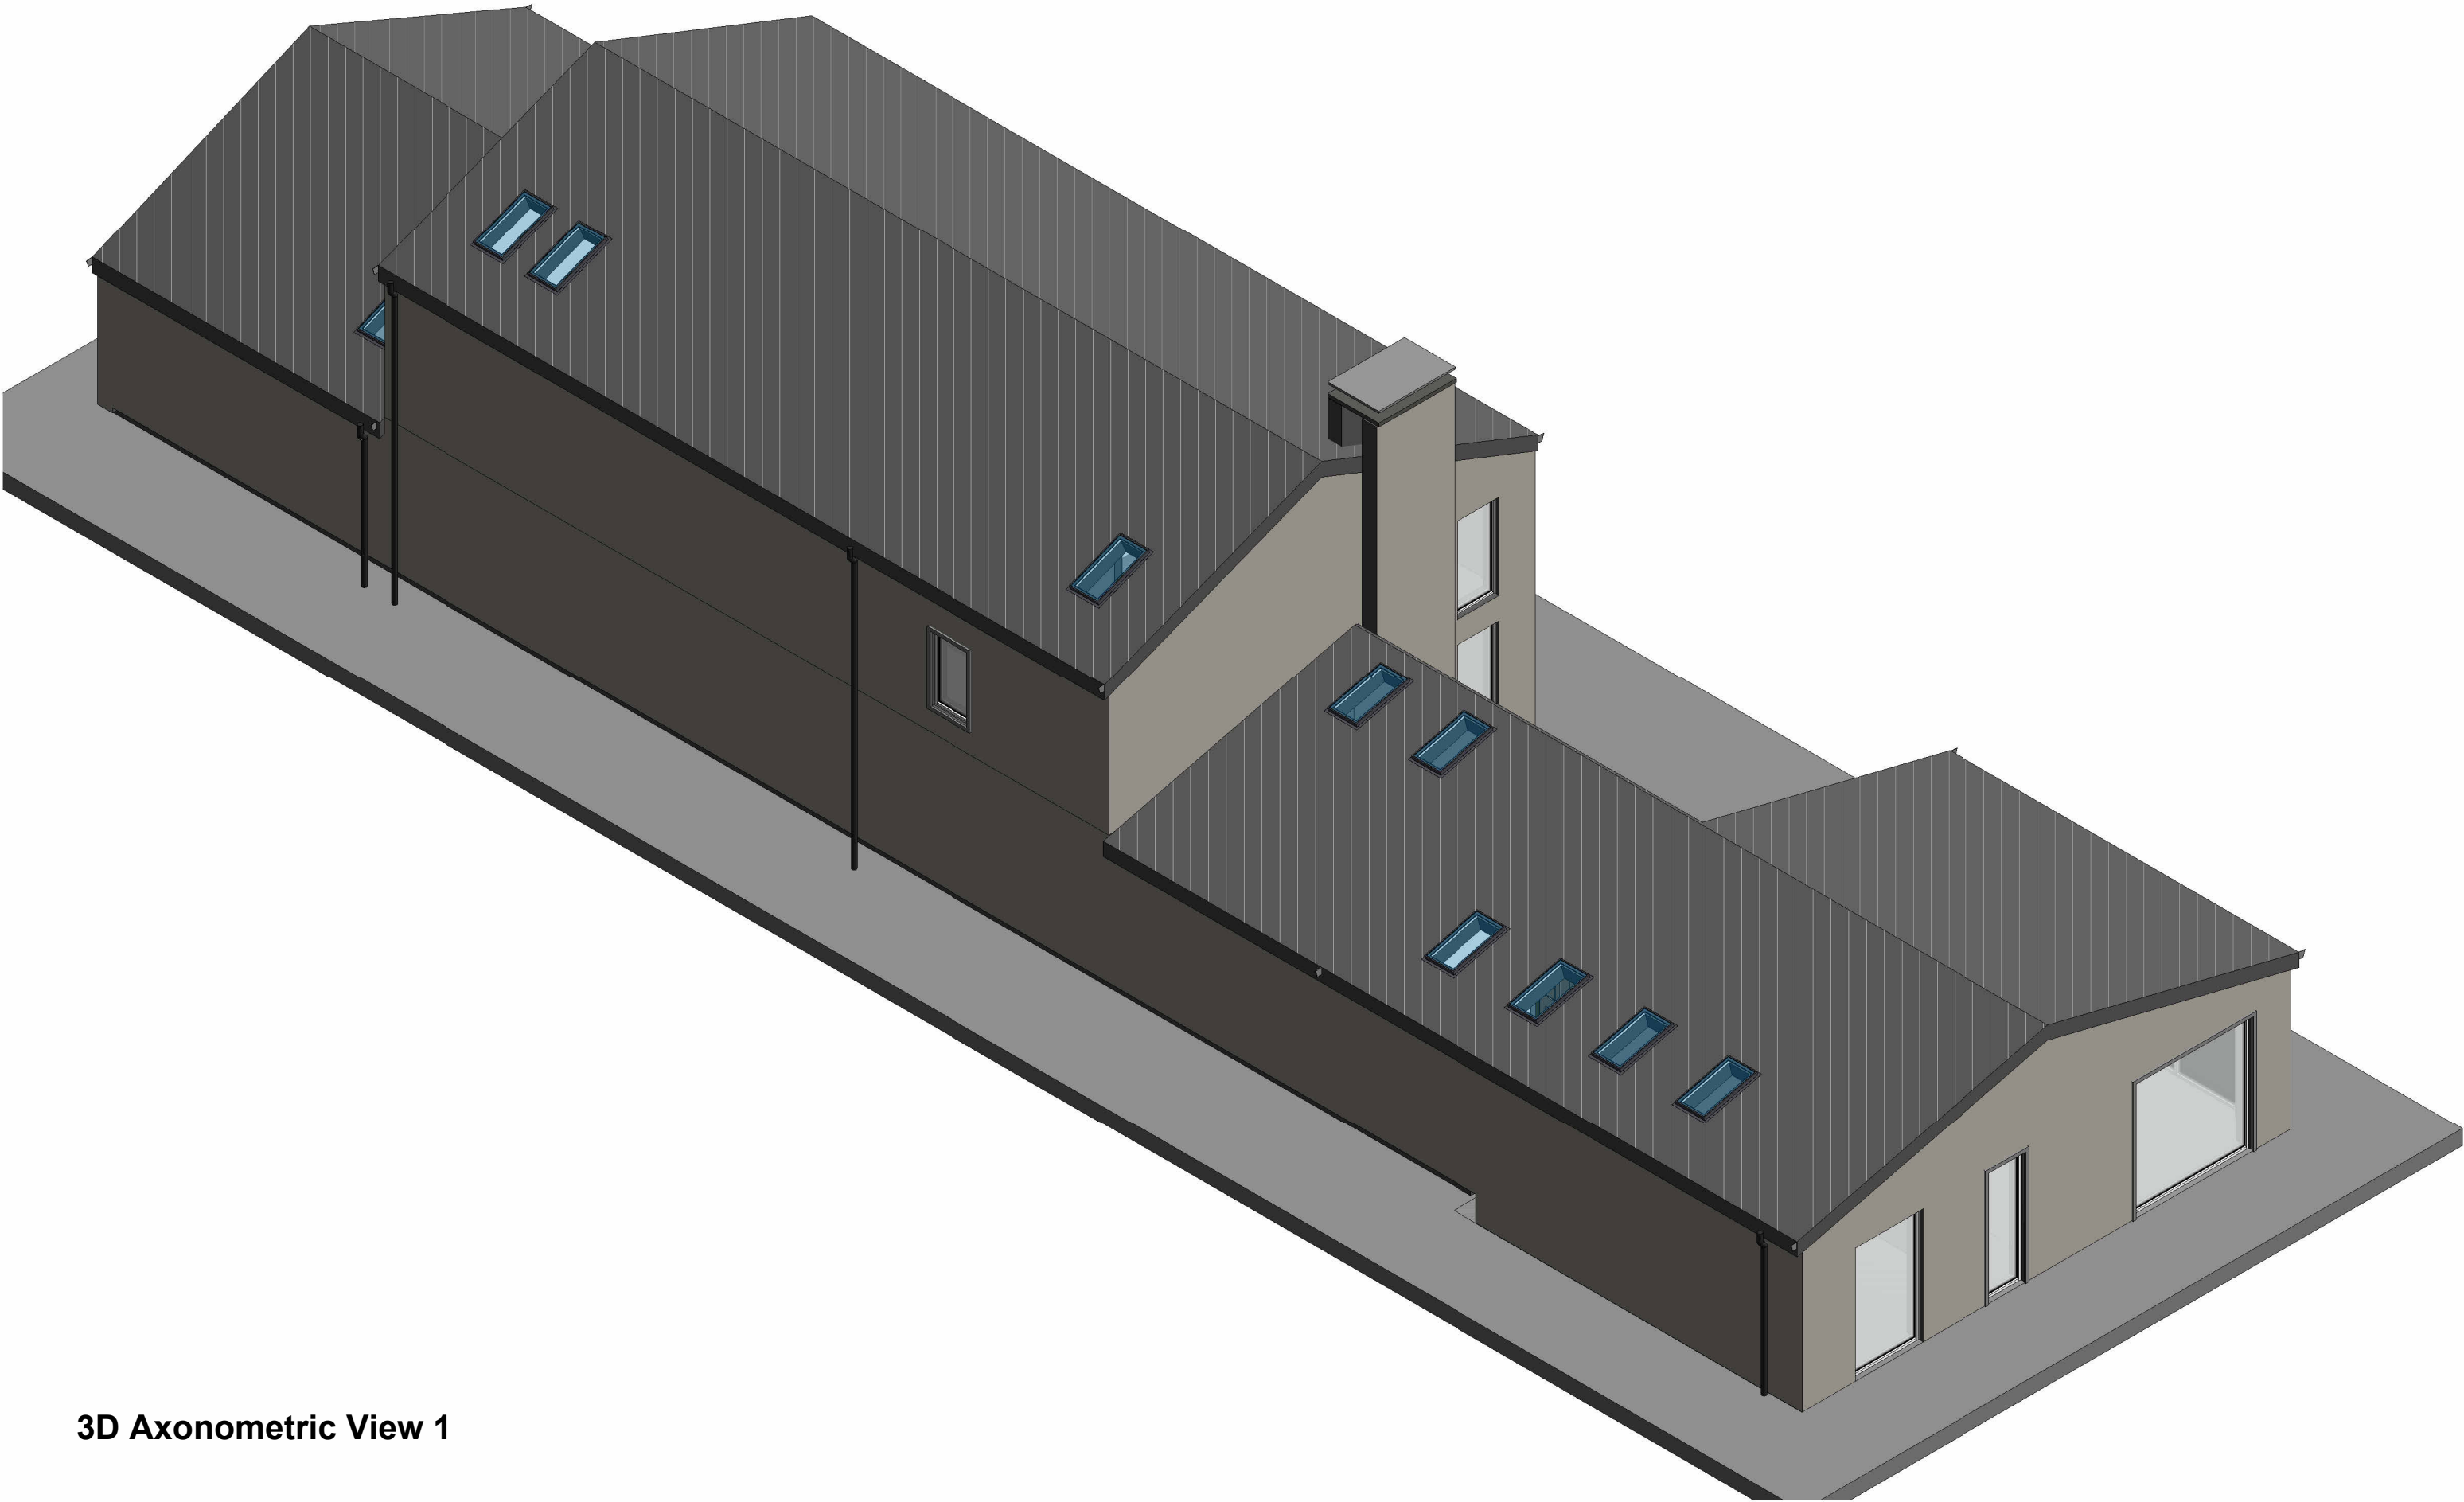

3D Axonometric View 1

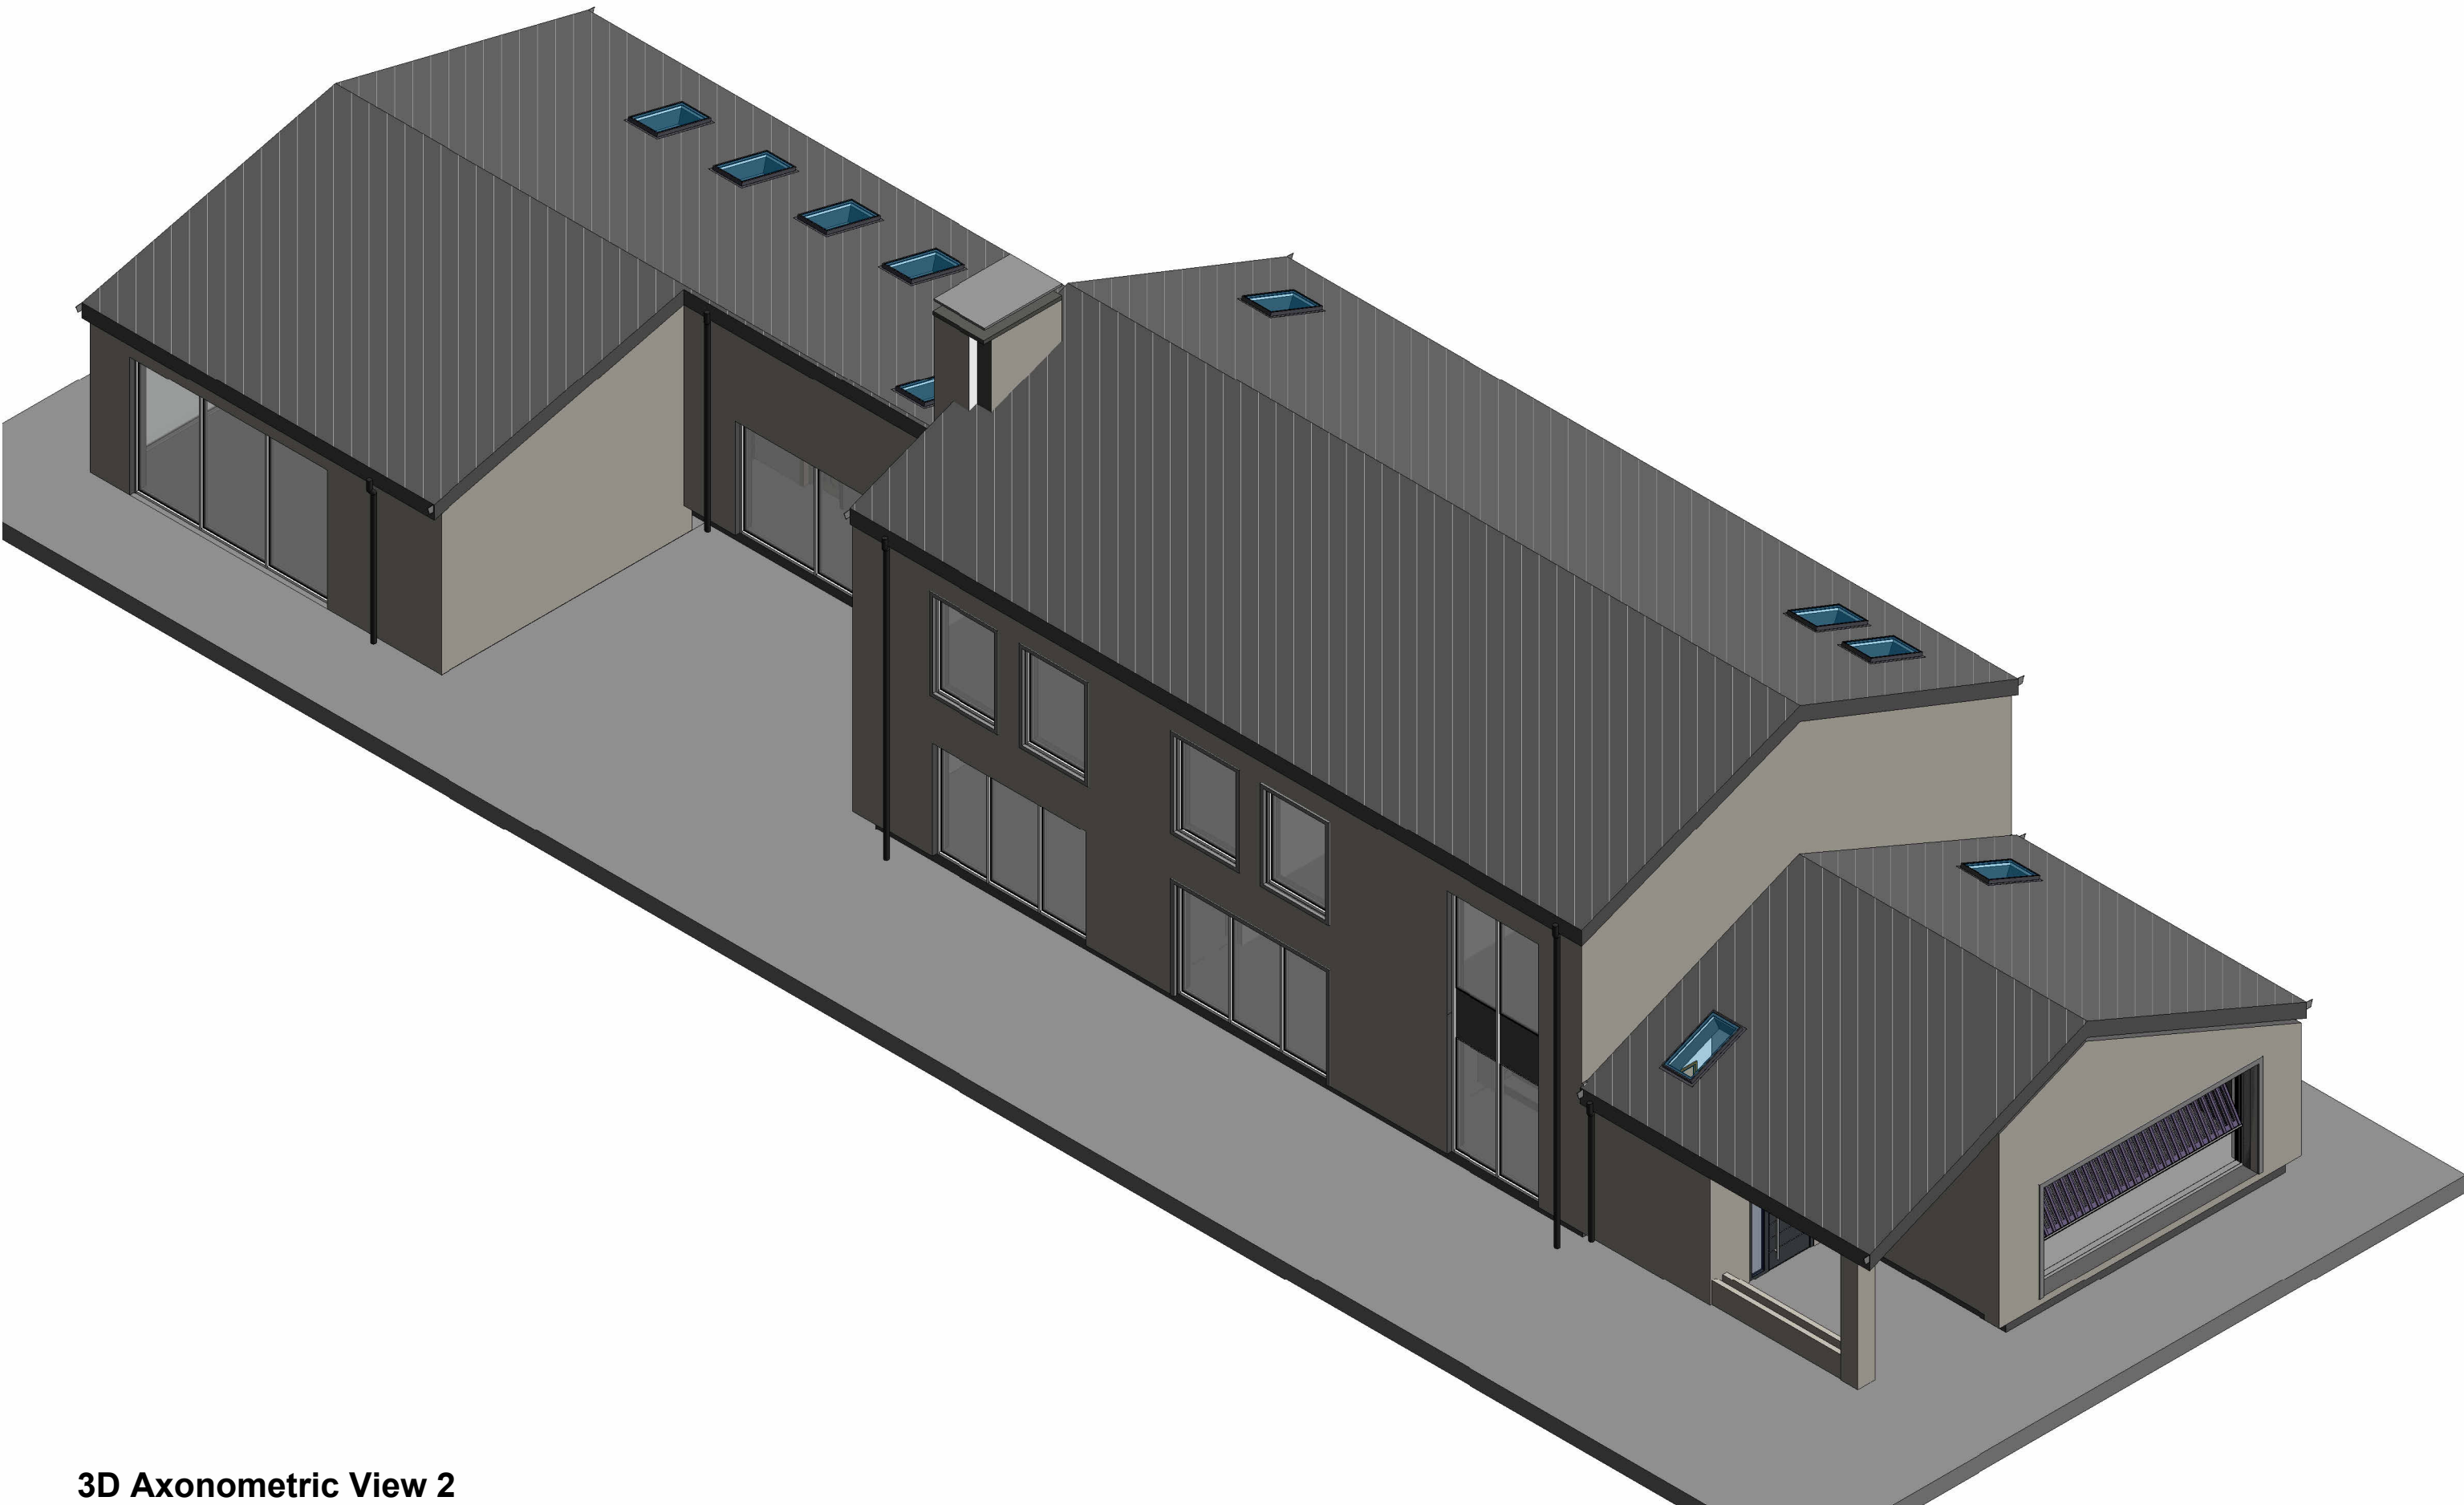

3D Axonometric View 2

PLEASE NOTE

1. DO NOT scale from this drawing, use figured dimensions only.
2. All dimensions to be checked on site by the contractor.
3. Please report any discrepancies to JHA Ltd immediately.
4. All setting out dimensions are approximate. To be marked out on site for approval by JHA Ltd prior to construction.

Ref	Date	Revision	Initial
-----	------	----------	---------

PRELIMINARY ISSUE

TWO STOREY COTTAGE
AT CAR WOOD COTTAGE
FOR
ZOE BAMFORD

3D AXONOMETRIC VIEWS



JHA Pulmann
18 Bridge St,
Milnrow, Rochdale
OL16 3ND

T 01706 651012
E enquiries@j-h-a.co.uk
W www.j-h-a.co.uk

Scale:

Date: 21/09/23

Drawn By: CT

Checked By: BF

M2022/29/14

Sheet Size: A1