



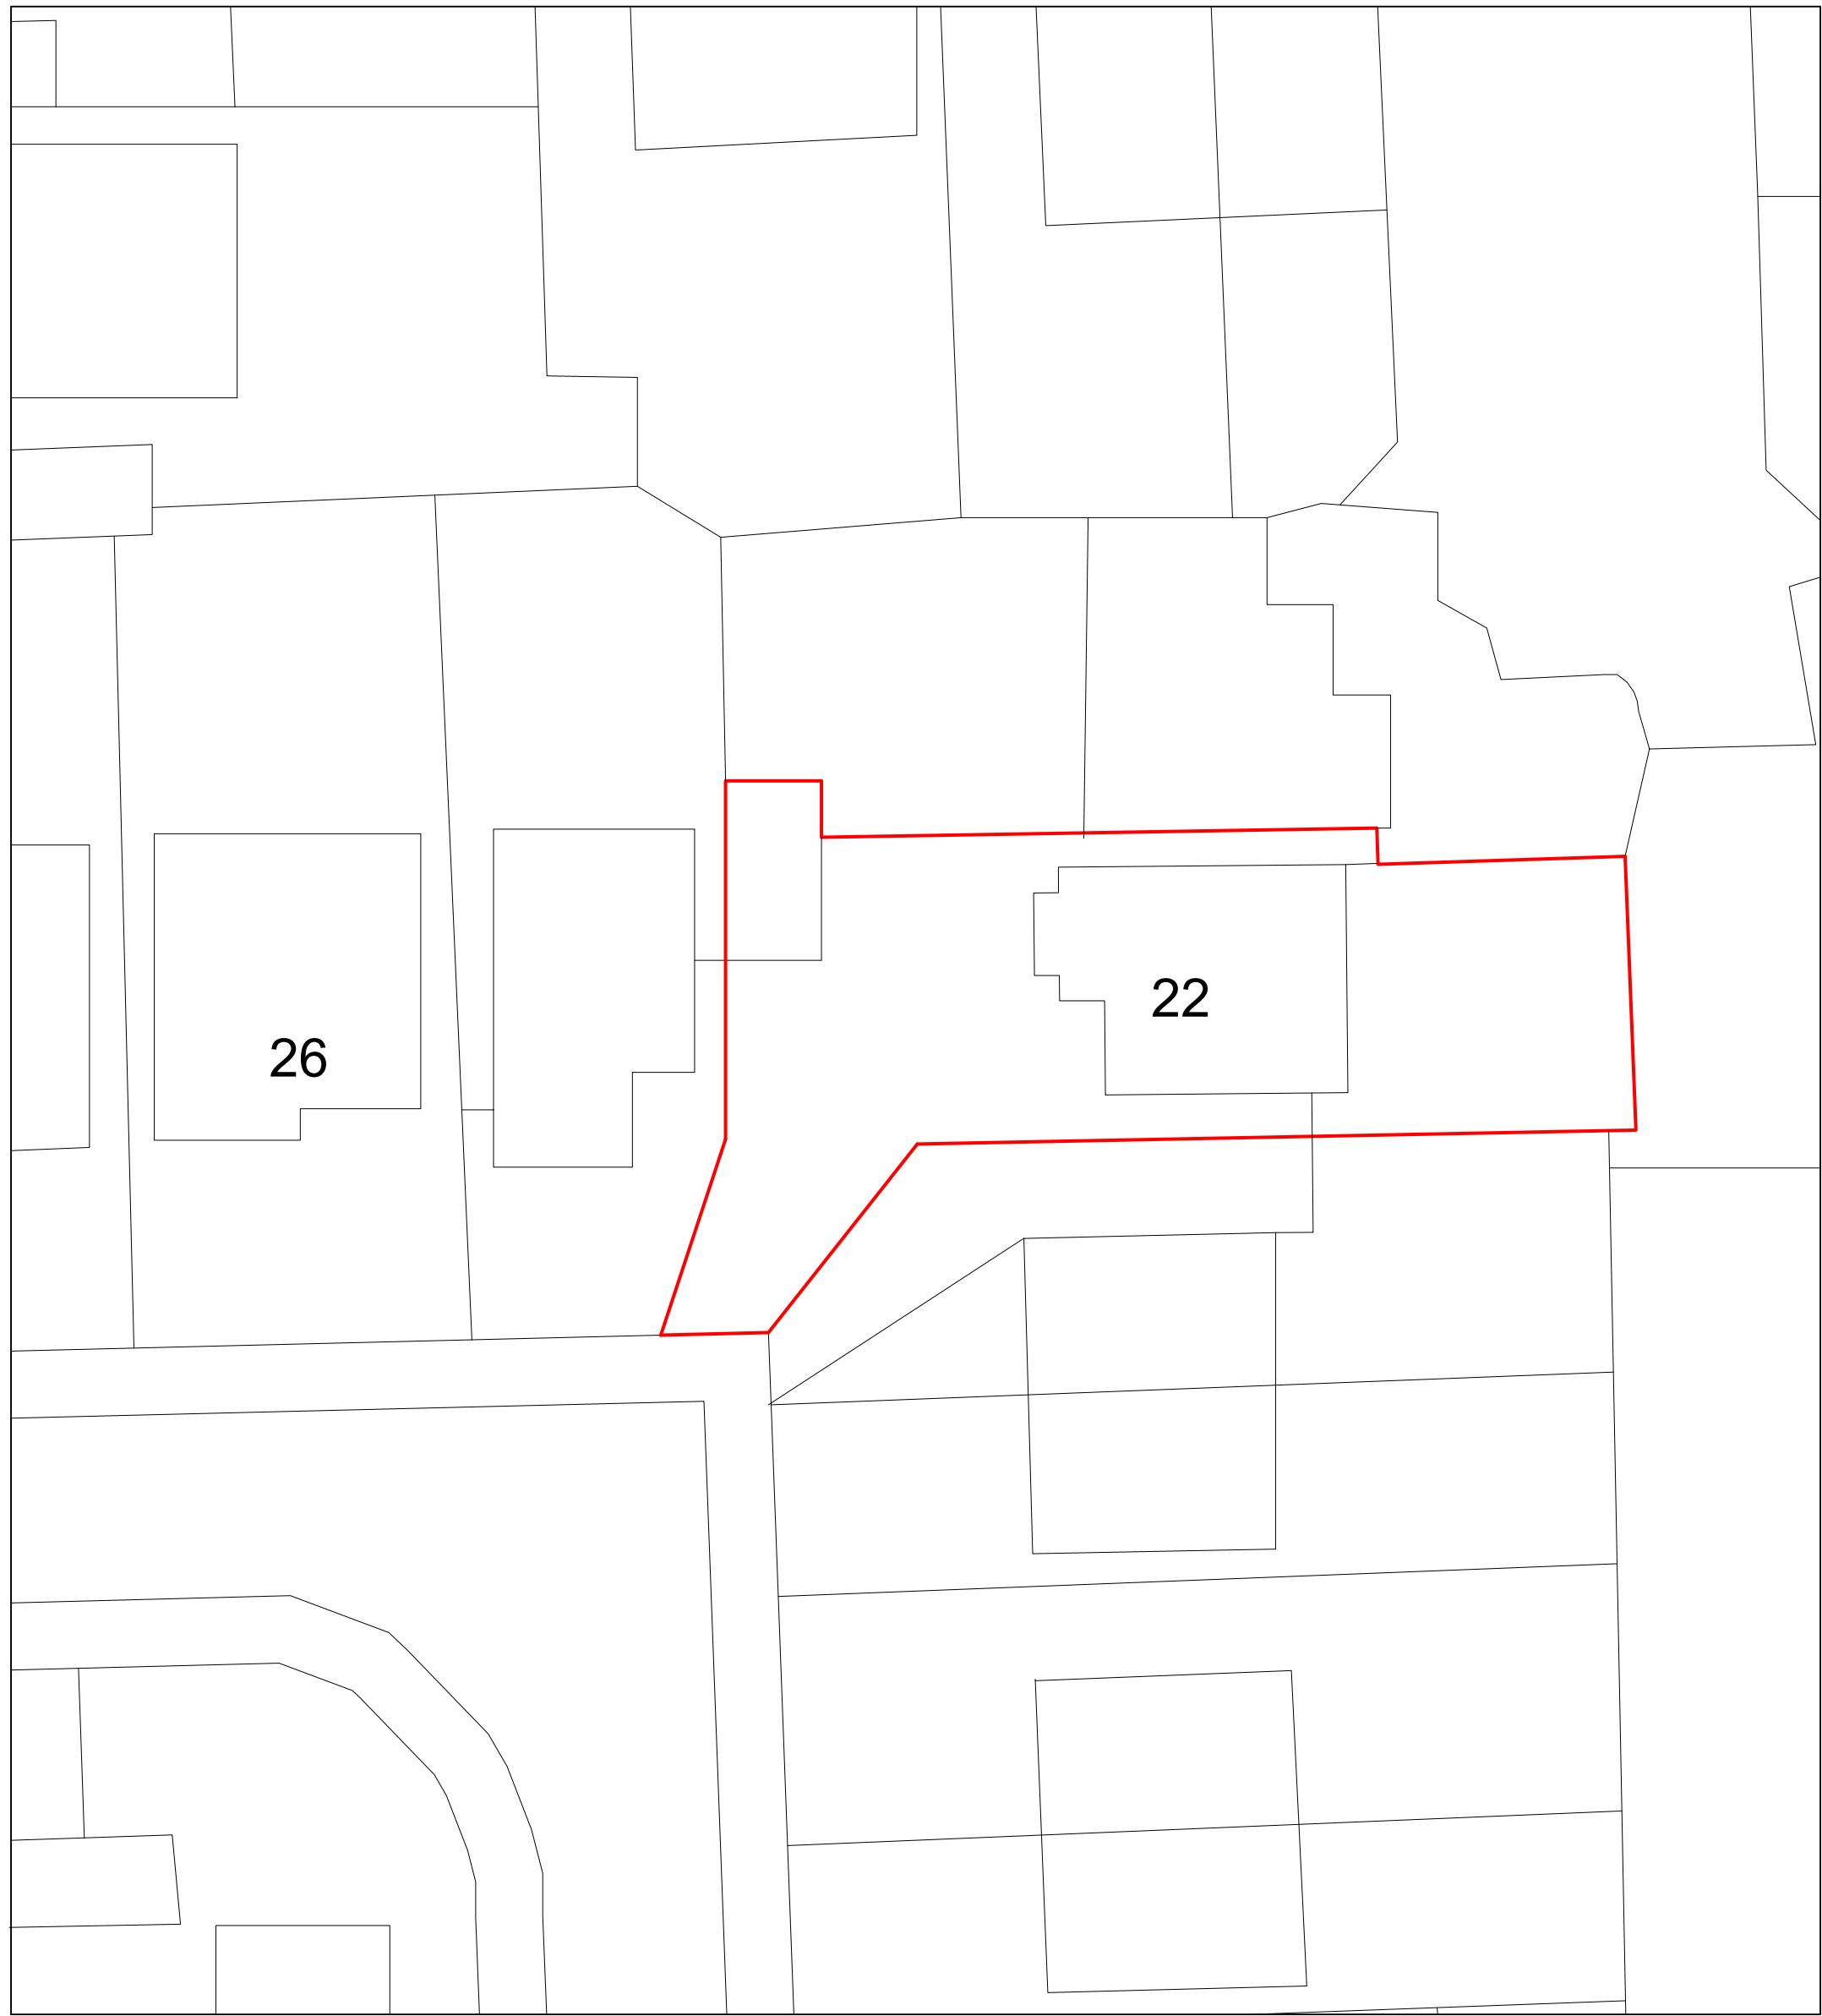

EXISTING BLOCK PLAN
1:200

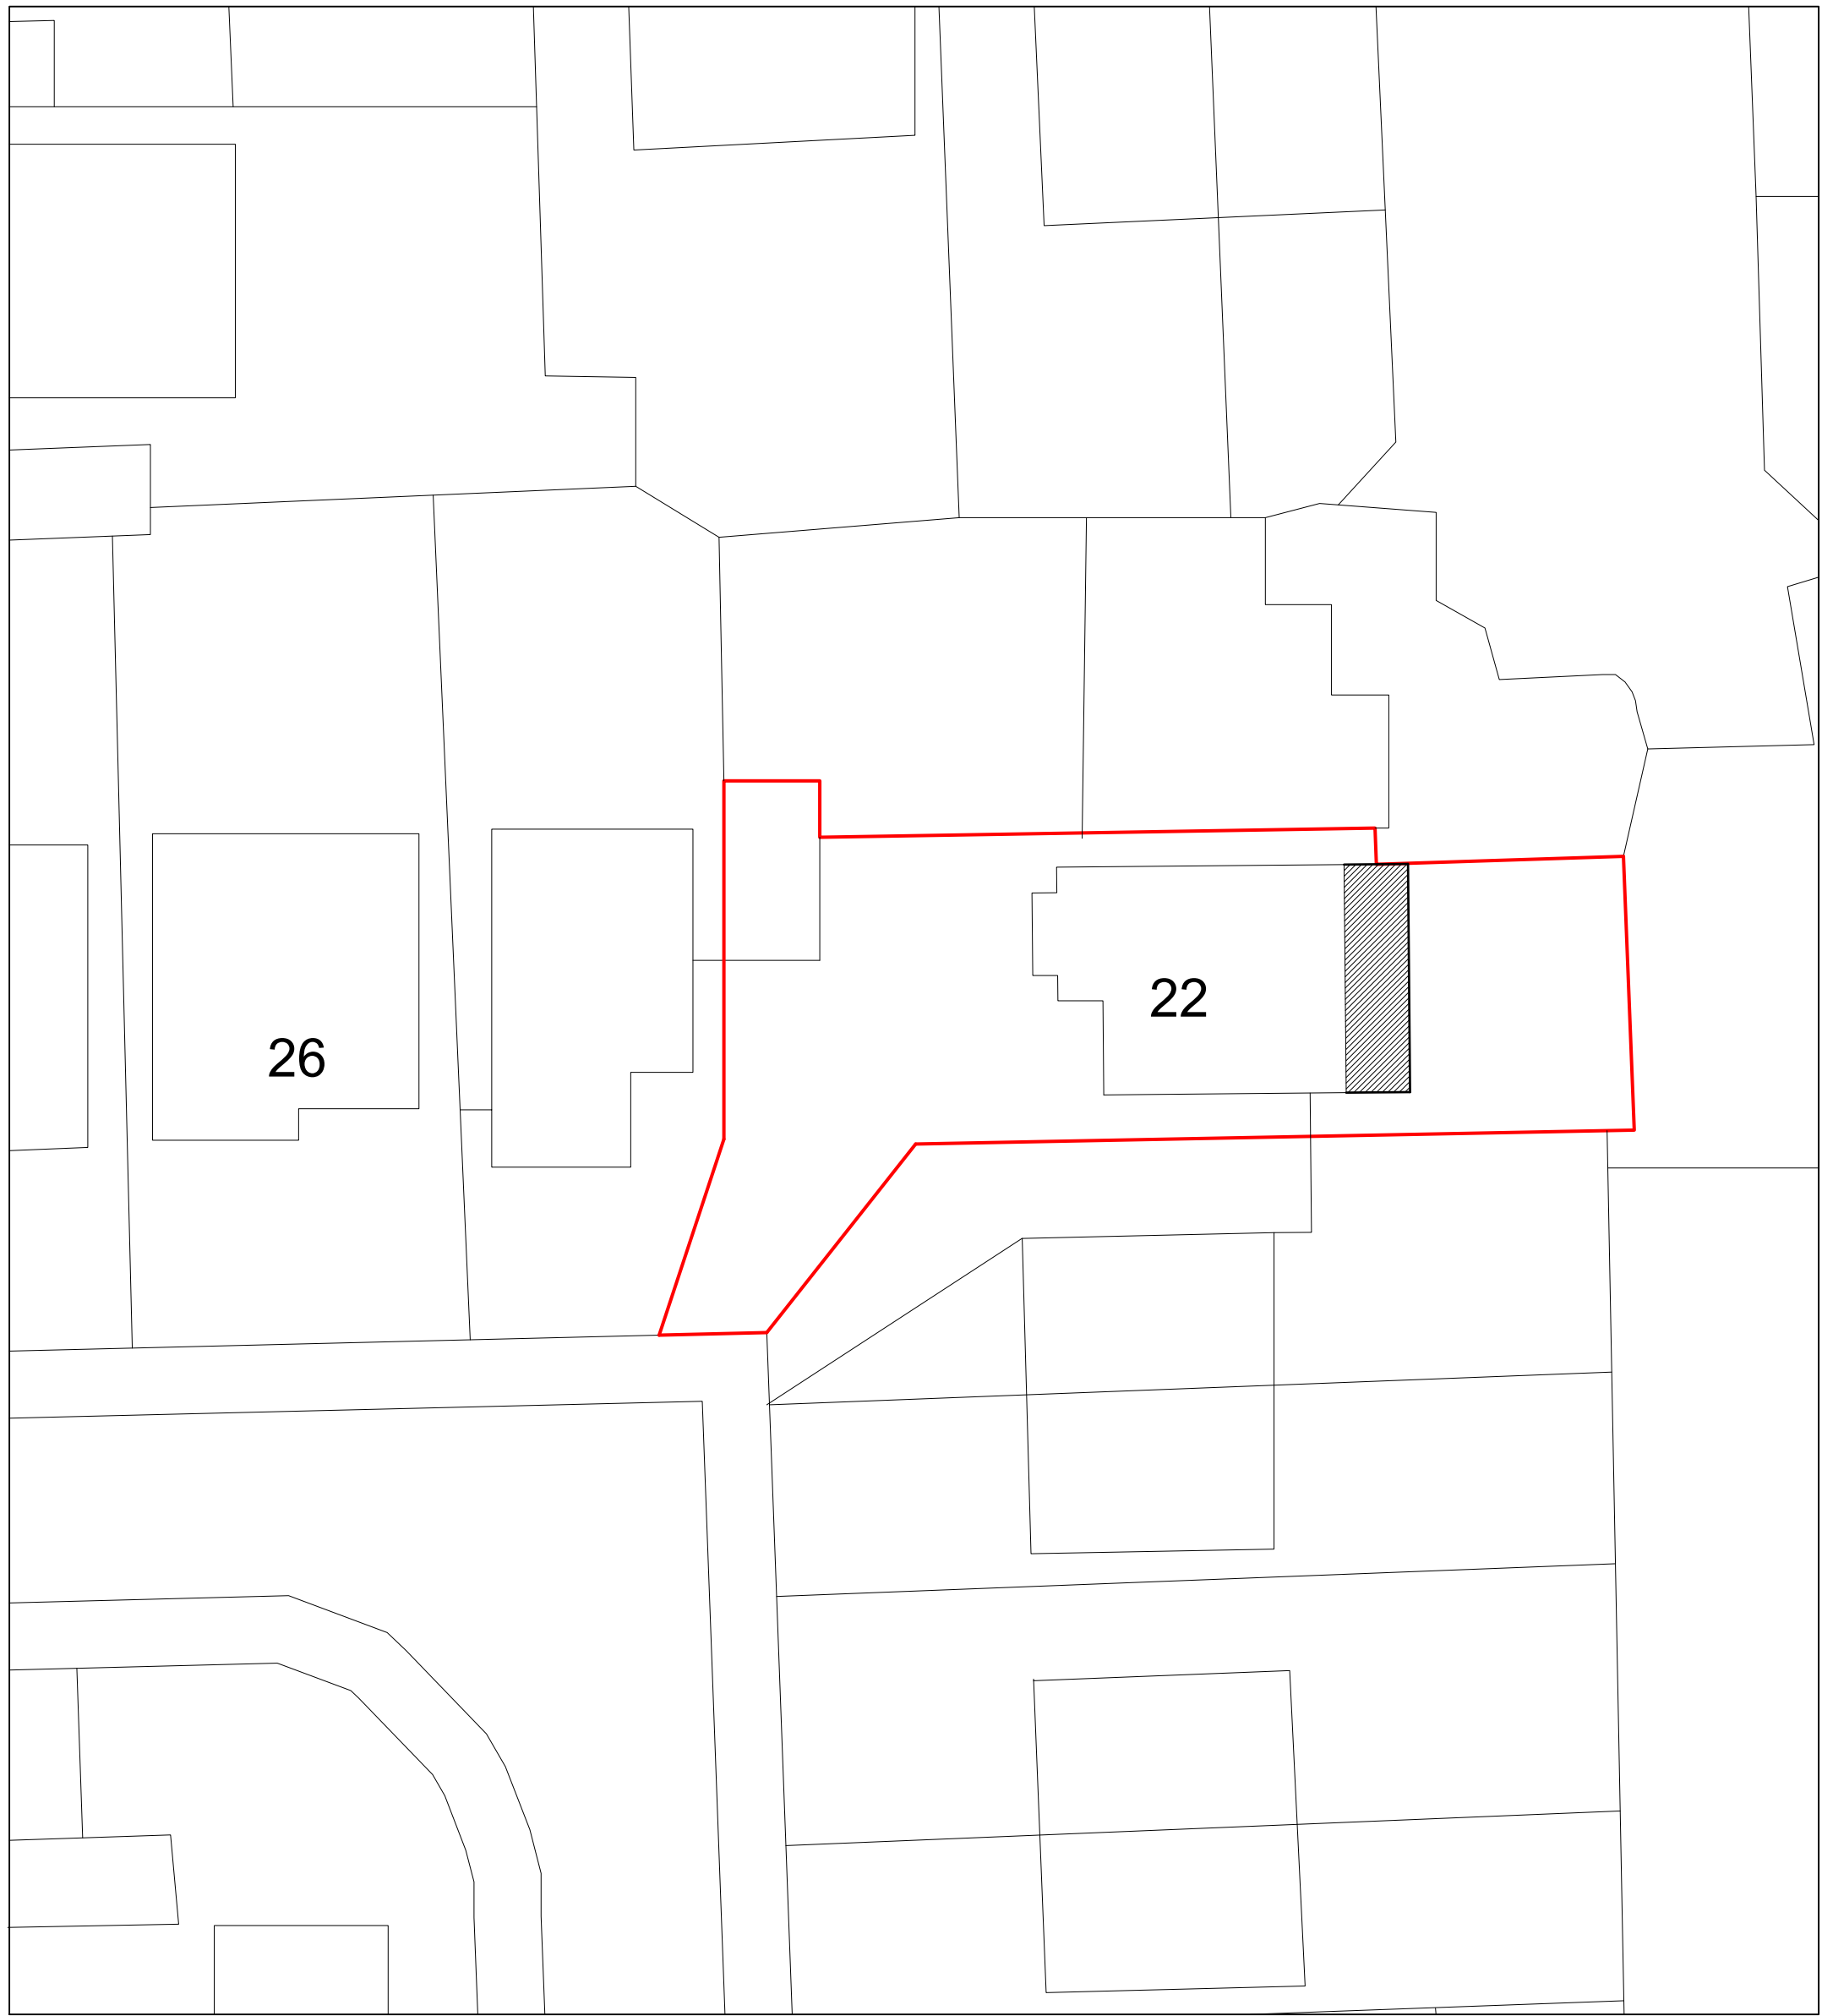

PROPOSED BLOCK PLAN
1:200

PROJECT DESCRIPTION		DRAWING DESCRIPTION	
PROPOSED TWO STOREY REAR EXTENSION		EXISTING & PROPOSED BLOCK PLANS	

ADDRESS	
22 Seatallan Drive Middleton Rochdale	
DRAWING NO.	24.0001.1
DATE	31.01.2024
SCALE	1:200
ISSUE	