

DO NOT SCALE FROM THIS DRAWING
ALL DIMENSIONS MUST BE CHECKED ON SITE BY CONTRACTOR PRIOR TO CONSTRUCTION

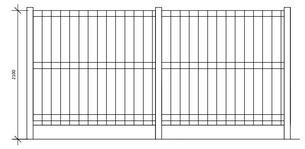


F1

Fence panels on 300mm gravel board with concrete posts

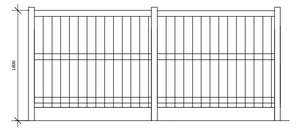

F2

Fence panels on 300mm gravel board with concrete posts

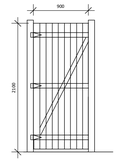


G1

Pedestrian Gate to Private Garden 900 x 2100mm high timber gate



R1 - 900mm high metal railing

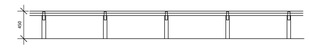

KR - 450mm high Knee rail TSW

Fence Legend
1 : 50

Rev	Date	Int	Description
B	27.07.20	LT	Drawing status changed to Planning Conditions
A	22.05.20	LT	Door swing to external back door of Plot 19 revised to follow other plots

btp ARCHITECTS
RIBA Chartered Practice

Client:
Stanley Investments

Project:
Peel Lane Heywood

Description:
Boundary Details


Purpose of Issue:
Planning Conditions

Drawn By:	Checked By:	Date:	Scale @ A1:
AP	VS	01/08/19	As indicated

Job No:	Status Code:	Drawing No:	Rev:
3417	A	206	B

File Identifier:
PL-BTP-00-D-DR-A-3417_206

Elizabeth House, 486 Didsbury Road, Heaton Mersey, Stockport, SK4 3BS
t 0161 443 1221 e info@bernardtaylor.co.uk w www.btparchitects.co.uk

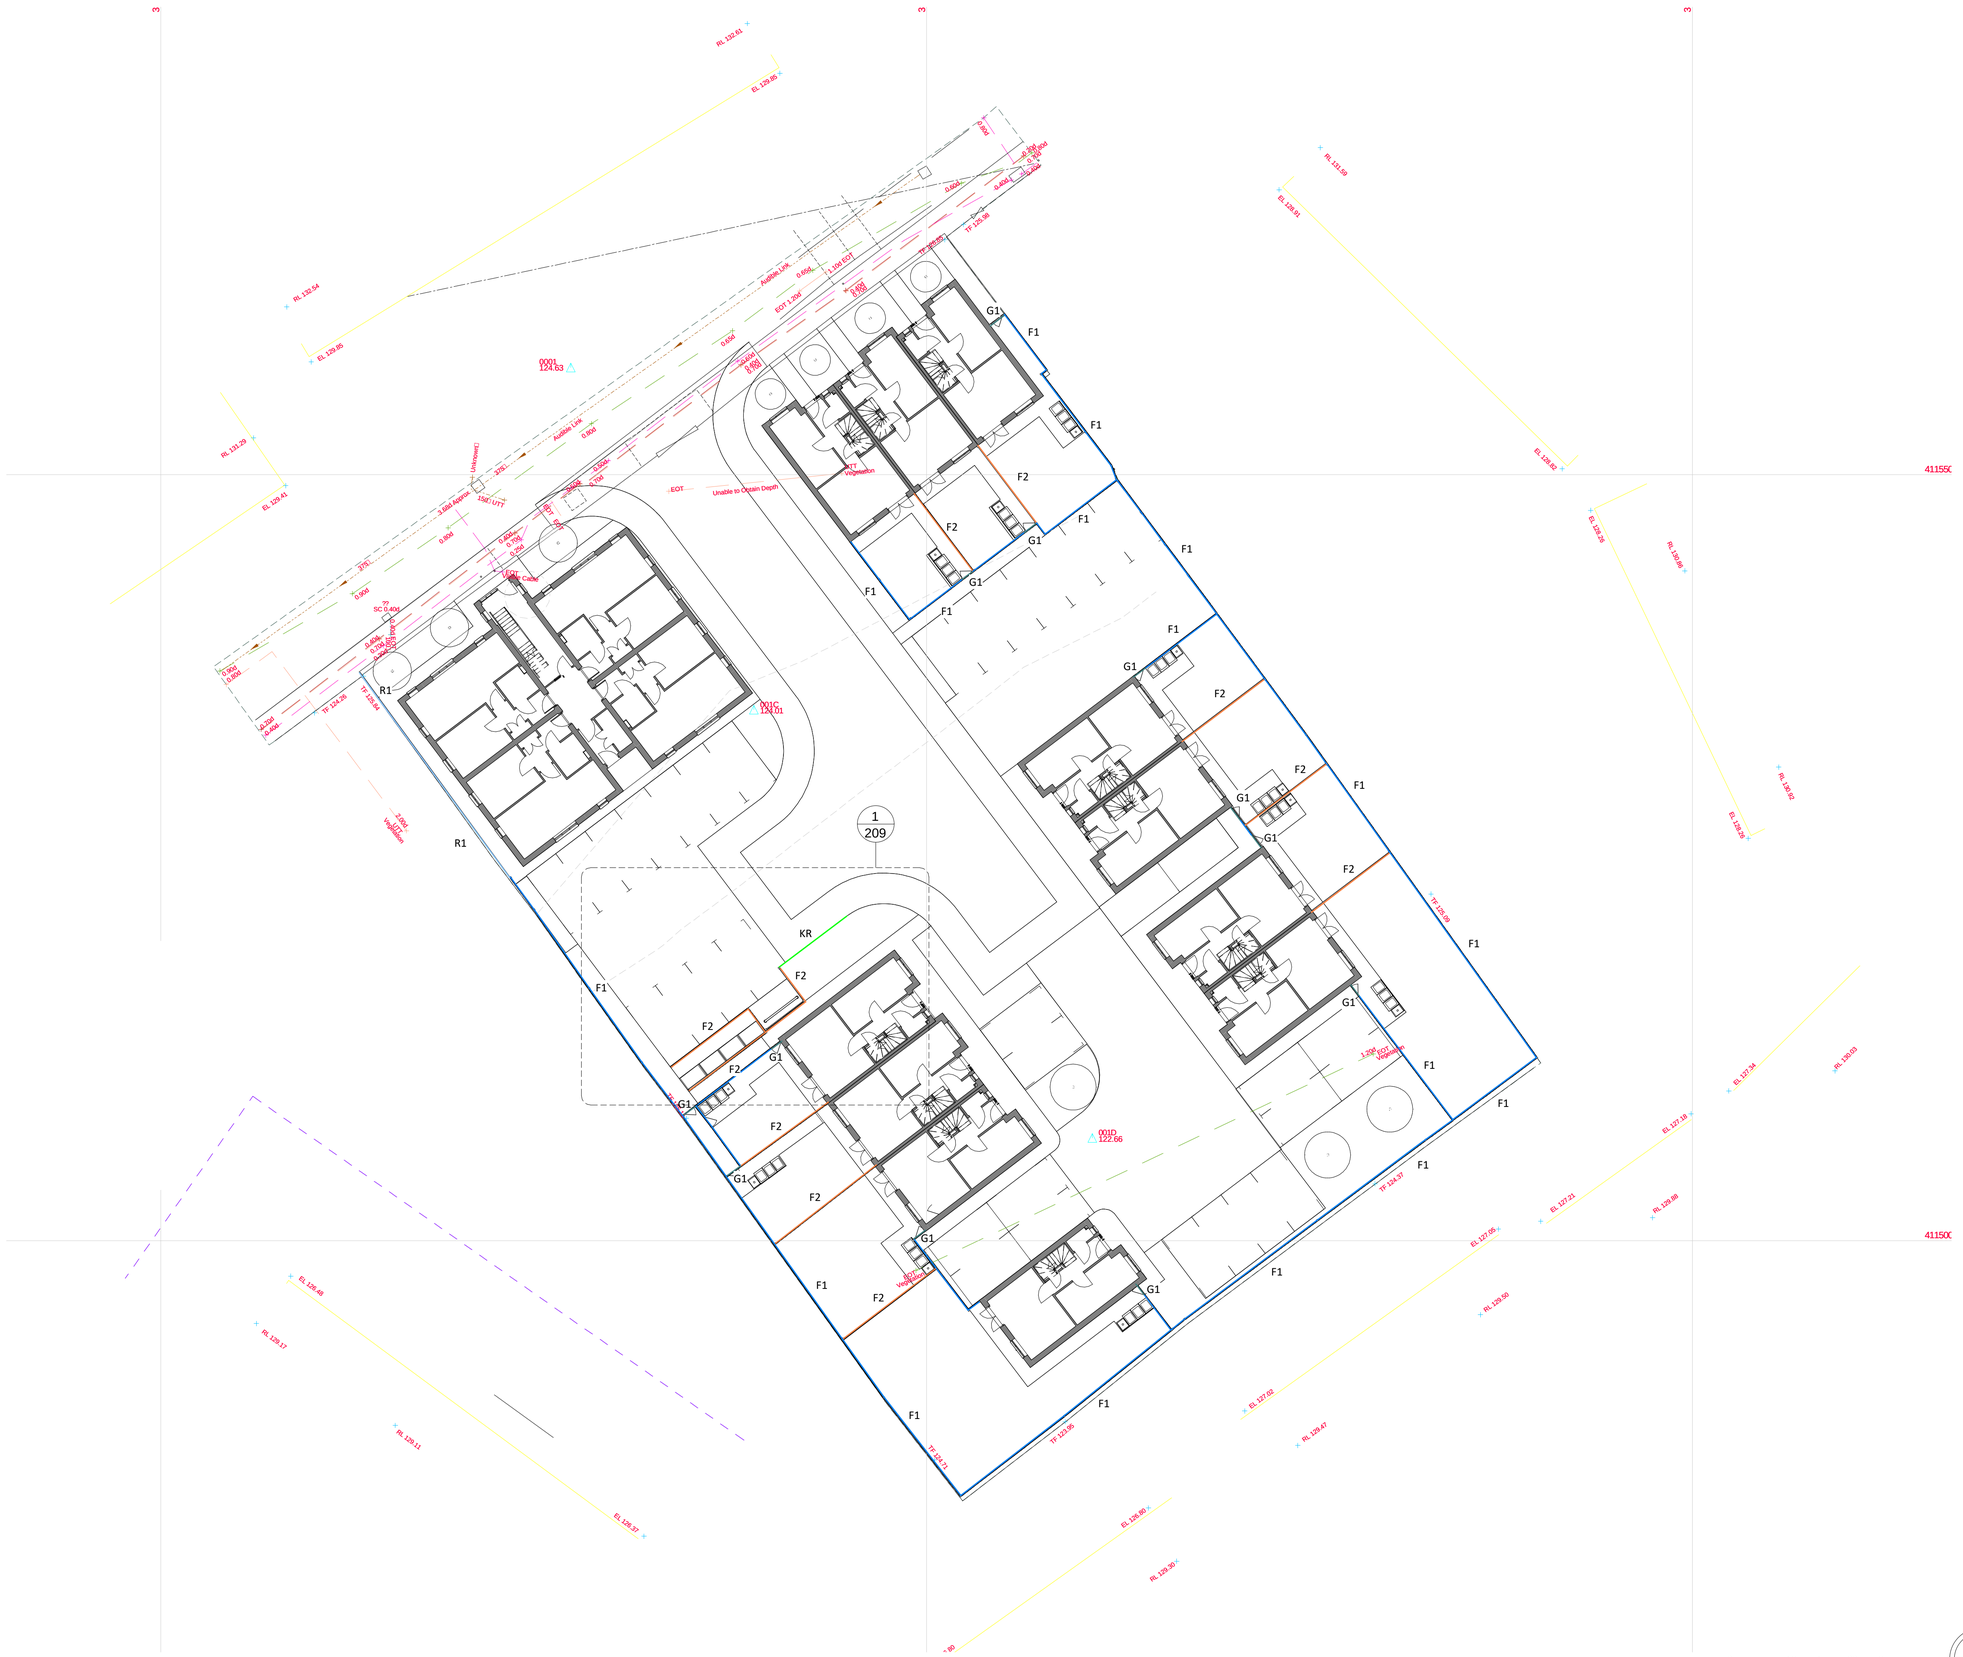

Boundary Details
1 : 200

5 0 5 10 15 20 25
SCALE 1: 500 m

N