


Existing

Proposed

ROOF & SITE PLANS SCALE 1:200

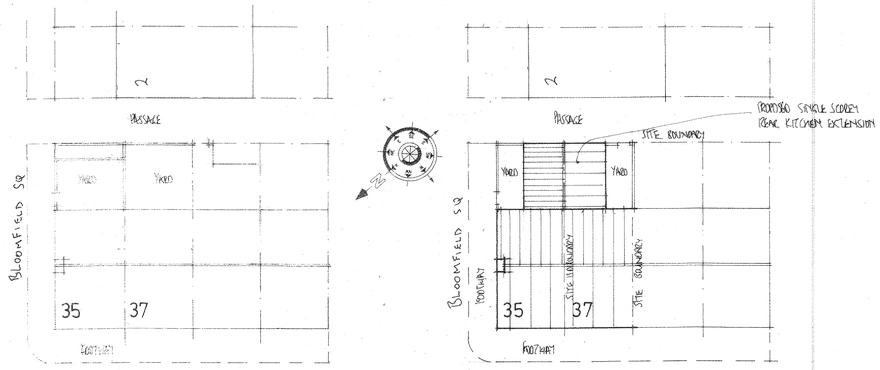

Nº 37 Nº 35

JOINT REAR ELEVATIONS

1:200
0 2m 4m 6m 8m 10m 12m
0 5m 10m 15m 20m 25m 30m
1:500

Scale Bar

1:100
0 1m 2m 3m 4m 5m 6m
0 0.5m 1m 1.5m 2m 2.5m 3m
1:50

Scale Bar

PROJECT
PROPOSED JOINT SINGLE STOREY REAR KITCHEN EXTENSIONS.

DRAWING TITLE
JOINT ELEVATION, EXISTING AND PROPOSED ROOF AND SITE PLAN. FOR 35, ASHFIELD ROAD.

CLIENT
MR. JAVID AHMED.

ADDRESS
35-37, ASHFIELD ROAD, MILKSTONE, ROCHDALE. OL11 1PX.

SCALE
SCALE 1:50@A1
SCALE 1:200@A1.

DATE
APR 2022.

DRAWING No
FO 04225769/22.