



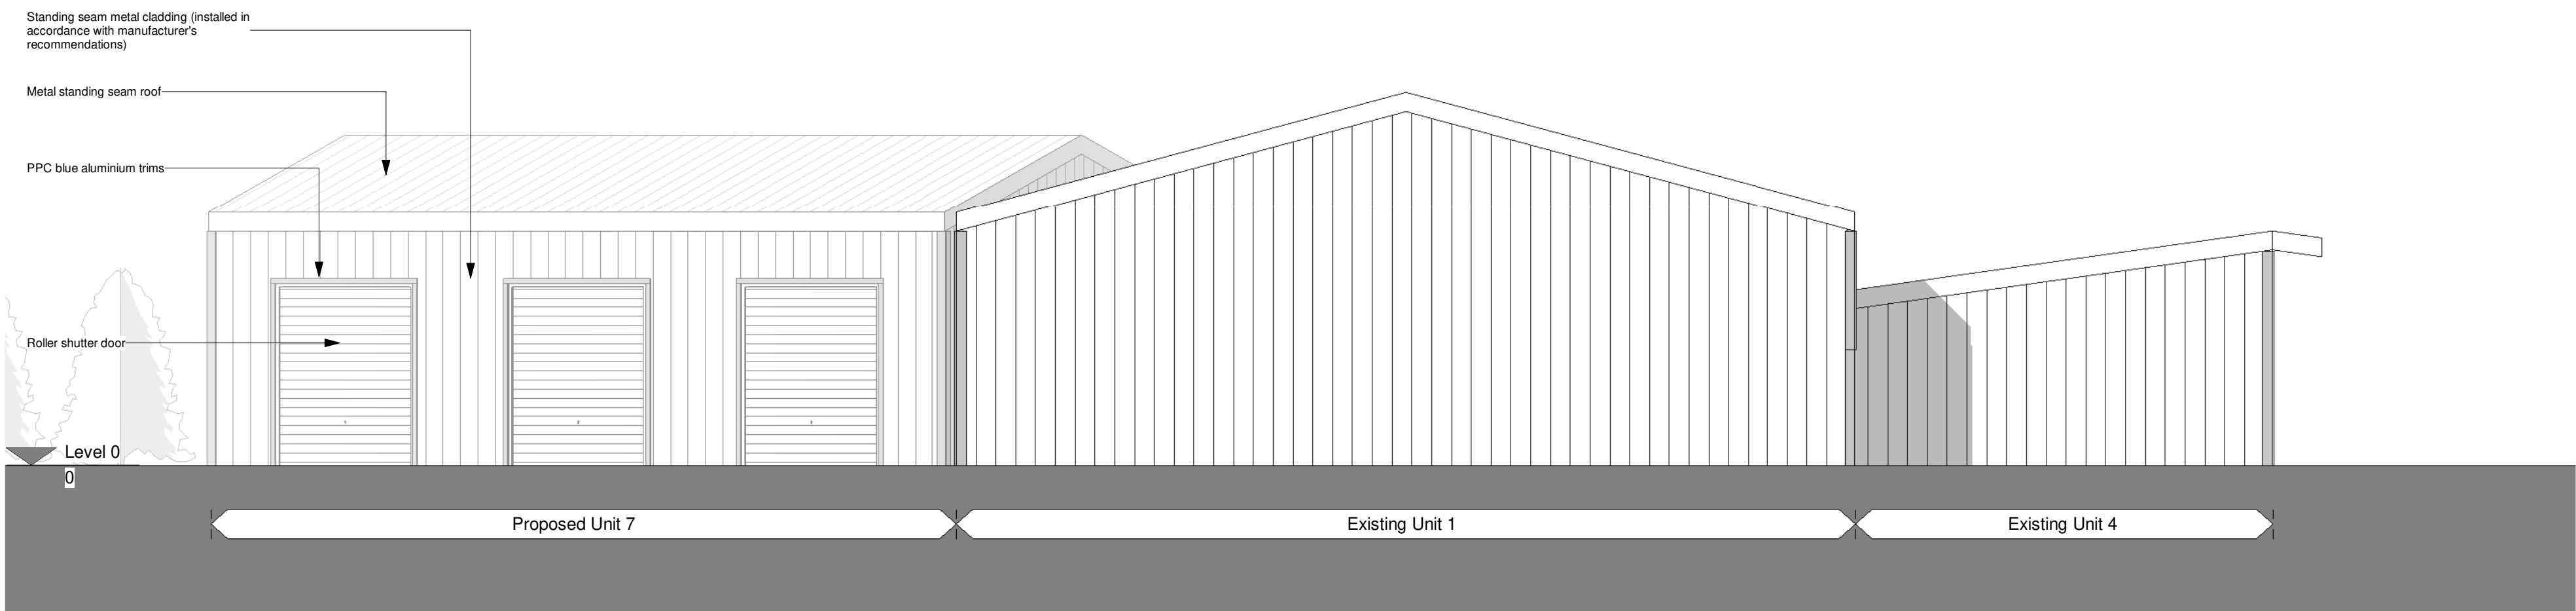

Proposed North Elevation 02
1 : 100

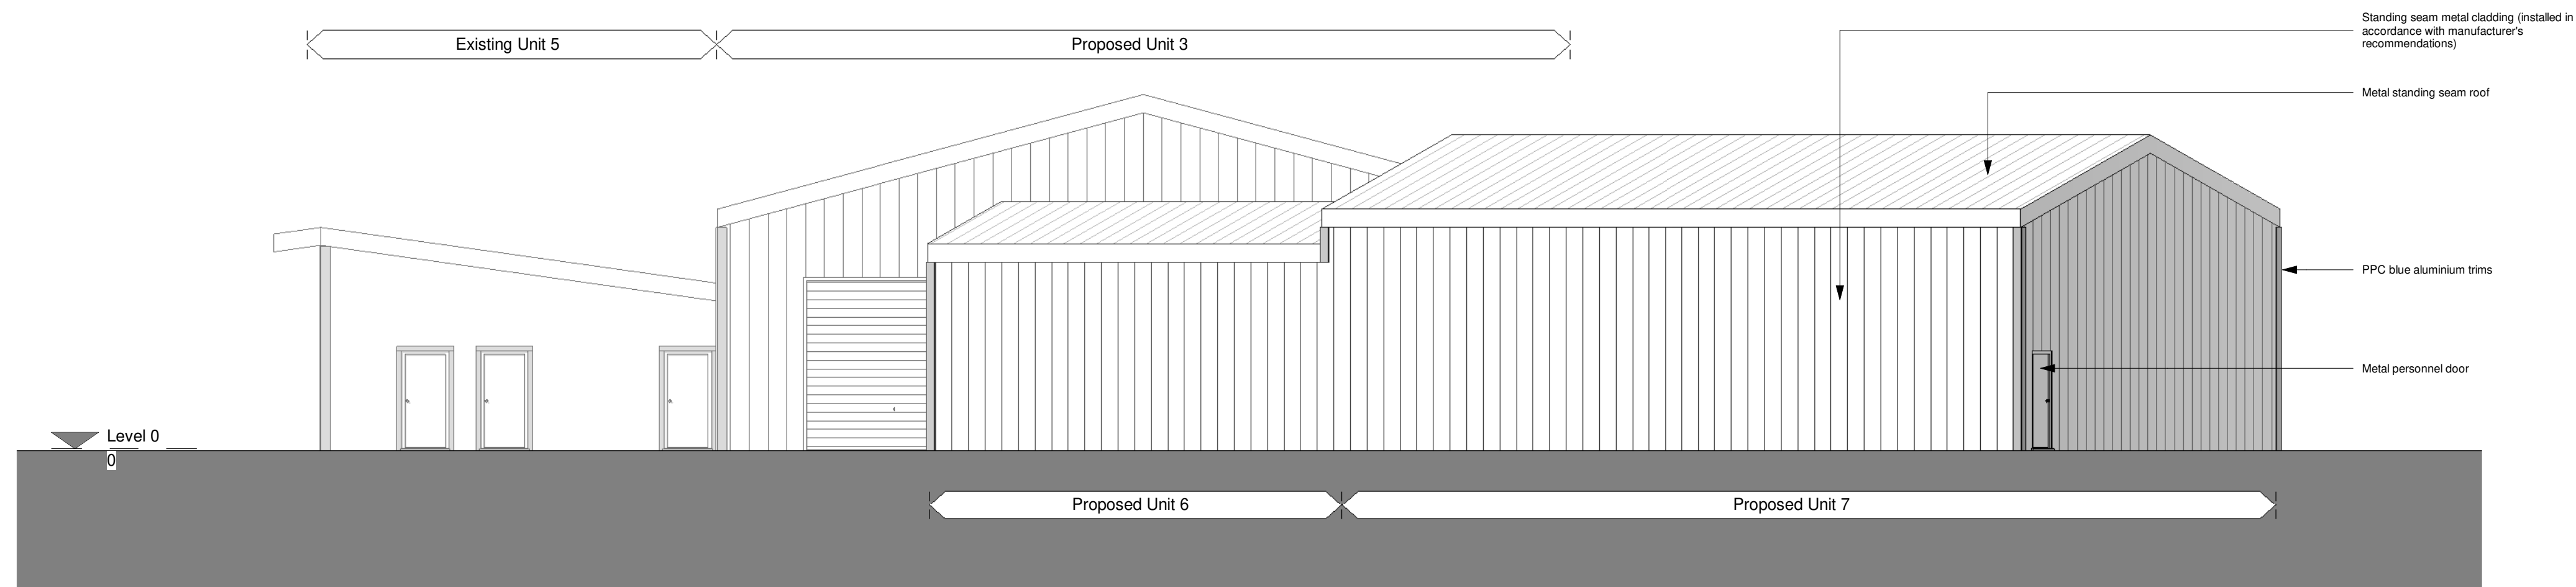

Proposed South Elevation 04
1 : 100

