



Crompton Avenue, Rochdale.

1.8m high iron railings.

Section, scale 1:20

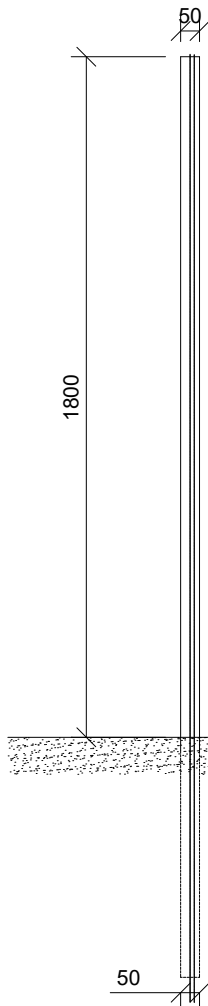

Elevation, scale 1:20

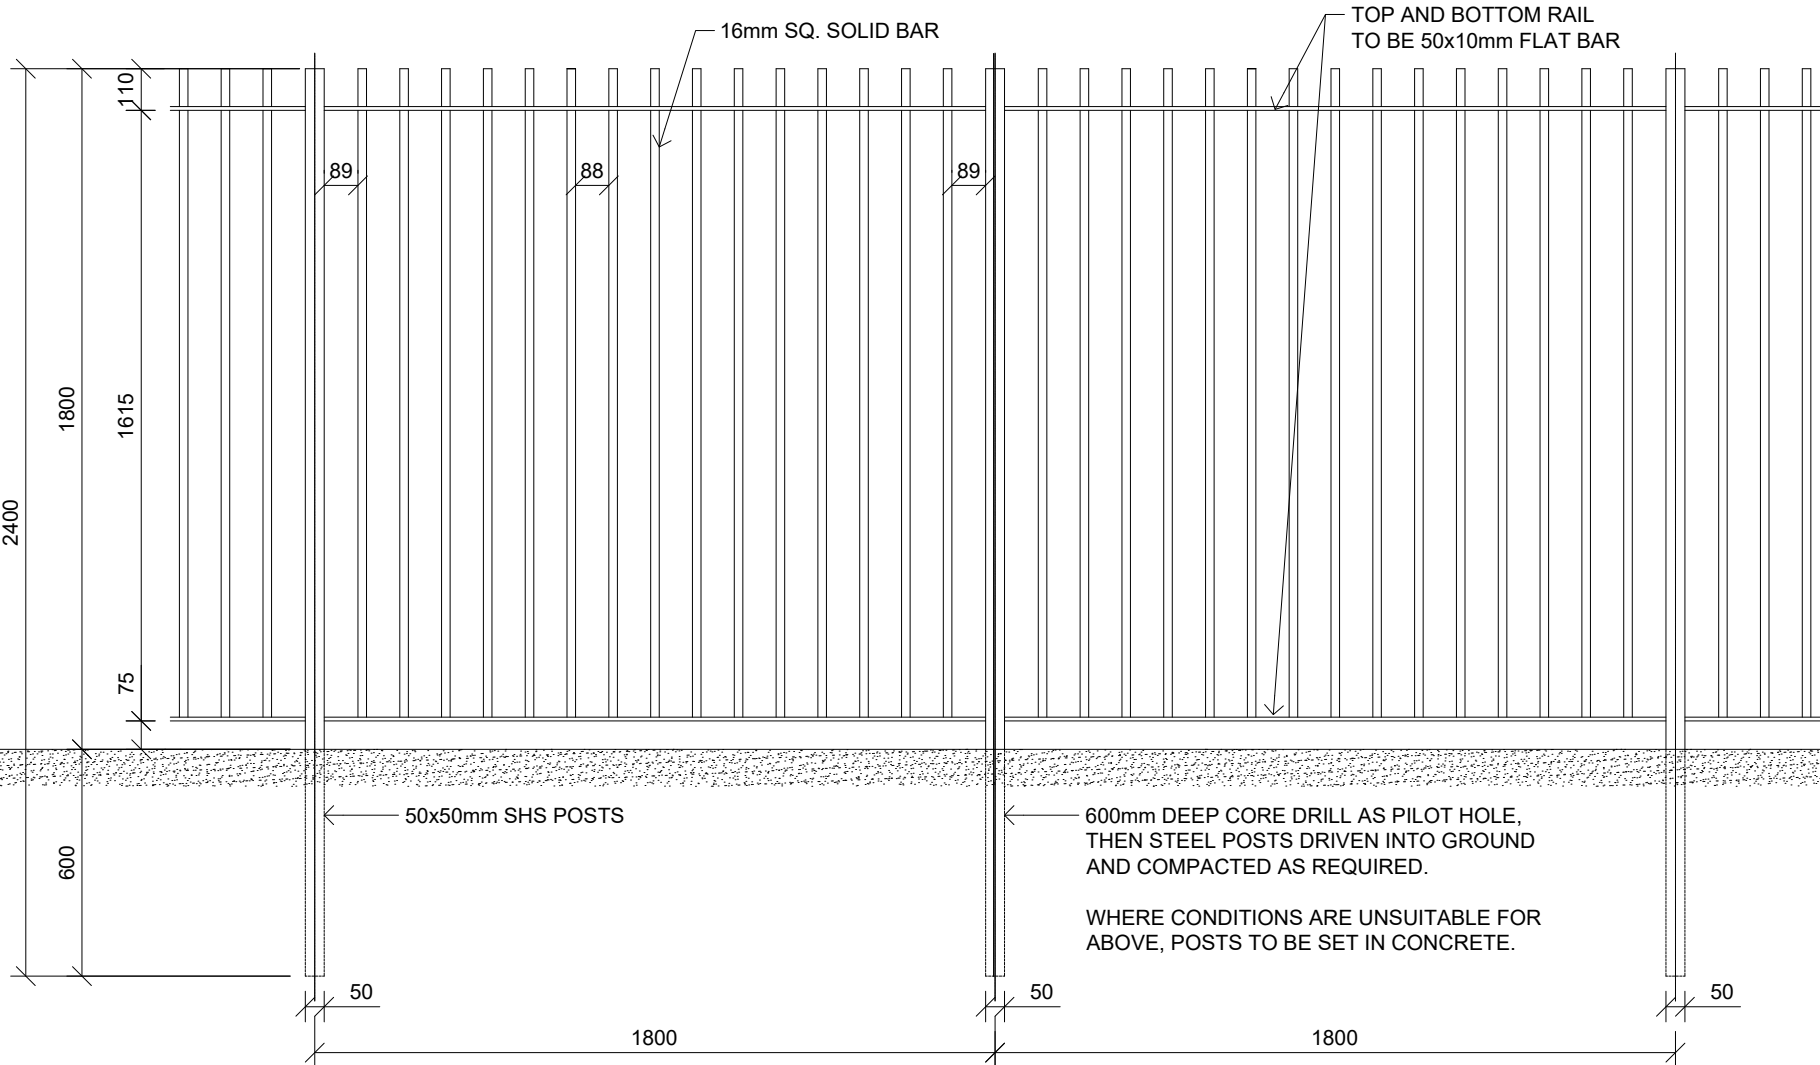

- The Copyright of this drawing belongs to MP&D Planning & Design Ltd. and shall not be used or reproduced in any form without its express permission.
- Do not scale from this drawing - Work to figured dimensions only. All dimensions to be checked on site prior to the execution of any work.
- For the avoidance of doubt all dimensions are measured to wall structure and not the finishes unless otherwise stated.
- Where any discrepancy is found to exist within or between drawings and/or documents it should be reported to the architect immediately.
- MP&D Planning & Design Ltd. shall not be liable for any use of drawings and documents for any purpose other than for which the same were prepared by or on behalf of MP&D Planning & Design Ltd.

NOTE:
Details to be read in conjunction with boundary treatment layout, boundary treatment details, materials layout and engineer's drawing for retaining wall heights.

Rev	Date	Revision	Initial

• Client

LANCET HOMES

• Drawing Title

1.8M HIGH IRON RAILING DETAIL

• Project

Proposed Residential Development, Crompton Avenue, Rochdale.

Job No	Dwg No	Drawn	Rev
20109	10	CW	-

Scale	Date	Stage
1:20 @ A3	APRIL 2024	FOR PLANNING

mpsl planning & design ltd
4 Ball Green
Colton Court, Trafford Park,
Manchester M12 0QT

t: 0161 772 1999
e: info@mpsdesign.co.uk
www.mpsdesign.co.uk

mpsl planning&design