






PART NELSON STREET ELEVATION

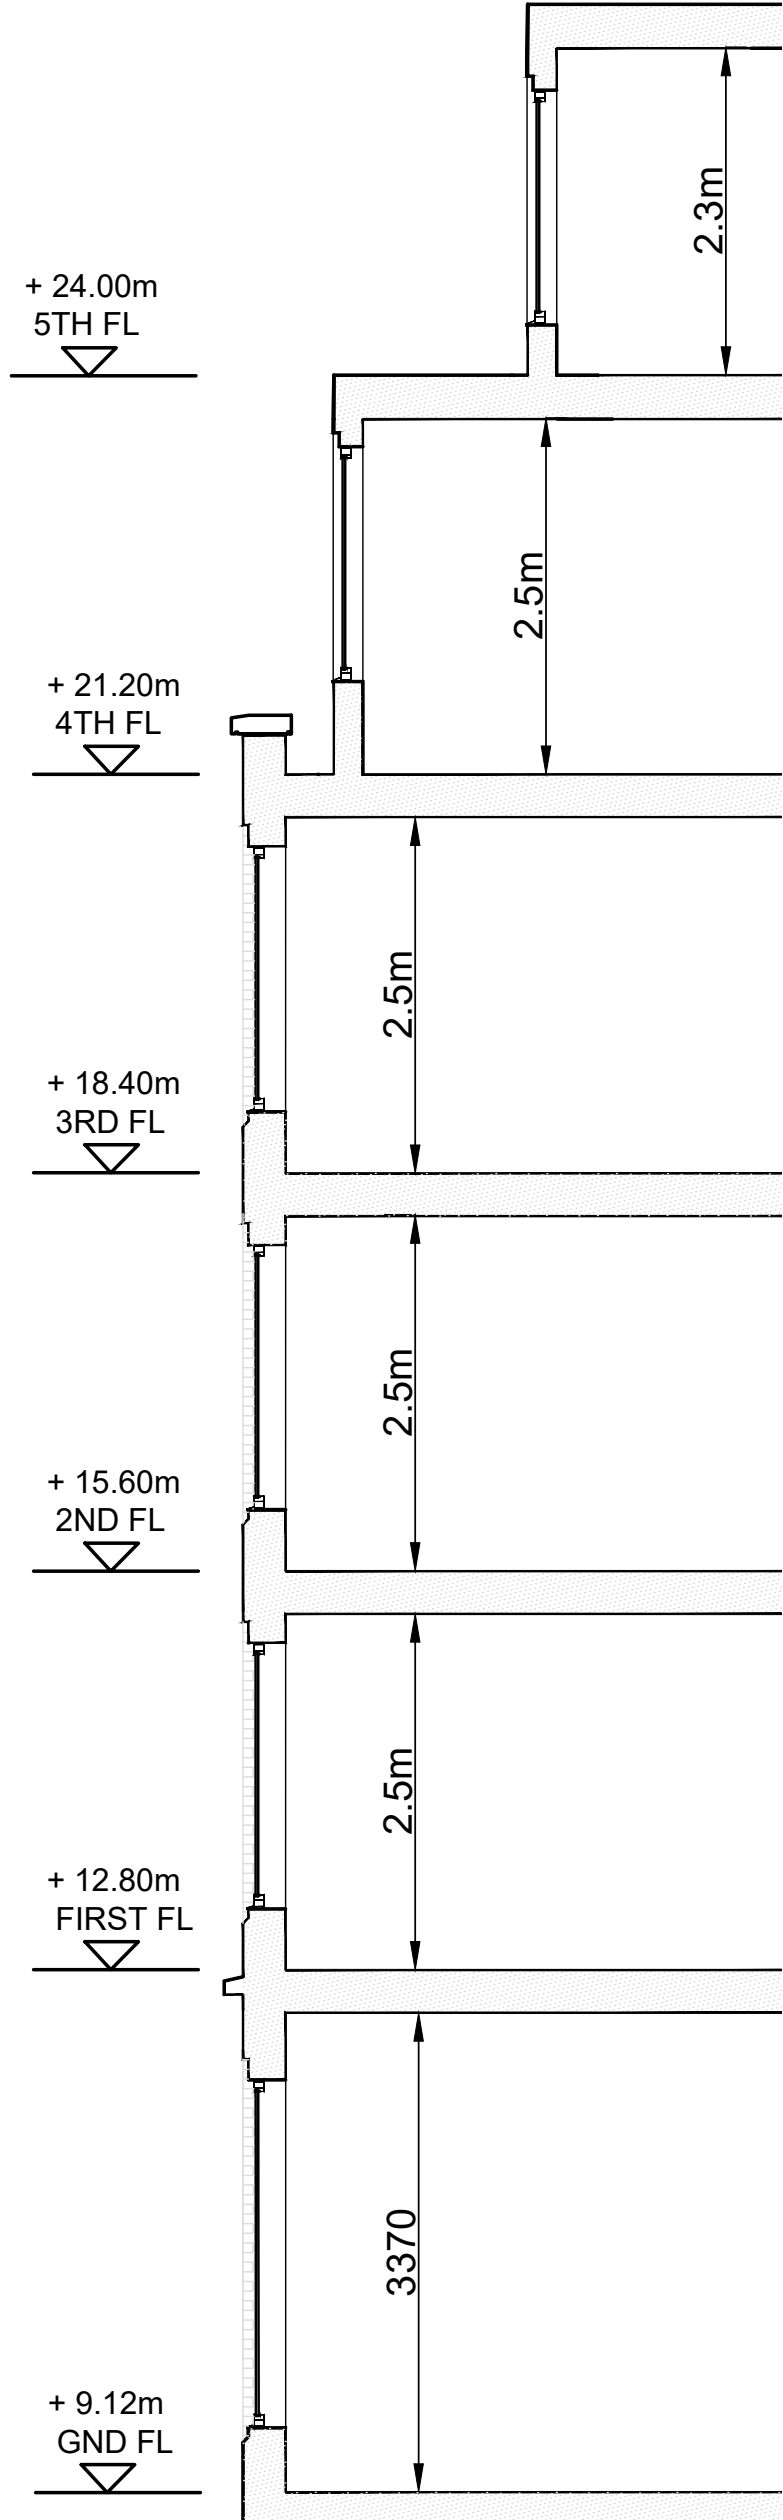

SECTION AA'

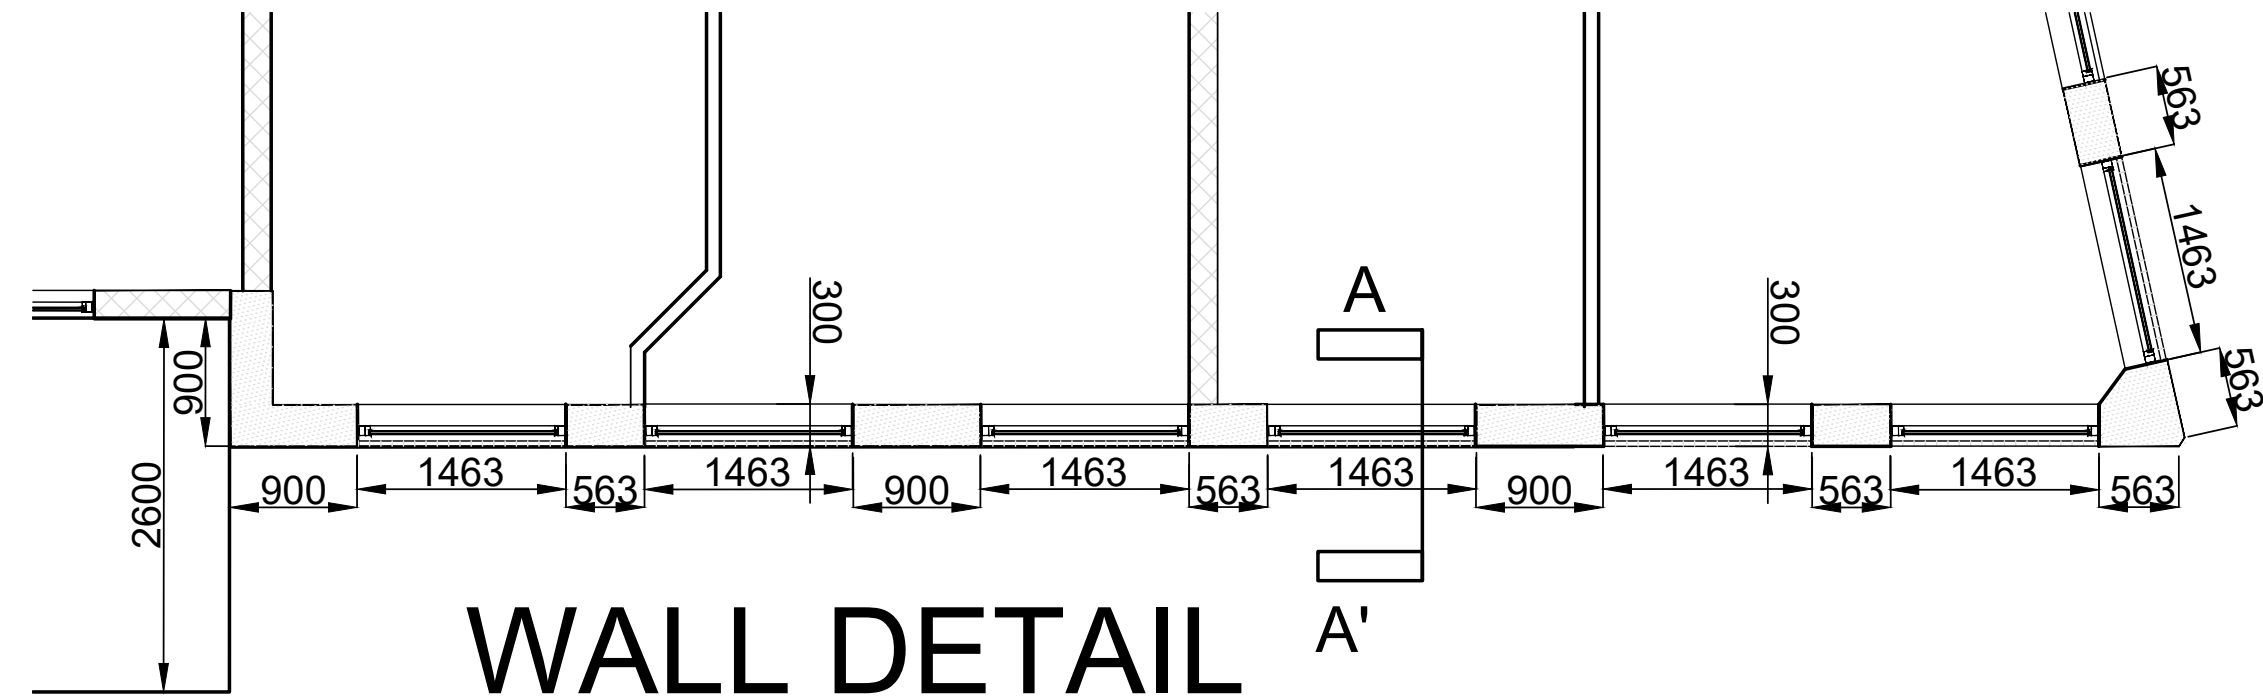

WALL DETAIL  
UPPER FLOORS

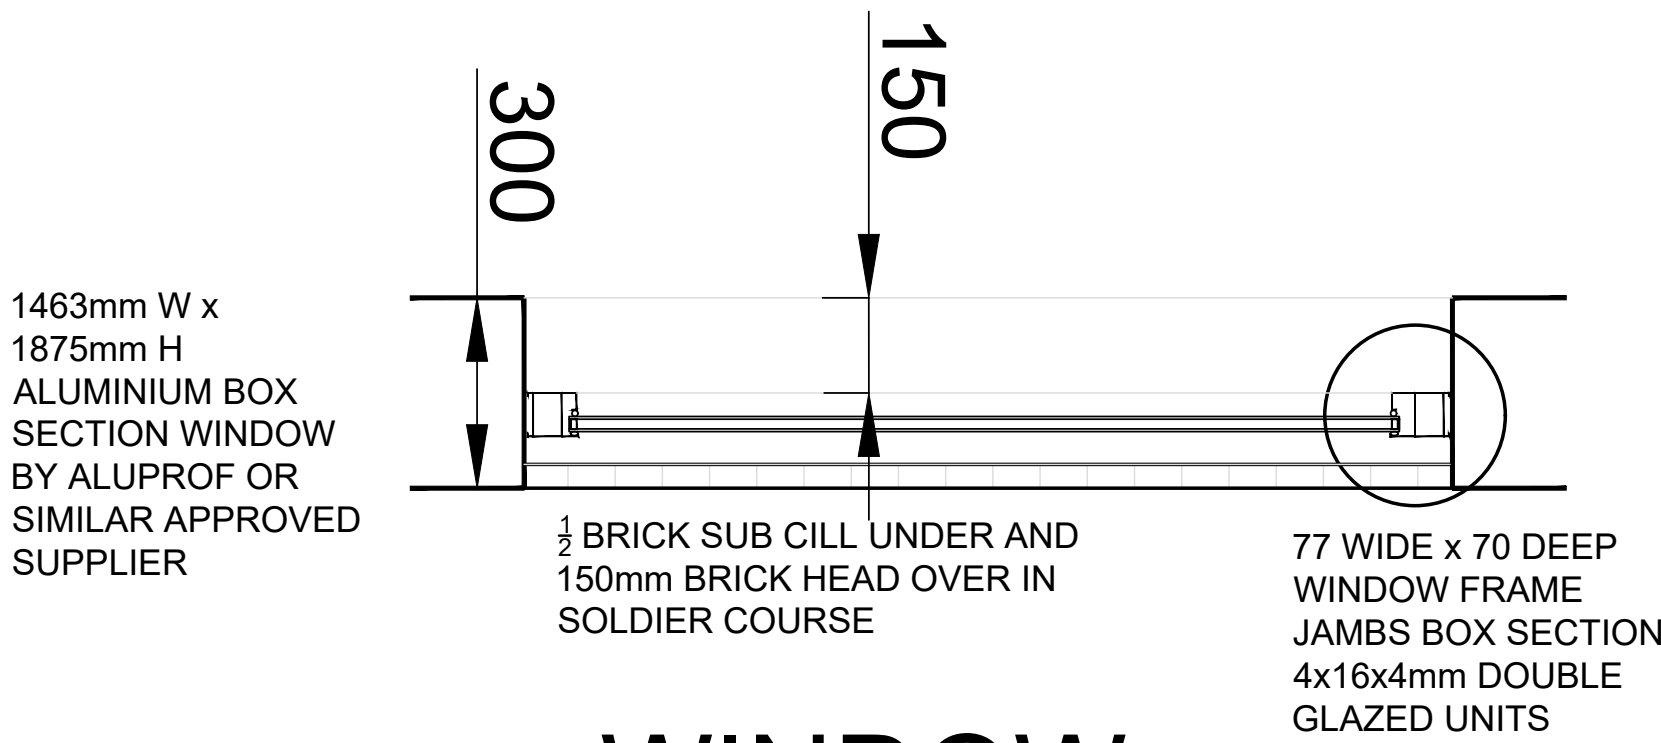

WINDOW  
PLAN DETAIL

REV: | DATE: | DETAILS: |  
BM ARCHITECTURAL DESIGNS  
APARTMENT 8  
224 GREAT CLOWES STREET  
MANCHESTER M7 2ZS  
TEL: 07415 493002  
PROJECT: NEW BUILDING,  
42-46 DRAKE STREET  
AND NELSON STREET,  
ROCHDALE OL16 1NU  
CLIENT: CASSEL + FLETCHER  
ESTATES LTD.  
TITLE: WALL DETAIL STUDY 2  
SCALE: 1:50@A1 DATE: 06/ 2024 DRAWN: BM  
STATUS: PLANNING  
DRAWING No: BM/0624/DRAKE/PL13 REV: