






Section A-A
1:250

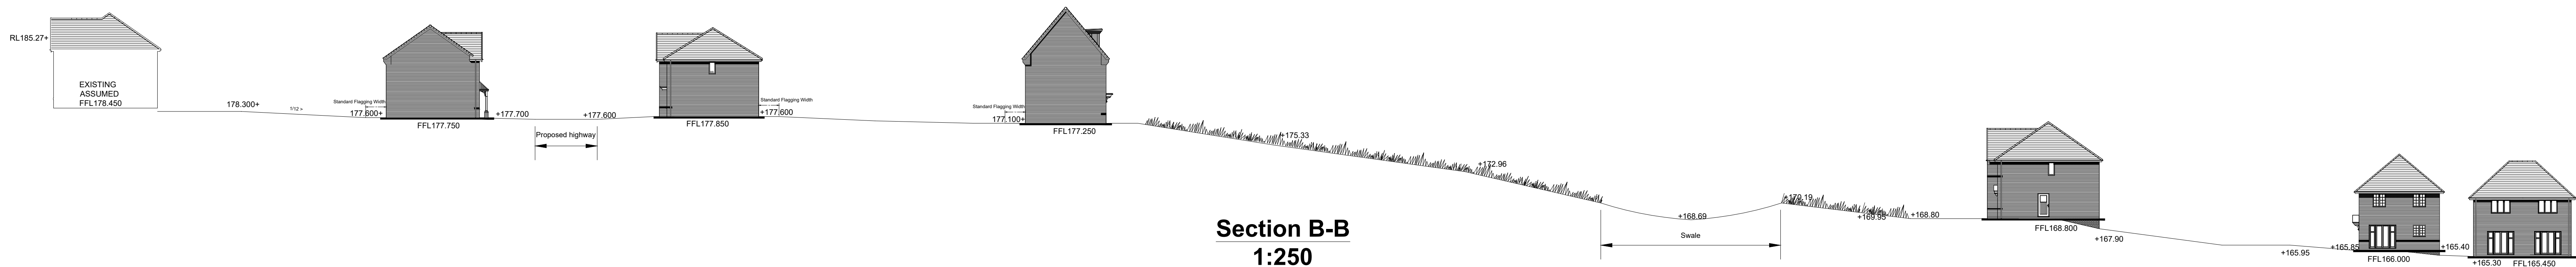


Section B-B
1:250

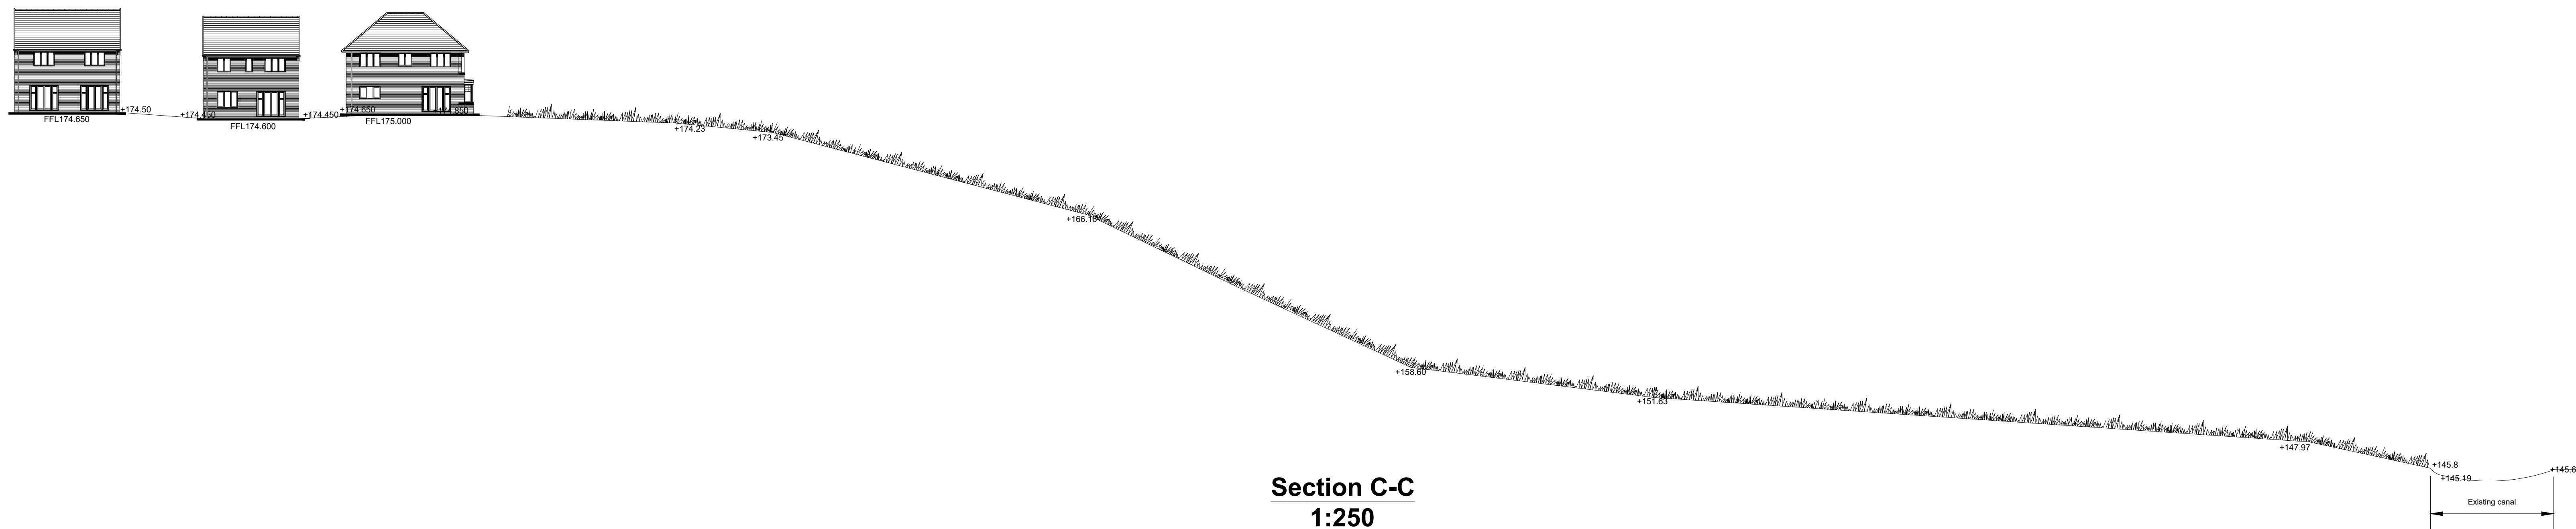


Section C-C
1:250

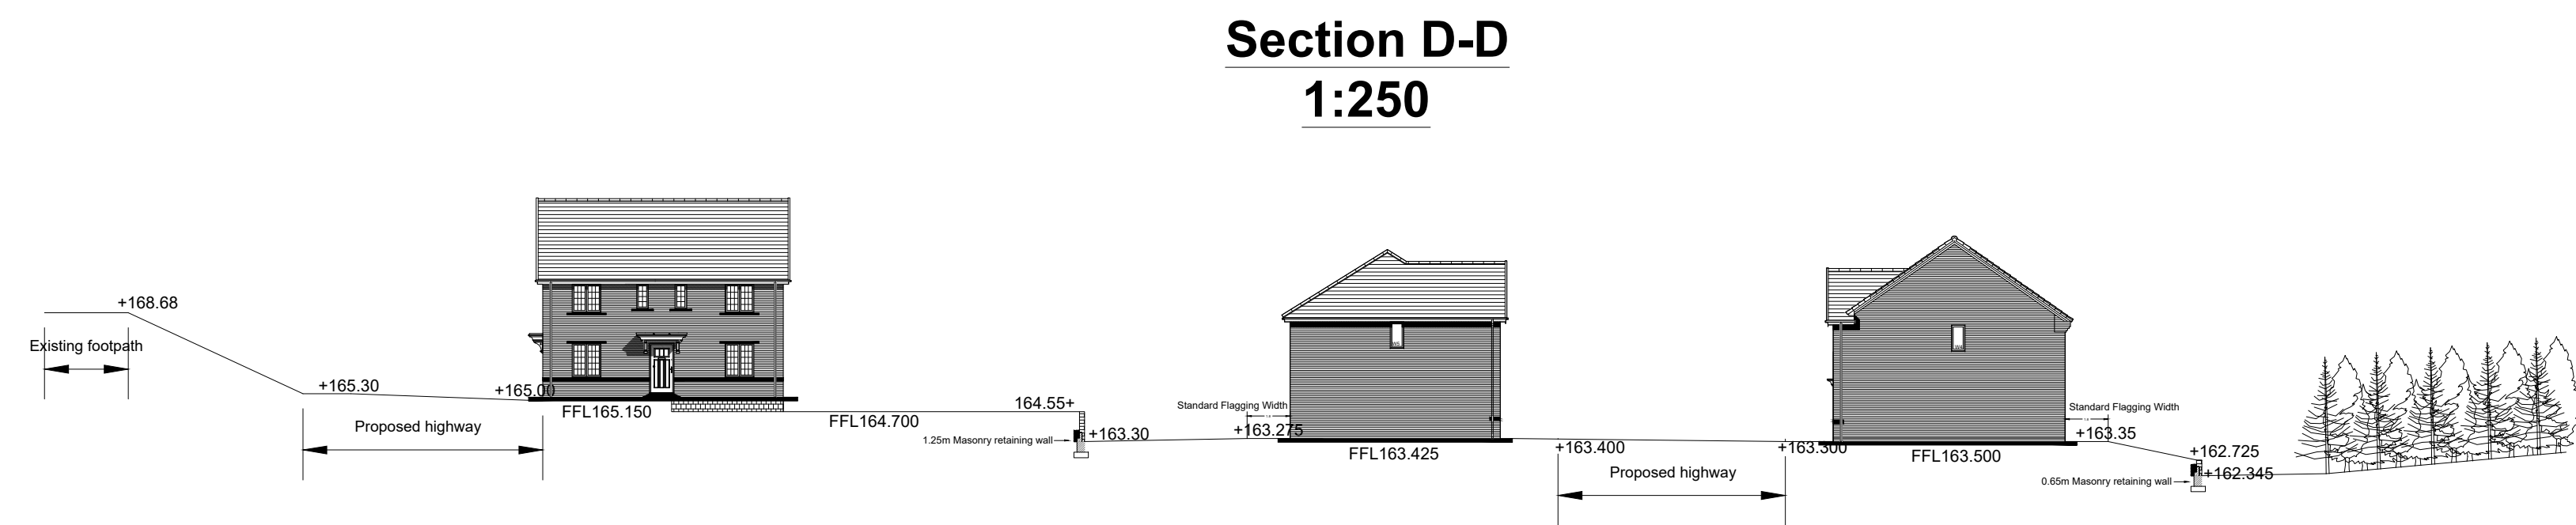


Section D-D
1:250

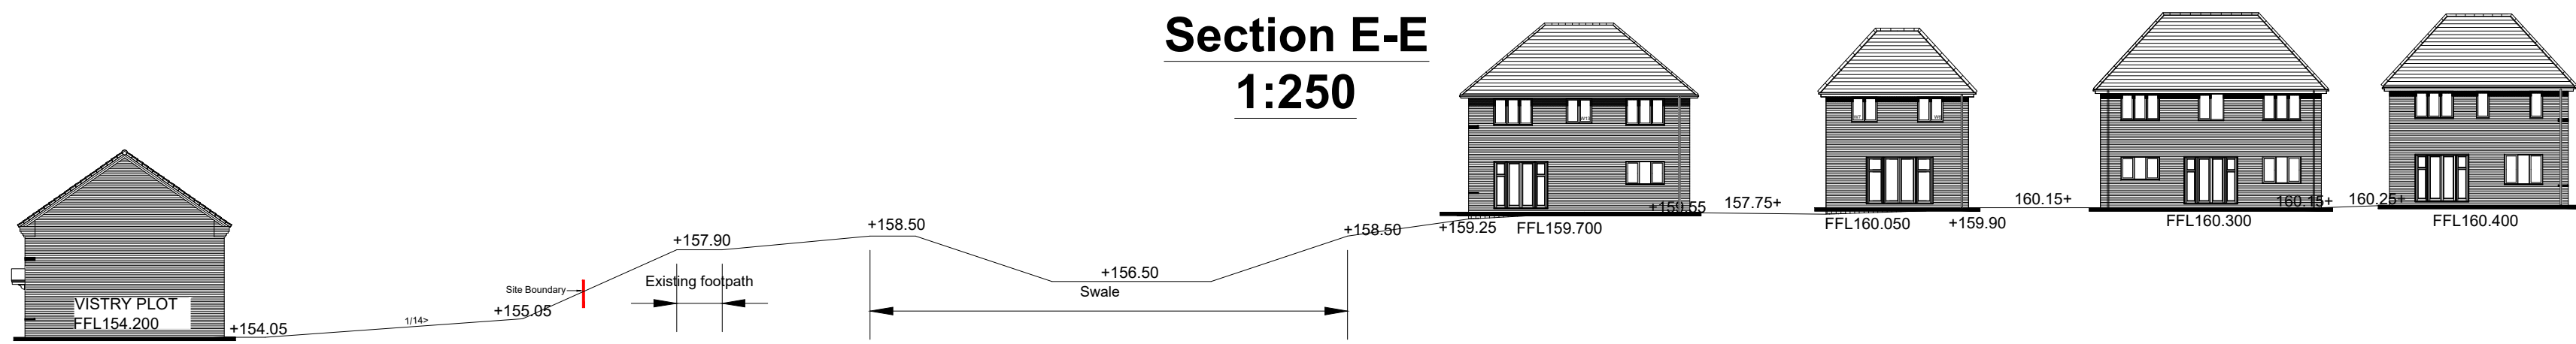

Section E-E
1:250

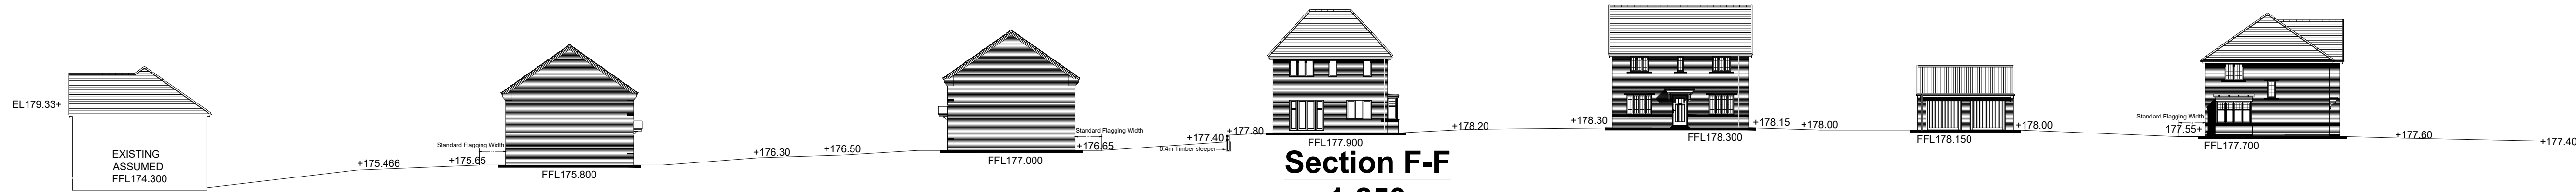

Section F-F
1:250

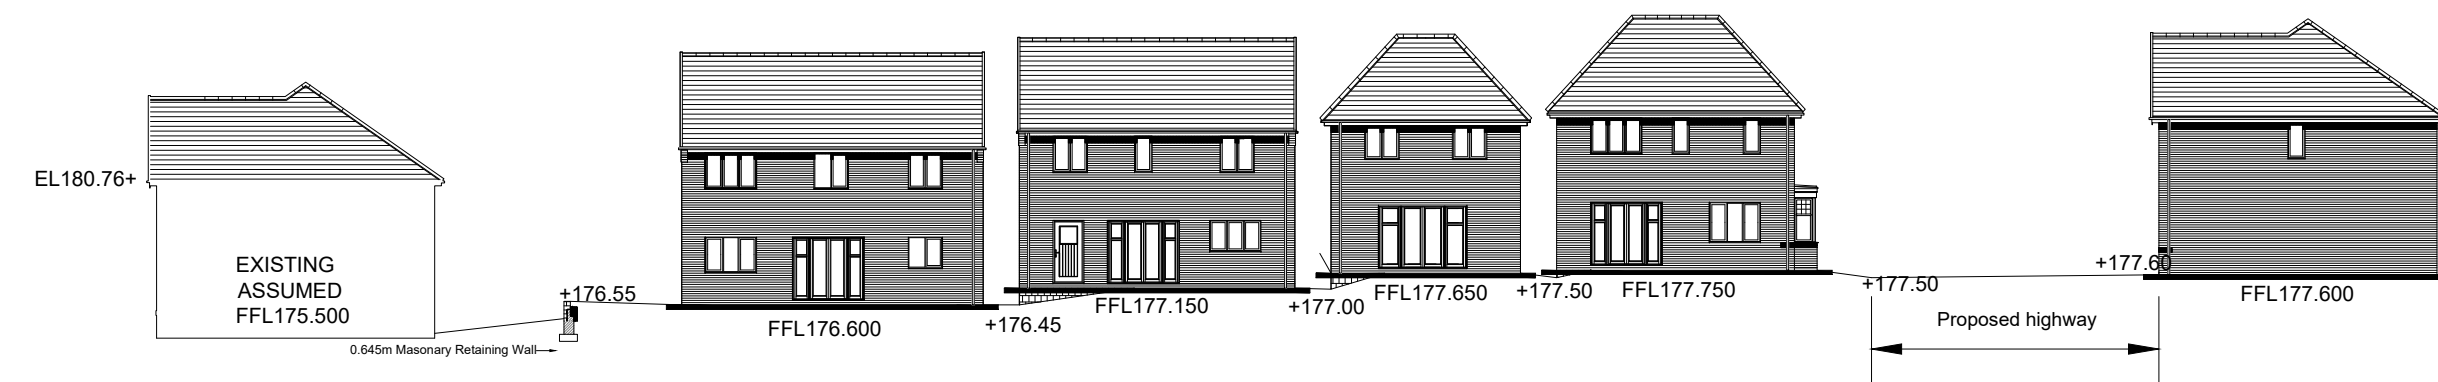

Section G-G
1:250

Littleborough

Revision

Hollingworth road
Littleborough

**Cross Sections
Sheet 2 - rev B**

DATE: 09.02.24
SCALE: 1:500 @ A0
DRAWN: RG
CHECKED: DK

BLOOR HOMES

Drawing No. NW-ENG-CS