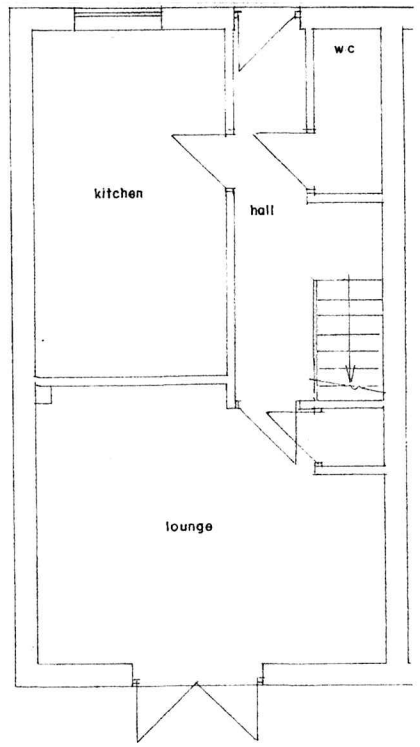

G.F PLAN
(EXISTING)

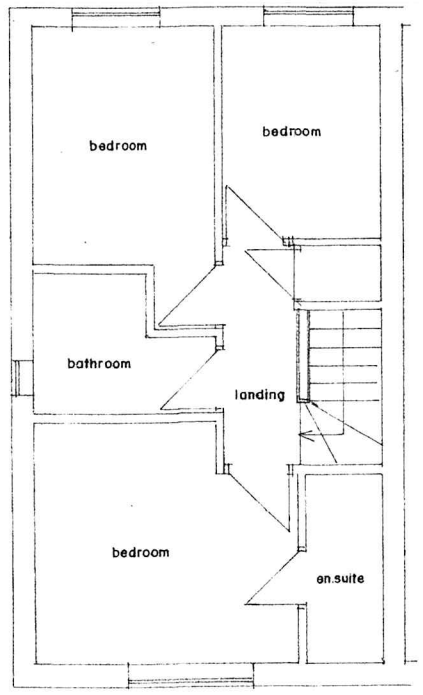

F.F PLAN
(EXISTING)

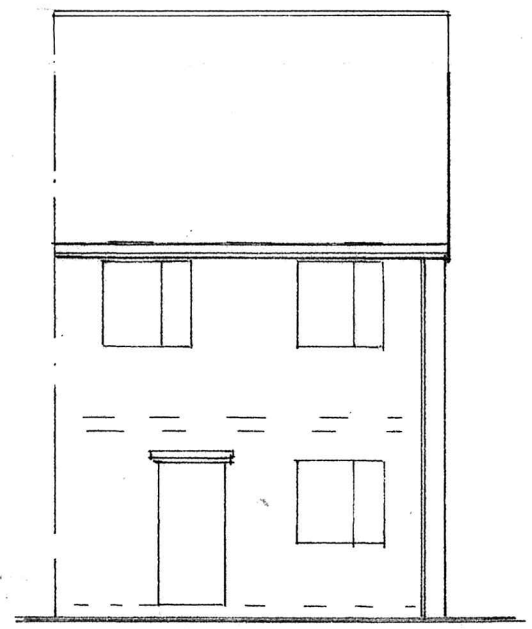

FRONT ELEVATION
(EXISTING)

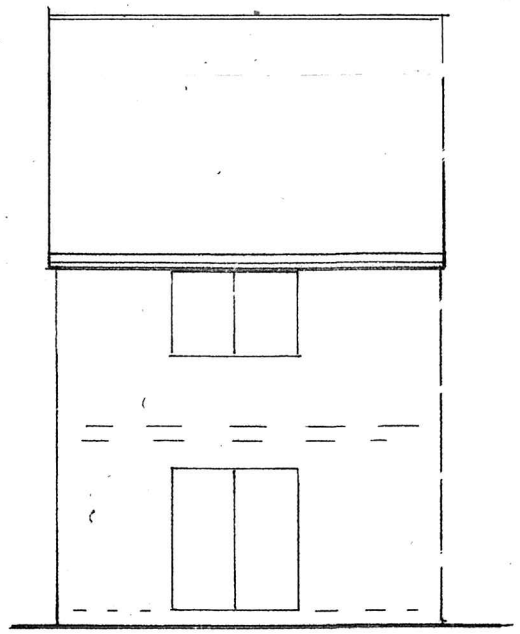

REAR ELEVATION
(EXISTING)

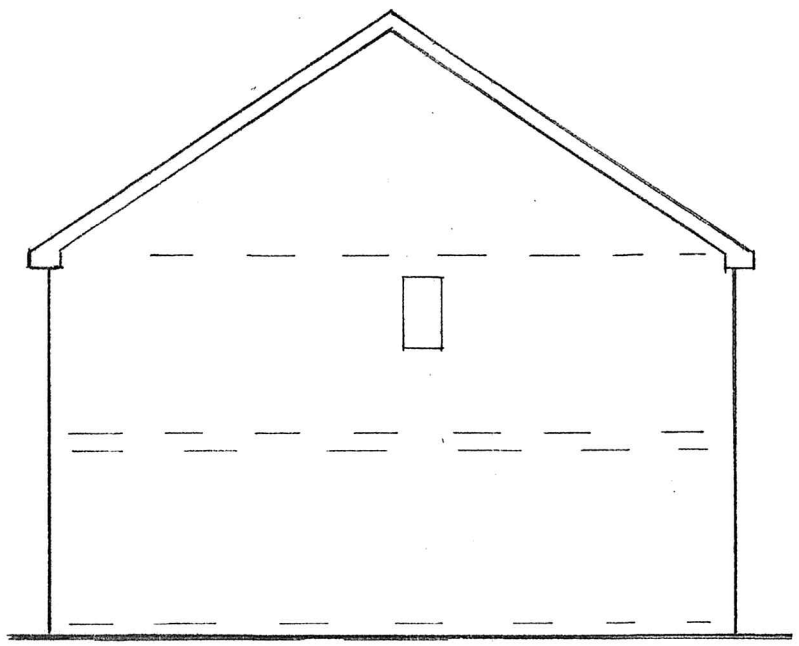

SIDE ELEVATION
(EXISTING)

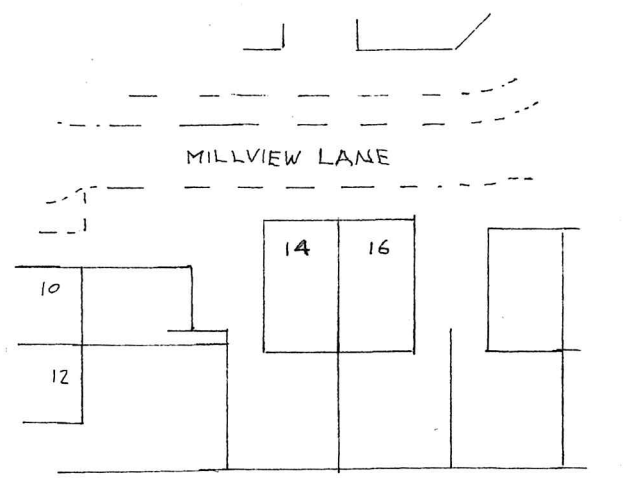

SITE PLAN SCALE 1:500
(EXISTING)

BUILDING DESIGN SERVICES
M. FAROOQ
6 Stock Close, Shawclough, Rochdale OL12 6BB
Tel: 01706 712231 Mob: 07967605763

PROPOSED REAR DORMER AT
14 MILLVIEW LANE ROCHDALE OL16 2BA

For: Mr MOHAMMED HUSSAIN AHMED

Plan	*Scale 1:100*	**1702 /1**
Elevation	*Scale 1:100*	

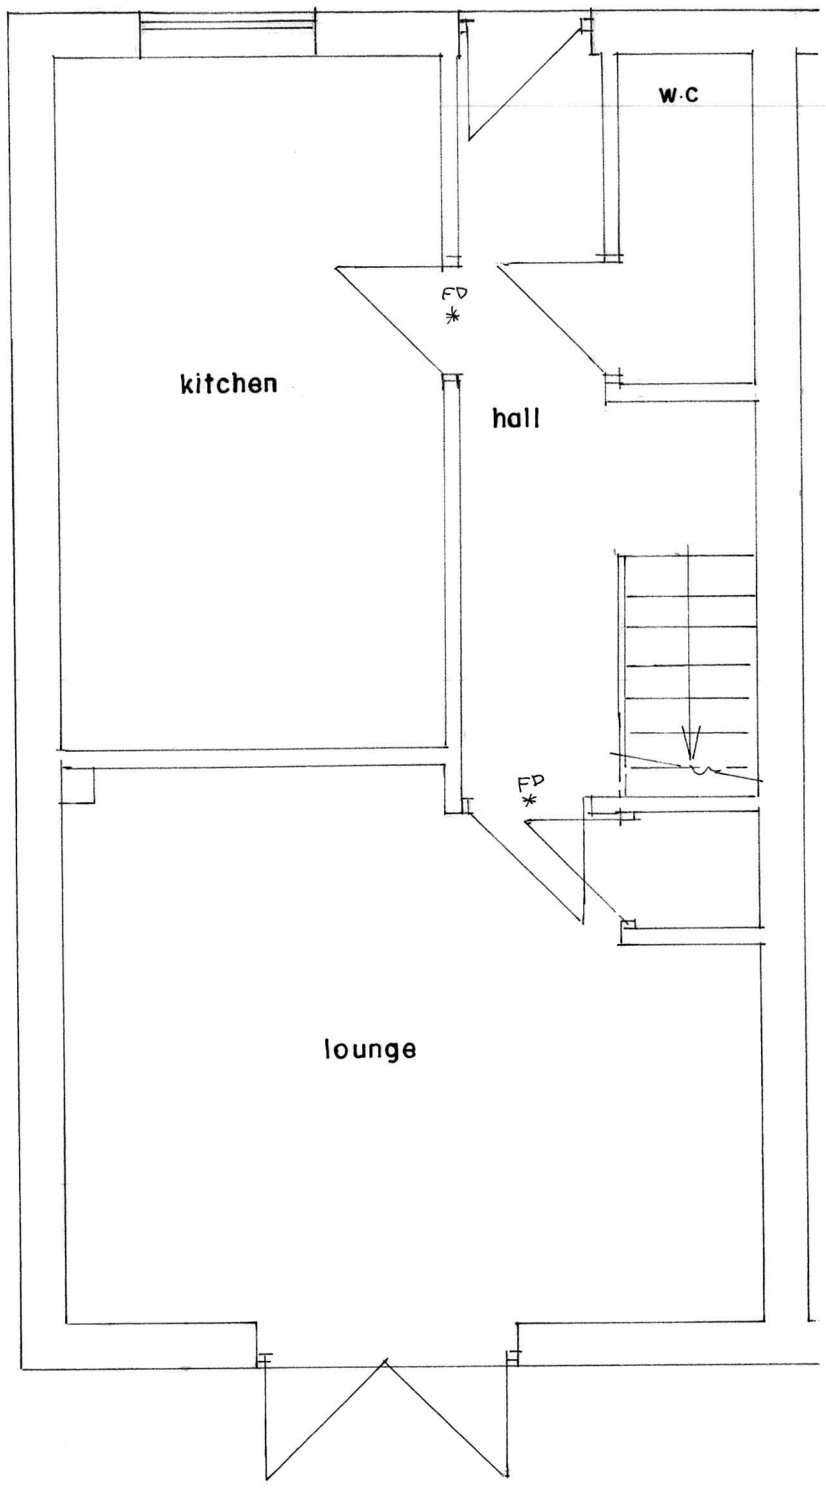

GROUND FLOOR PLAN
(PROPOSED)

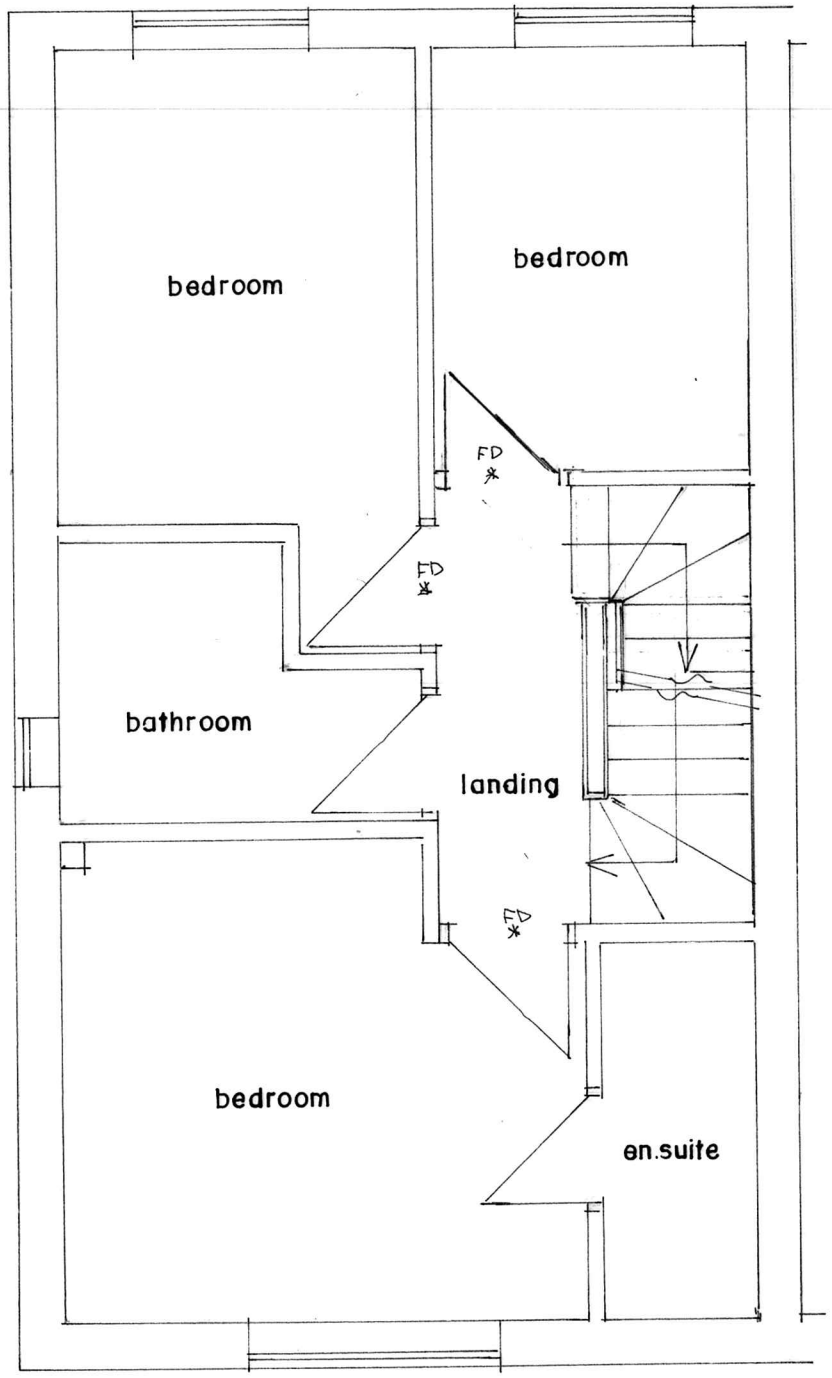

FIRST FLOOR PLAN
(PROPOSED)

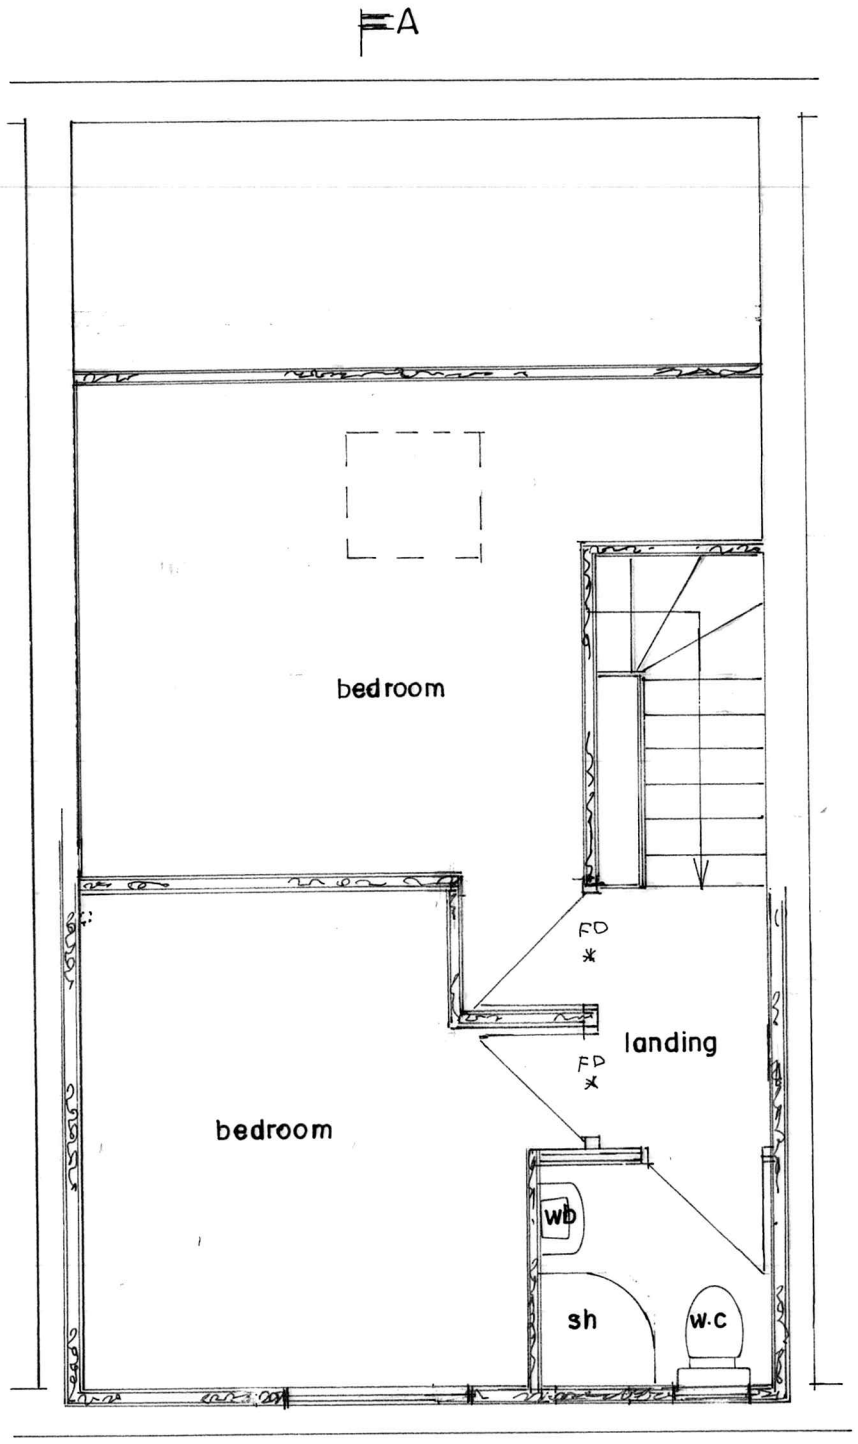

SECOND FLOOR PLAN
(PROPOSED)

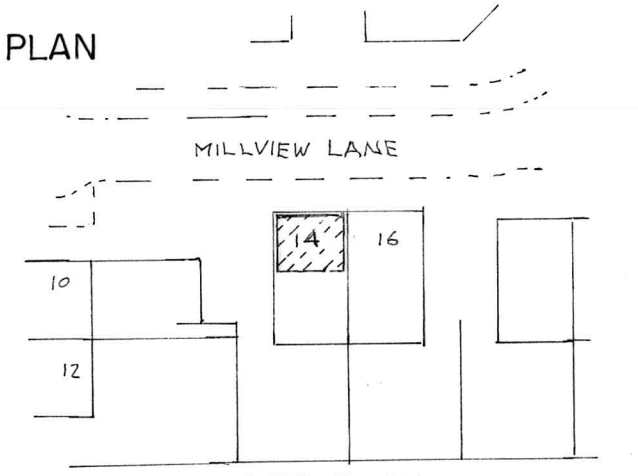

SITE PLAN SCALE 1:500
(PROPOSED)

BUILDING DESIGN SERVICES
M. FAROOQ
6 Stock Close, Shawclough, Rochdale OL12 6BB
Tel: 01706 712231 Mob: 07967605763

PROPOSED REAR DORMER AT
14 MILLVIEW LANE ROCHDALE OL16 2BA

For: Mr MOHAMMED HUSSAIN AHMED

Plan	*Scale 1:50*	**1702 /2**

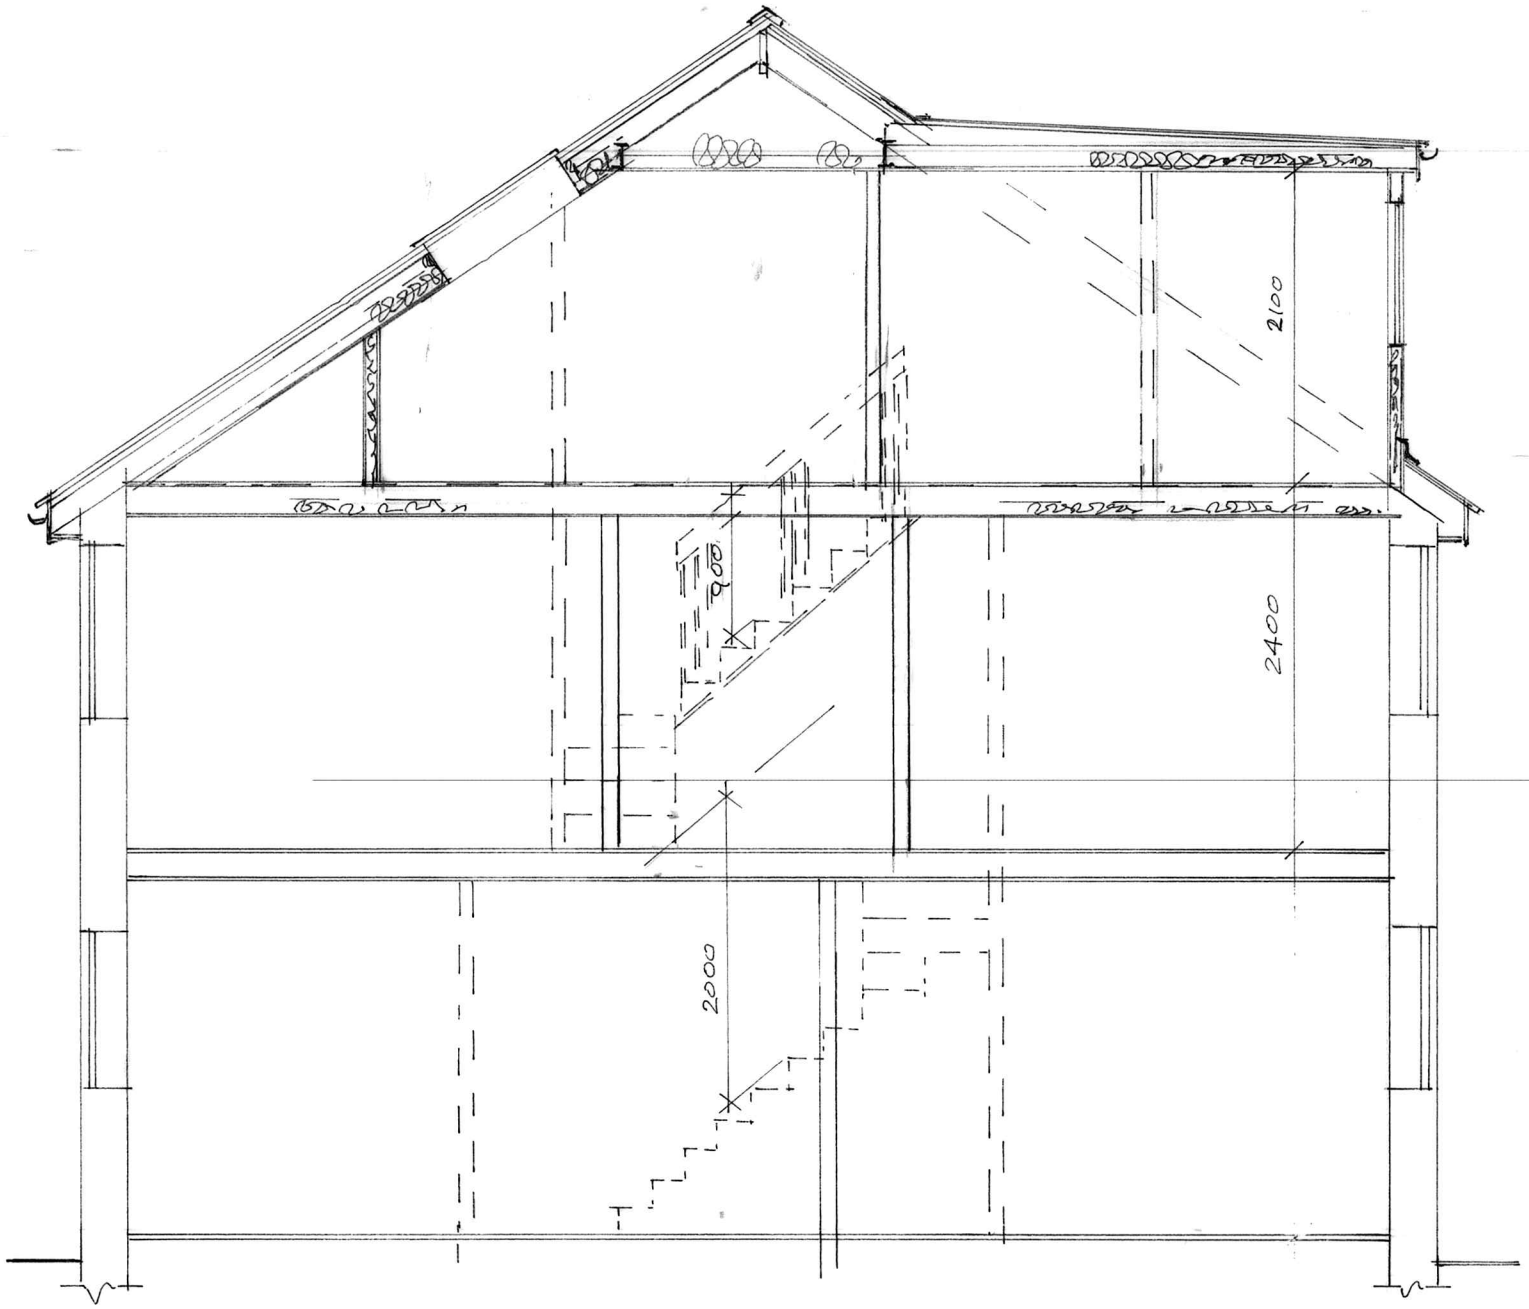

SECTION A.A

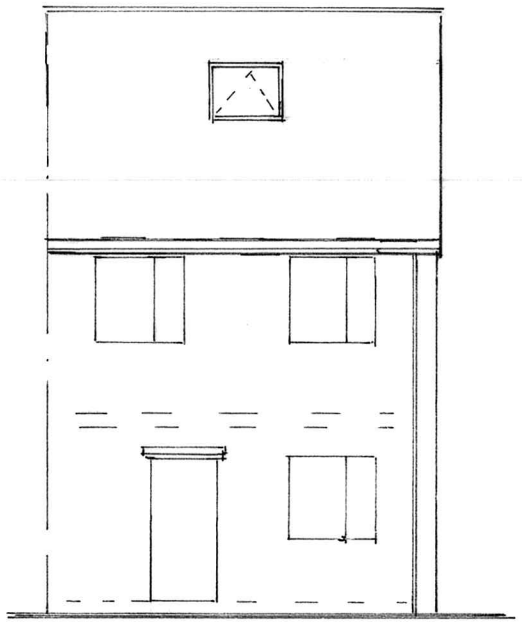

FRONT ELEVATION
(PROPOSED)

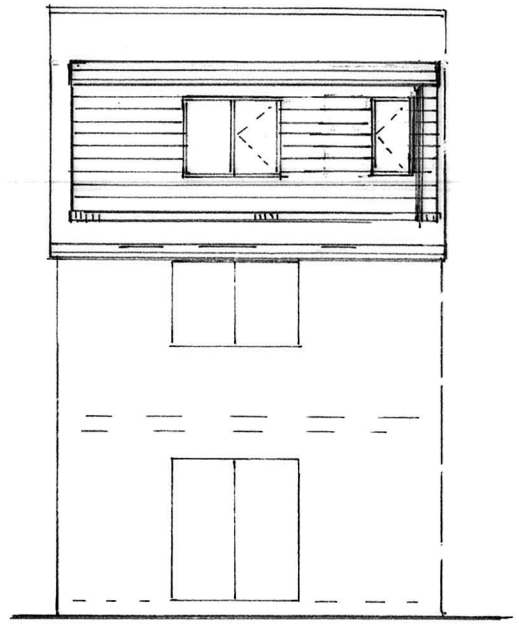

REAR ELEVATION
(PROPOSED)

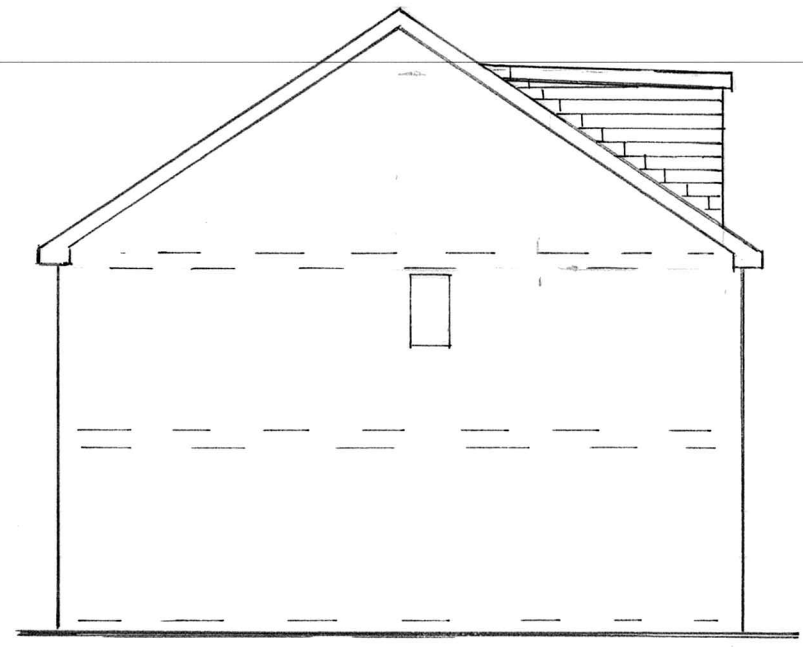

SIDE ELEVATION
(PROPOSED)

BUILDING DESIGN SERVICES
M. FAROOQ
6 Stock Close, Shawclough, Rochdale OL12 6BB
Tel: 01706 712231 Mob: 07967605763

PROPOSED REAR DORMER AT
14 MILLVIEW LANE ROCHDALE OL16 2BA

For: Mr MOHAMMED HUSSAIN AHMED

Section	*Scale 1:50*	**1702 /3**
Elevation	*Scale 1:100*	