


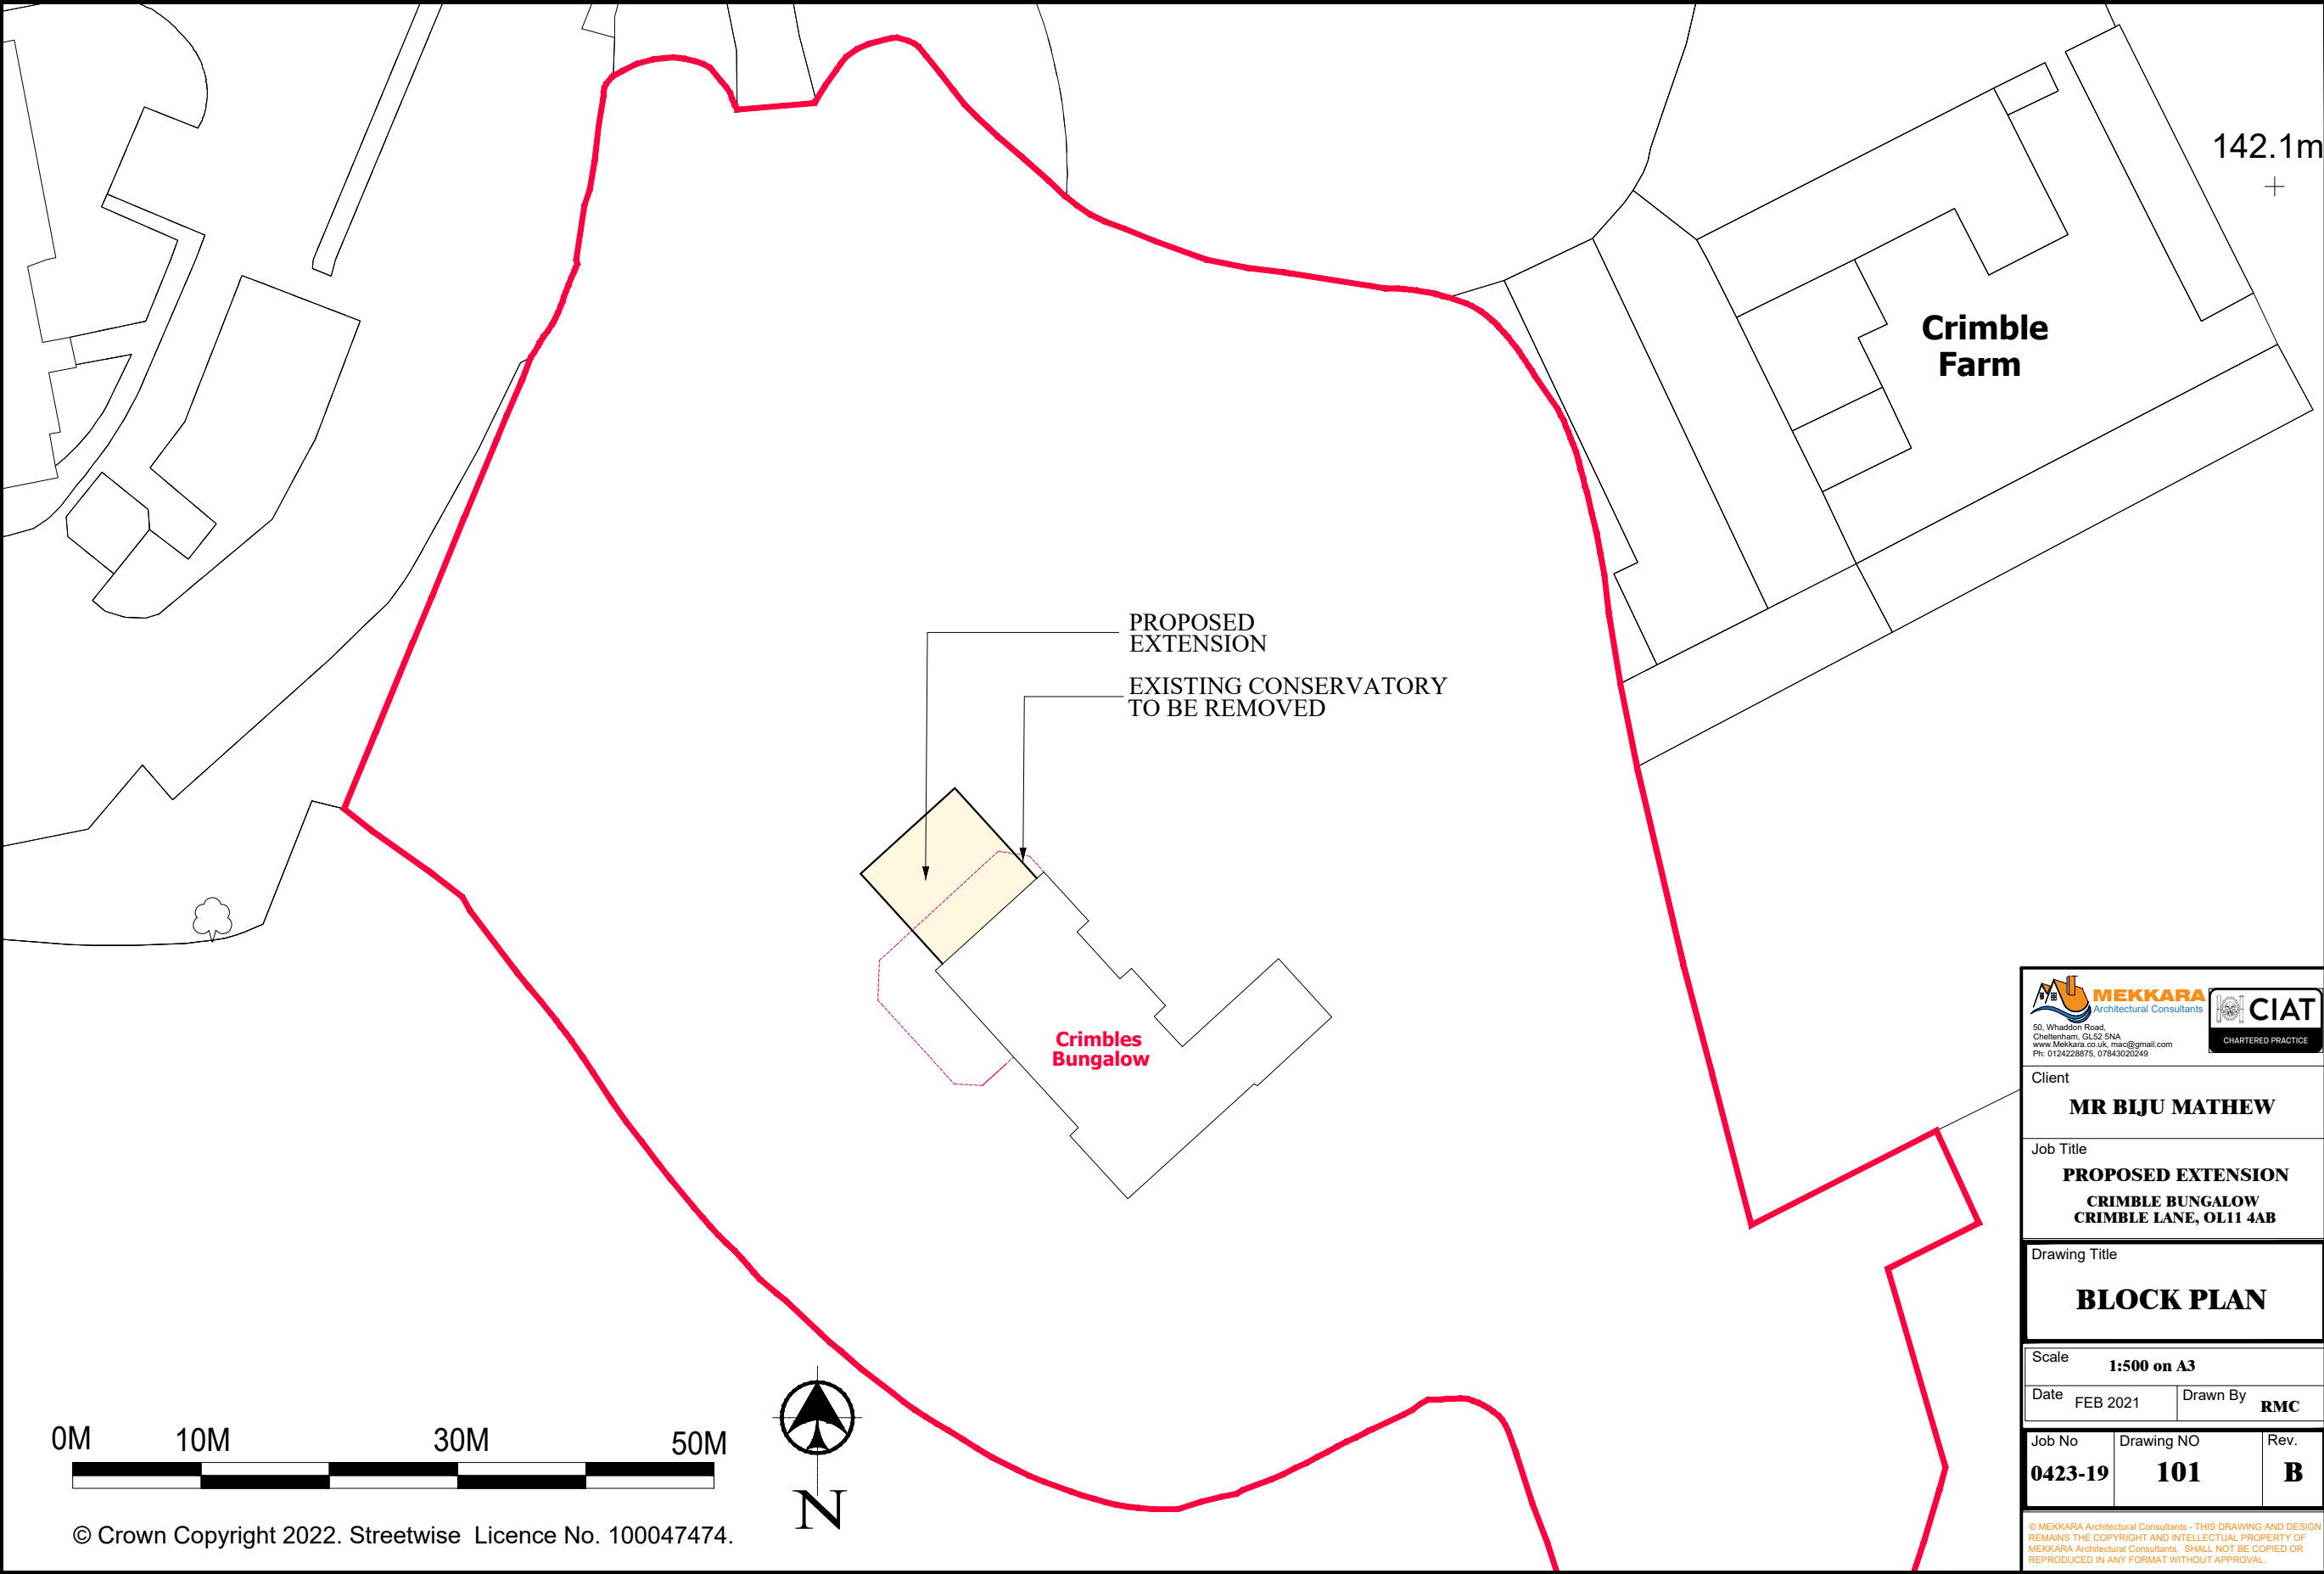



MEKKARA
Architectural Consultants

50, Whaddon Road,
Cheltenham, GL52 5NA
www.mekkarad.co.uk, mac@gmail.com
Ph: 0124228875, 07843020249



CIAT
CHARTERED PRACTICE

Client

MR BIJU MATHEW

Job Title

**PROPOSED EXTENSION
CRIMBLE BUNGALOW
CRIMBLE LANE, OL11 4AB**

Drawing Title

BLOCK PLAN

Scale

1:500 on A3

Date	FEB 2021	Drawn By	RMC
------	----------	----------	------------

Job No	Drawing NO	Rev.
0423-19	101	B

© MEKKARA Architectural Consultants - THIS DRAWING AND DESIGN
REMAINS THE COPYRIGHT AND INTELLECTUAL PROPERTY OF
MEKKARA Architectural Consultants. SHALL NOT BE COPIED OR
REPRODUCED IN ANY FORMAT WITHOUT APPROVAL.