

DO NOT SCALE THIS DRAWING


This copy drawing and any design thereon is protected by copyright and is the property of Pulmann Associates Limited. It is to be used only for the purpose for which it was expressly loaned and is not to be copied in any format, nor is any information taken therefrom to be transmitted or passed on to others.

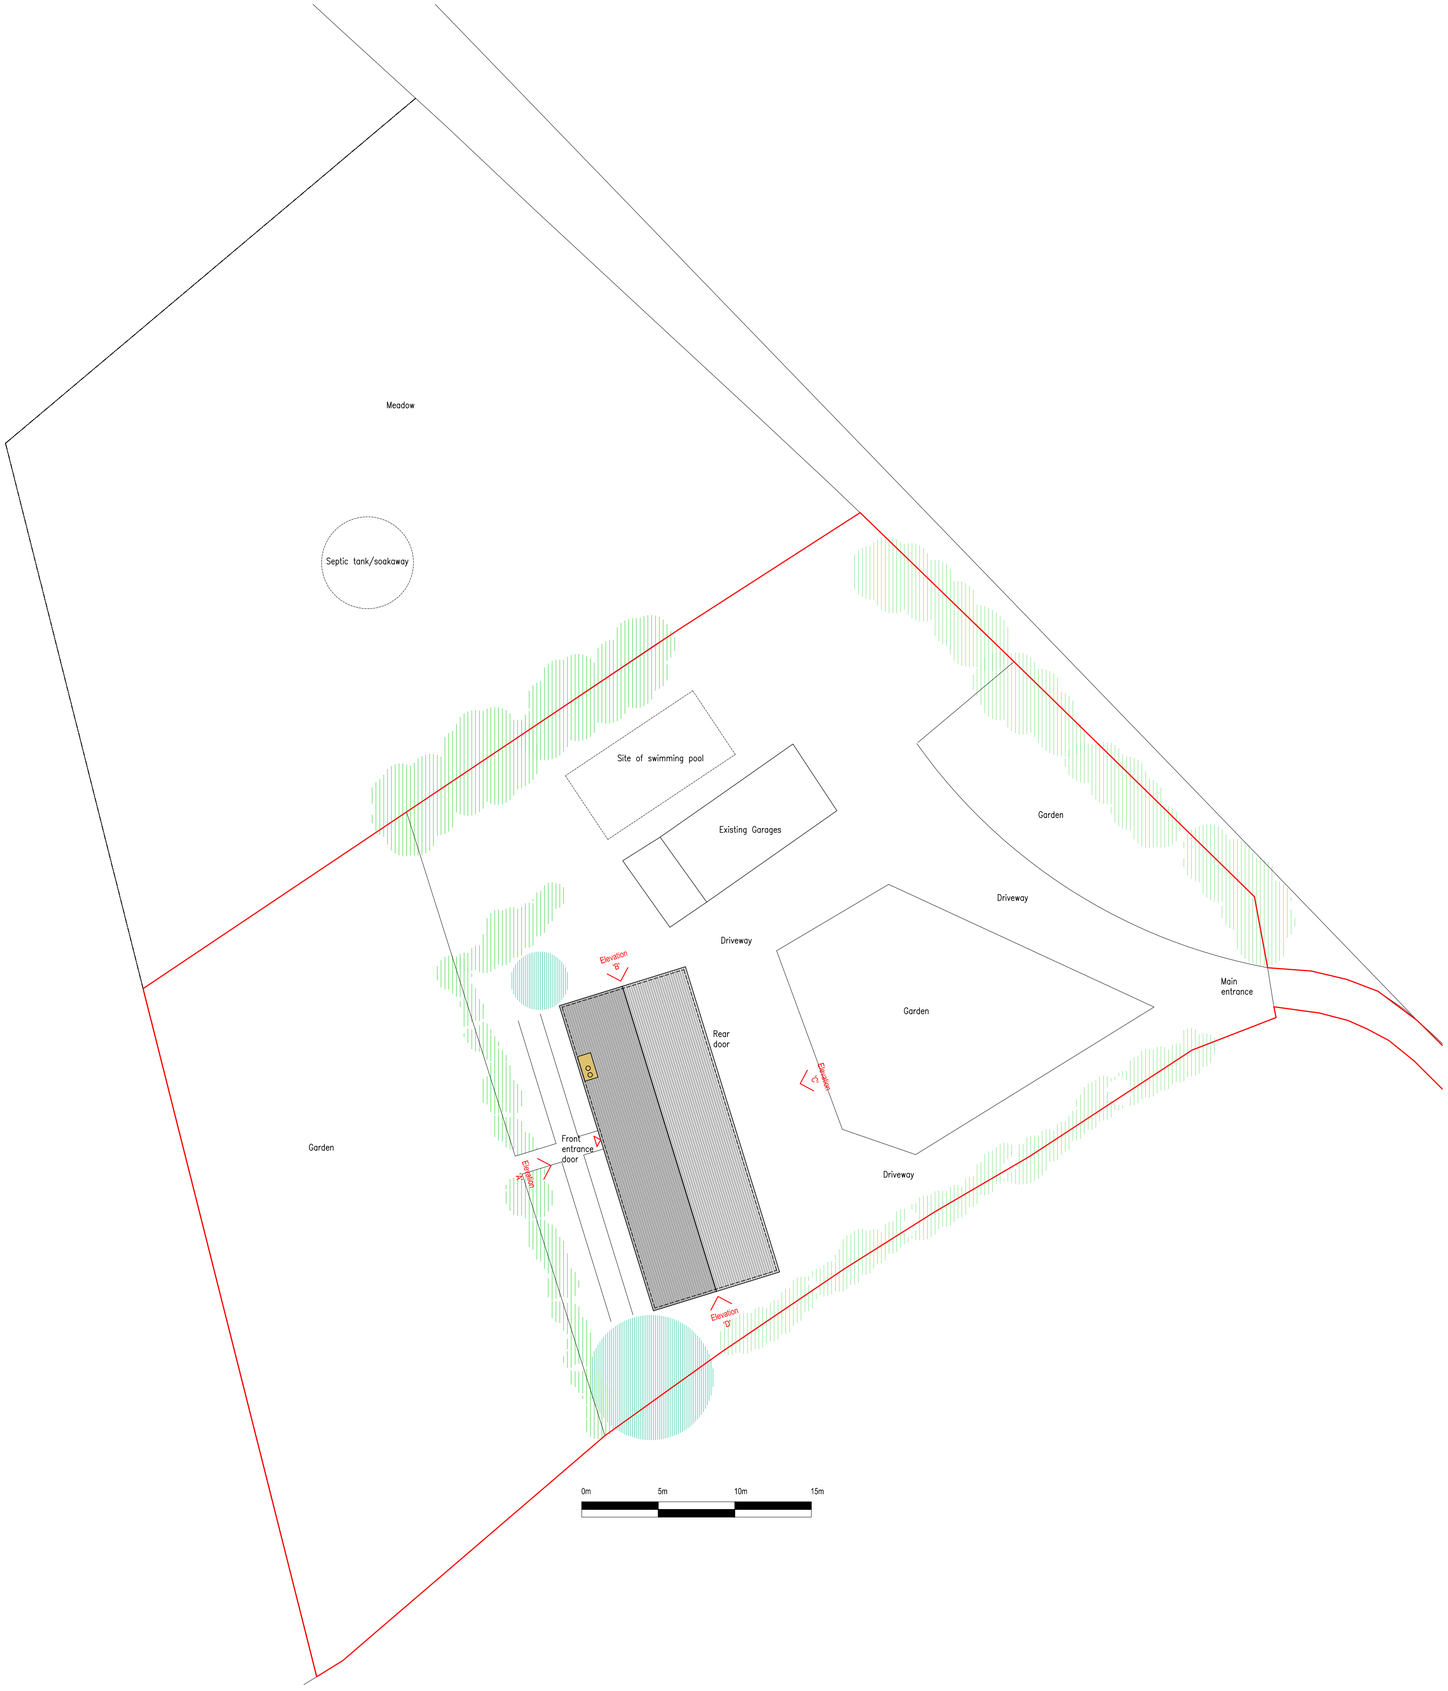



Existing Site Plan 1:200

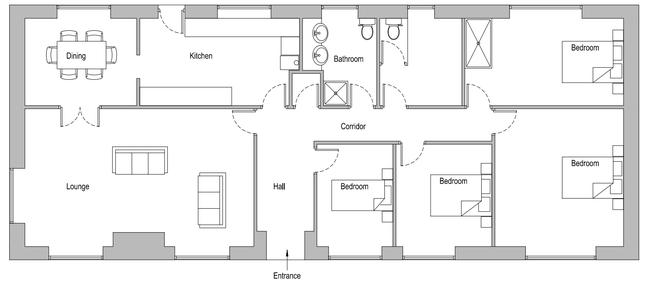


Existing Plan 1:100

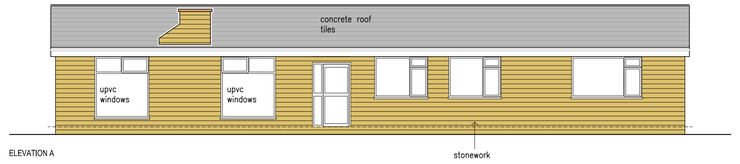

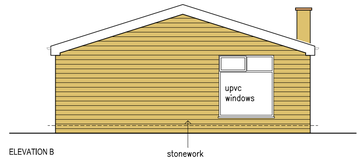

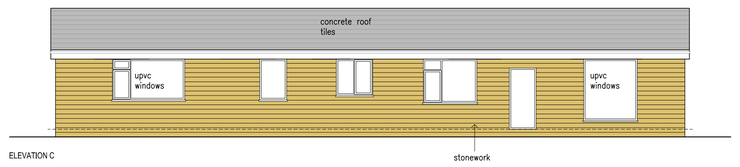

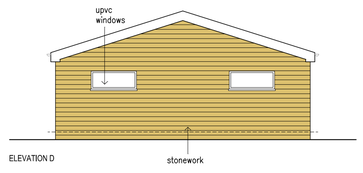

Existing Elevations 1:100

Rev	Description	Date

PULMANN ASSOCIATES ARCHITECTS
www.pulmann.co.uk
T: 01706 651012 T: 0161 427 9111 E: mail@pulmann.com
Bridge House 18A Bridge Street Milnrow Lancashire OL16 3ND

Planning

Project: **Proposed Kitchen Extension**
Client: L Hinchcliffe
Site: Lower Bradley
Church Street, New Hey
OL16 3QS.

Drawing: **Existing Site Plan**
Drg No: **M18-44-09** Rev: **--**
Scale: **1:200** Paper: **A1** Date: **Dec 2018**