



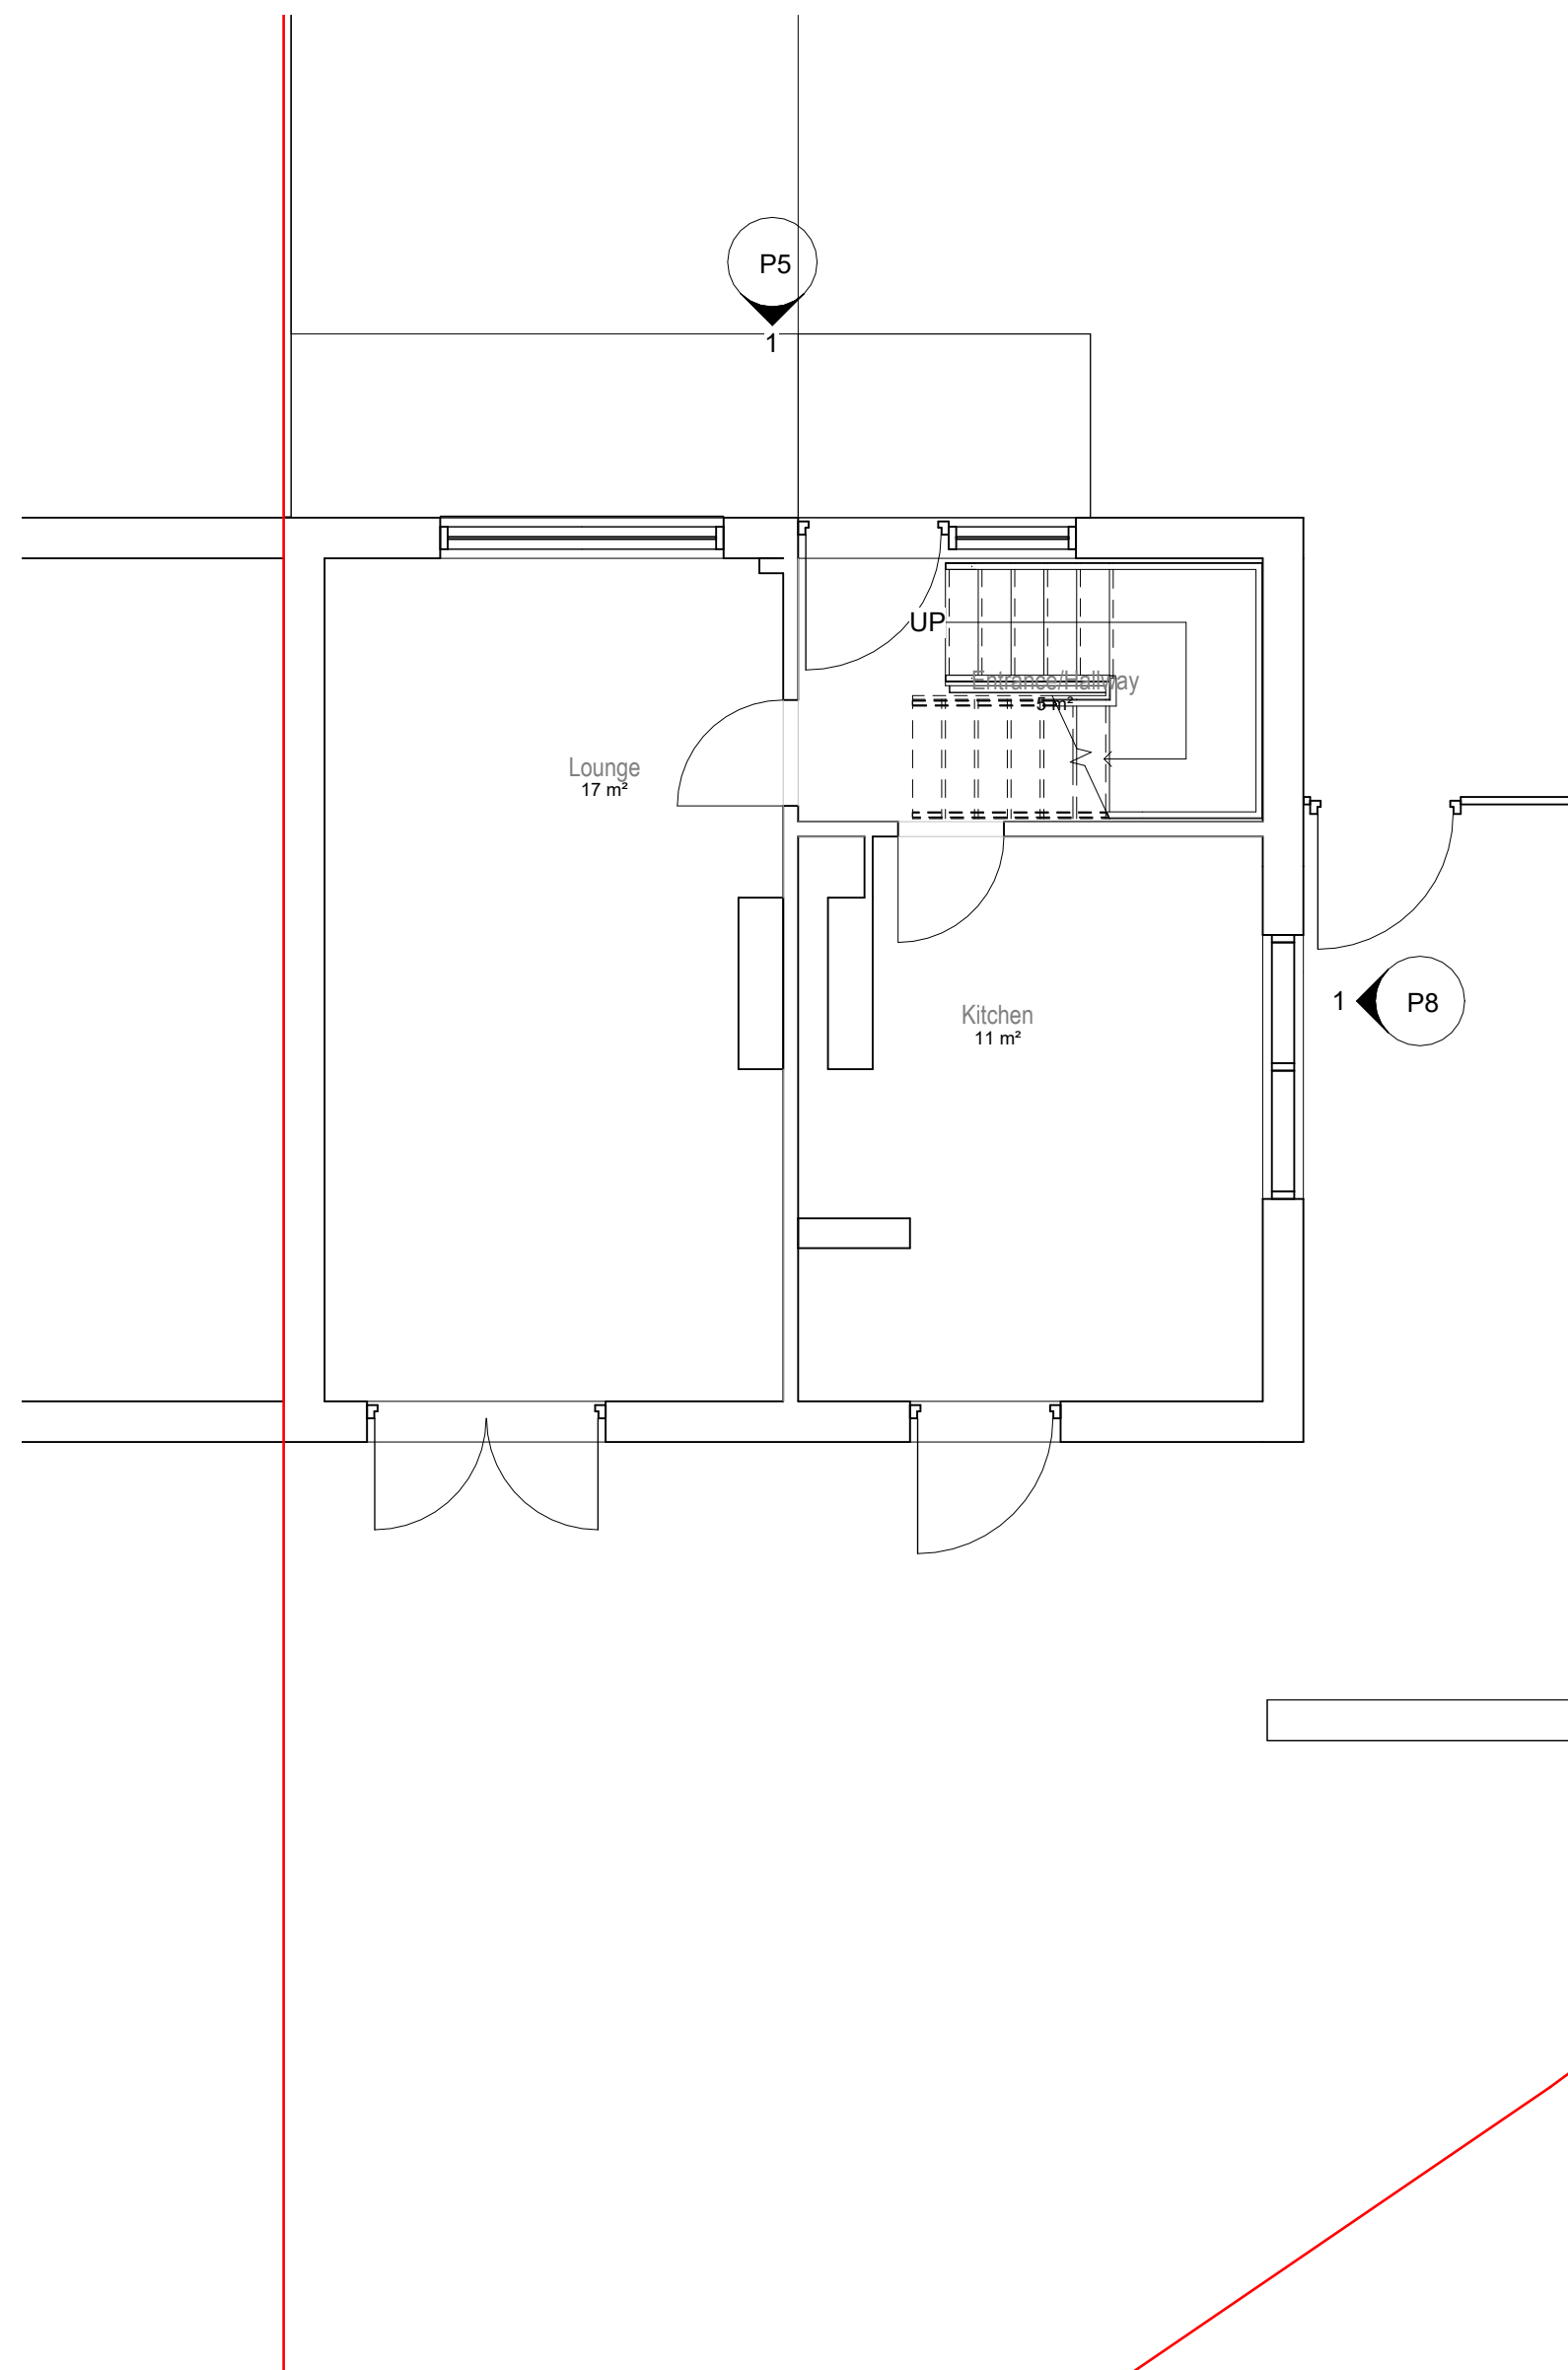

1 Level 0 Existing
1 : 50

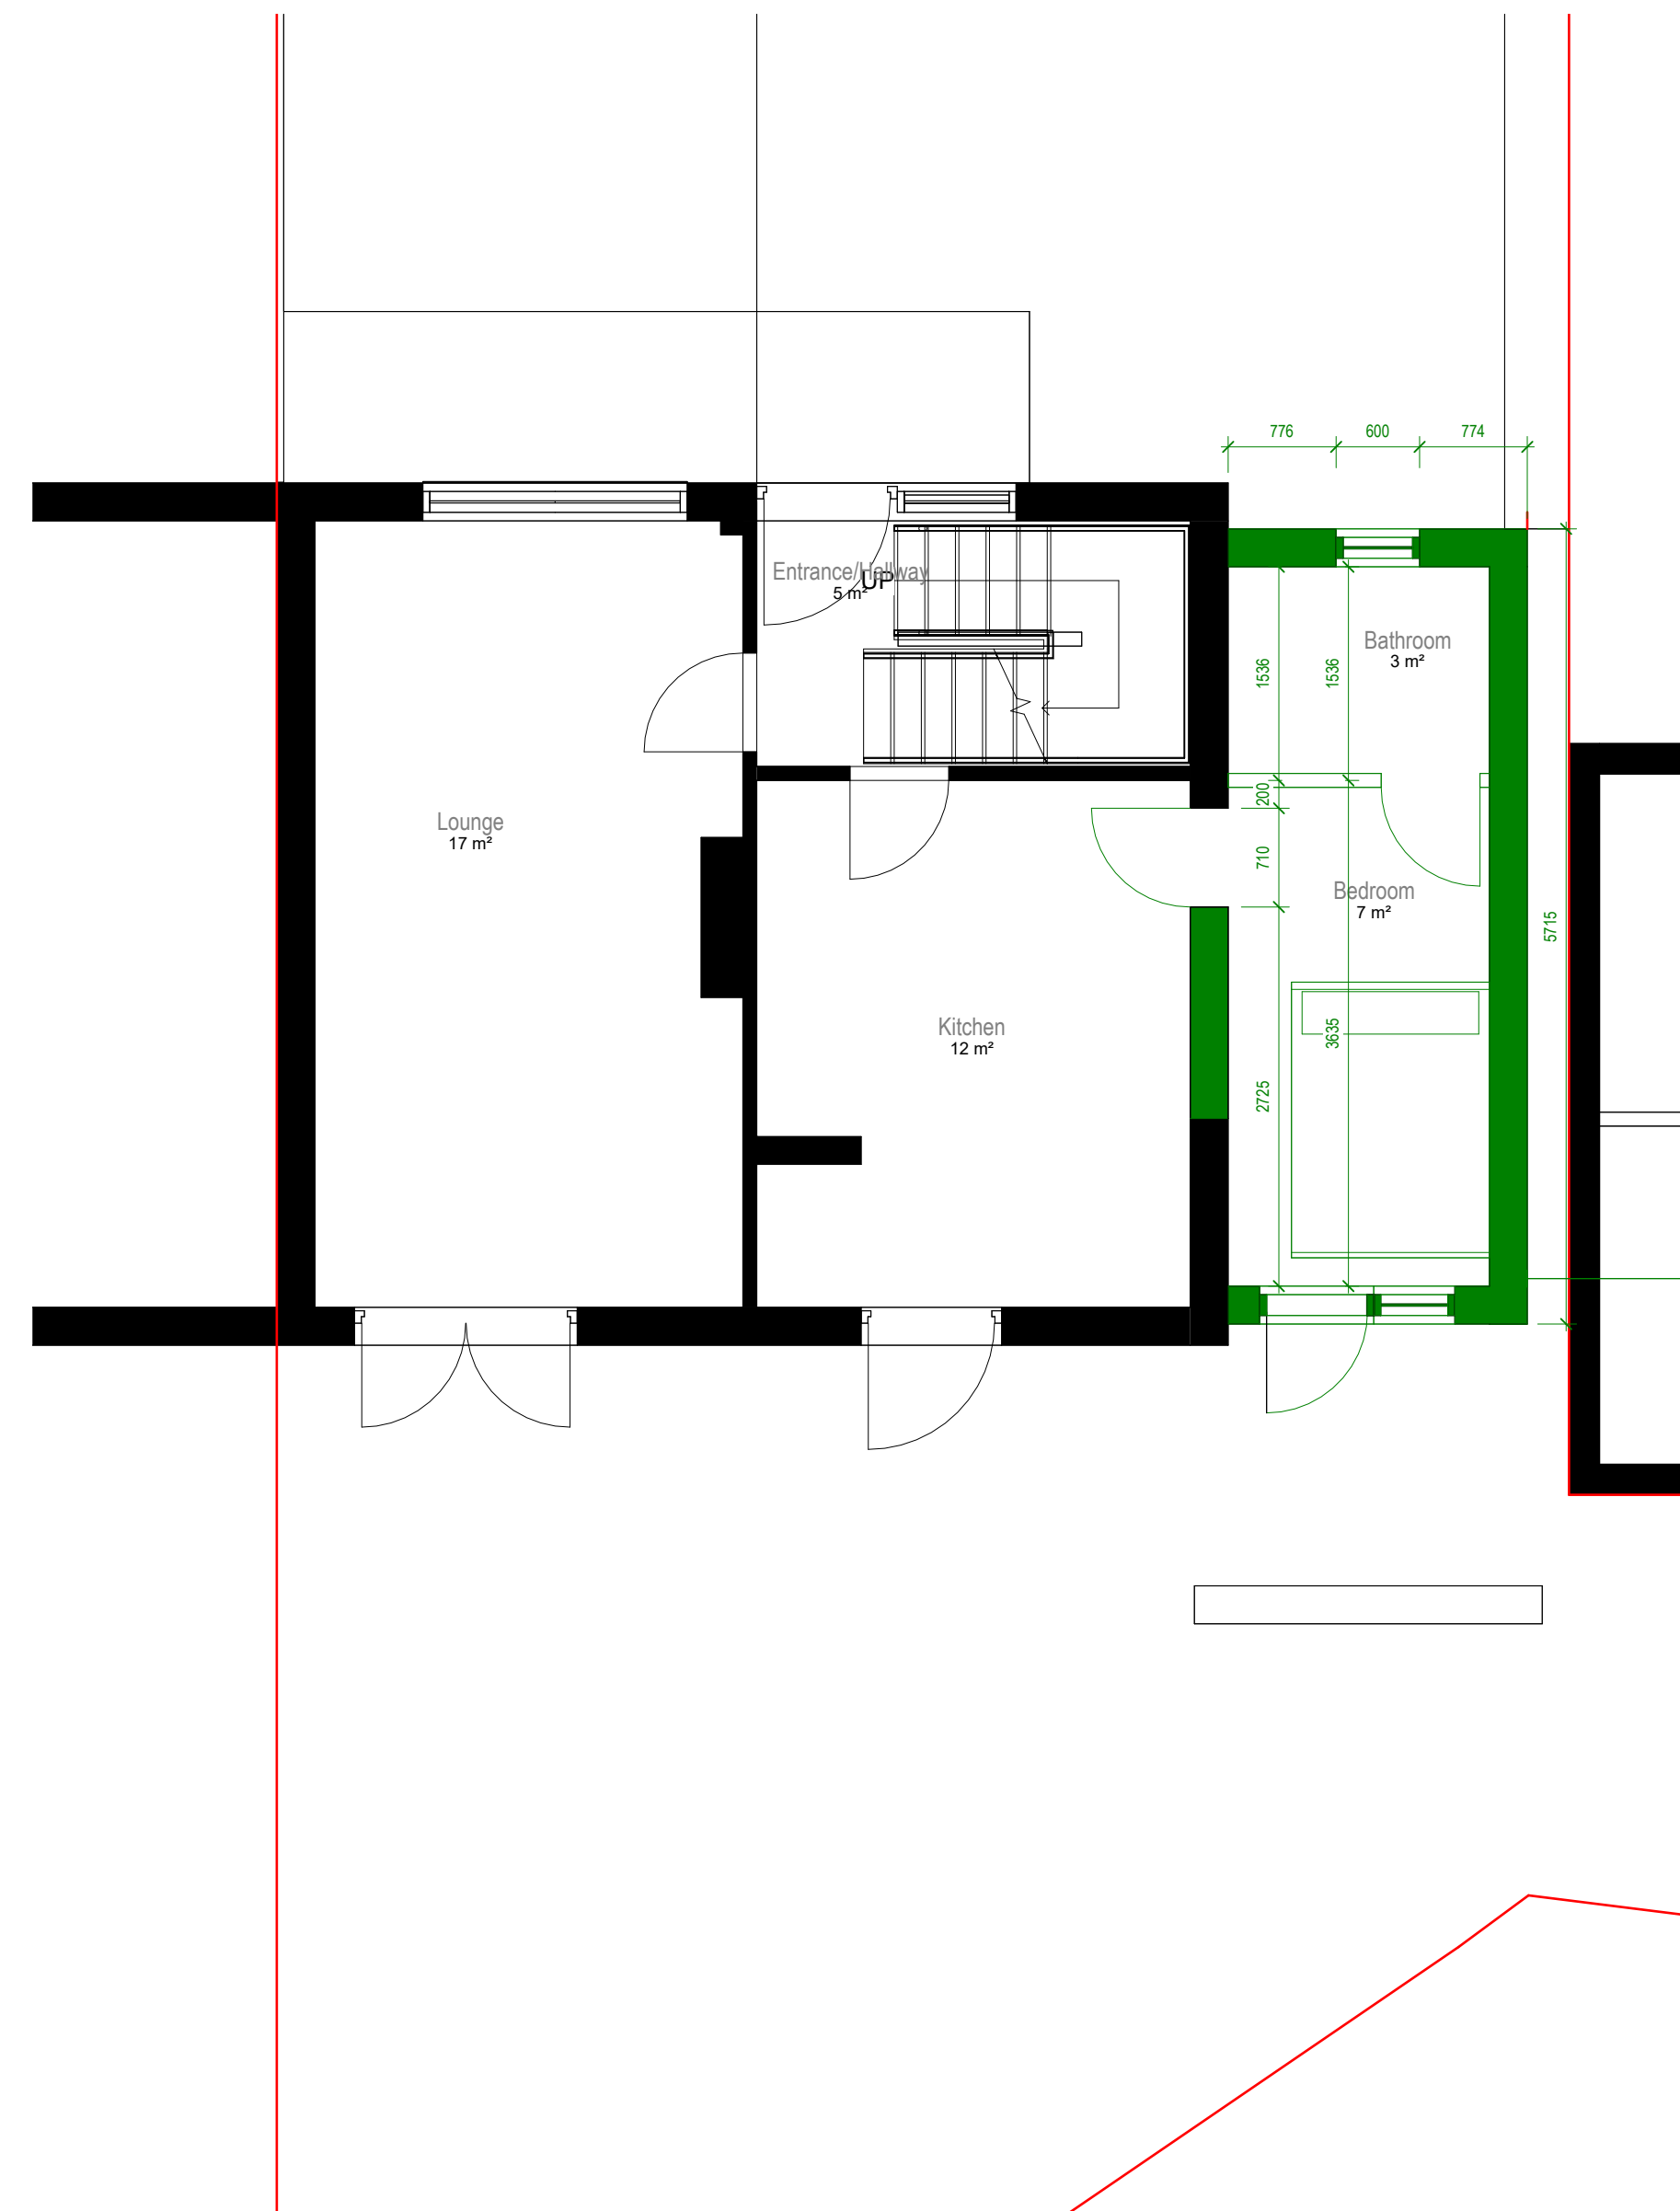


Proposed single storey extension.
Walls to match existing.
Roof to be flat.
Bathroom windows to be obscure glazing.

2 Level 0 Proposed
1 : 50



VISUAL SCALE 1:50 @ A1

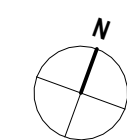

1 Revised Annotation 10.12.24

Status
PLANNING PERMISSION

Client
Kayleigh Byrne

Project Title
104 LEWIS DRIVE HEYWOOD OL10 3NB

Drawing Title
Existing and Proposed Ground Floor A1

Project No.
2024 28

Drawing No.
002-SI-XX-00-DR-I-P3

Drawing Date

Rev
1

Scale at A1

1 : 50

Created By
Rakesh M

m83 Associates Ltd

187 Water Street, Manchester, M3 4JD
Telephone: 07470 671 234
Email: rakesh@m83associates.com

arb
Architects
Registration
Board
REG NO: 130844A

RIBA
Chartered Practitioner