





NOTE:
Survey information is not available for certain elements of the existing elevations. Survey information ongoing as demolitions takes places. Information to be updated as required.

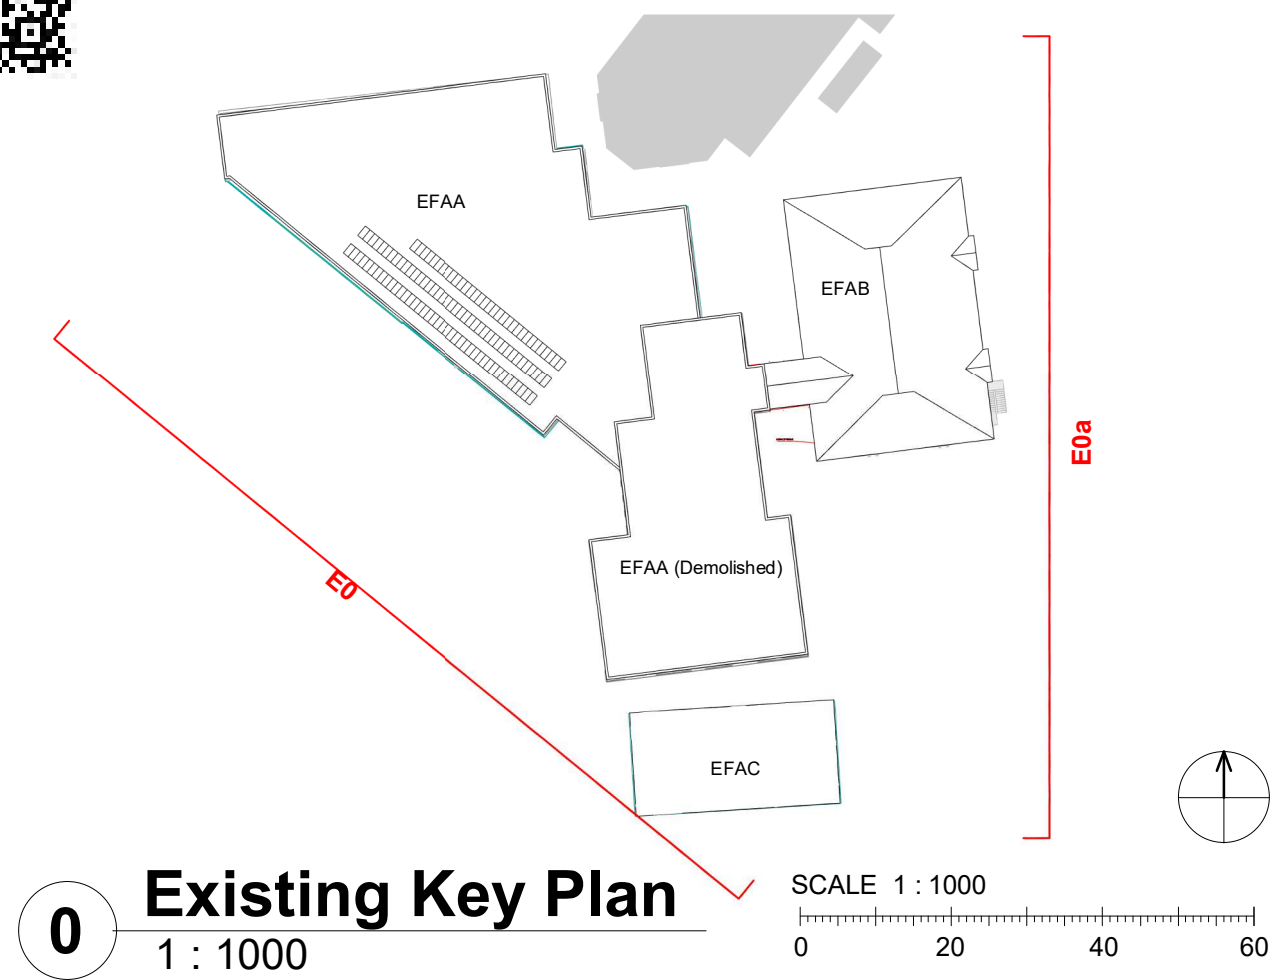

0 Existing Key Plan
1 : 1000

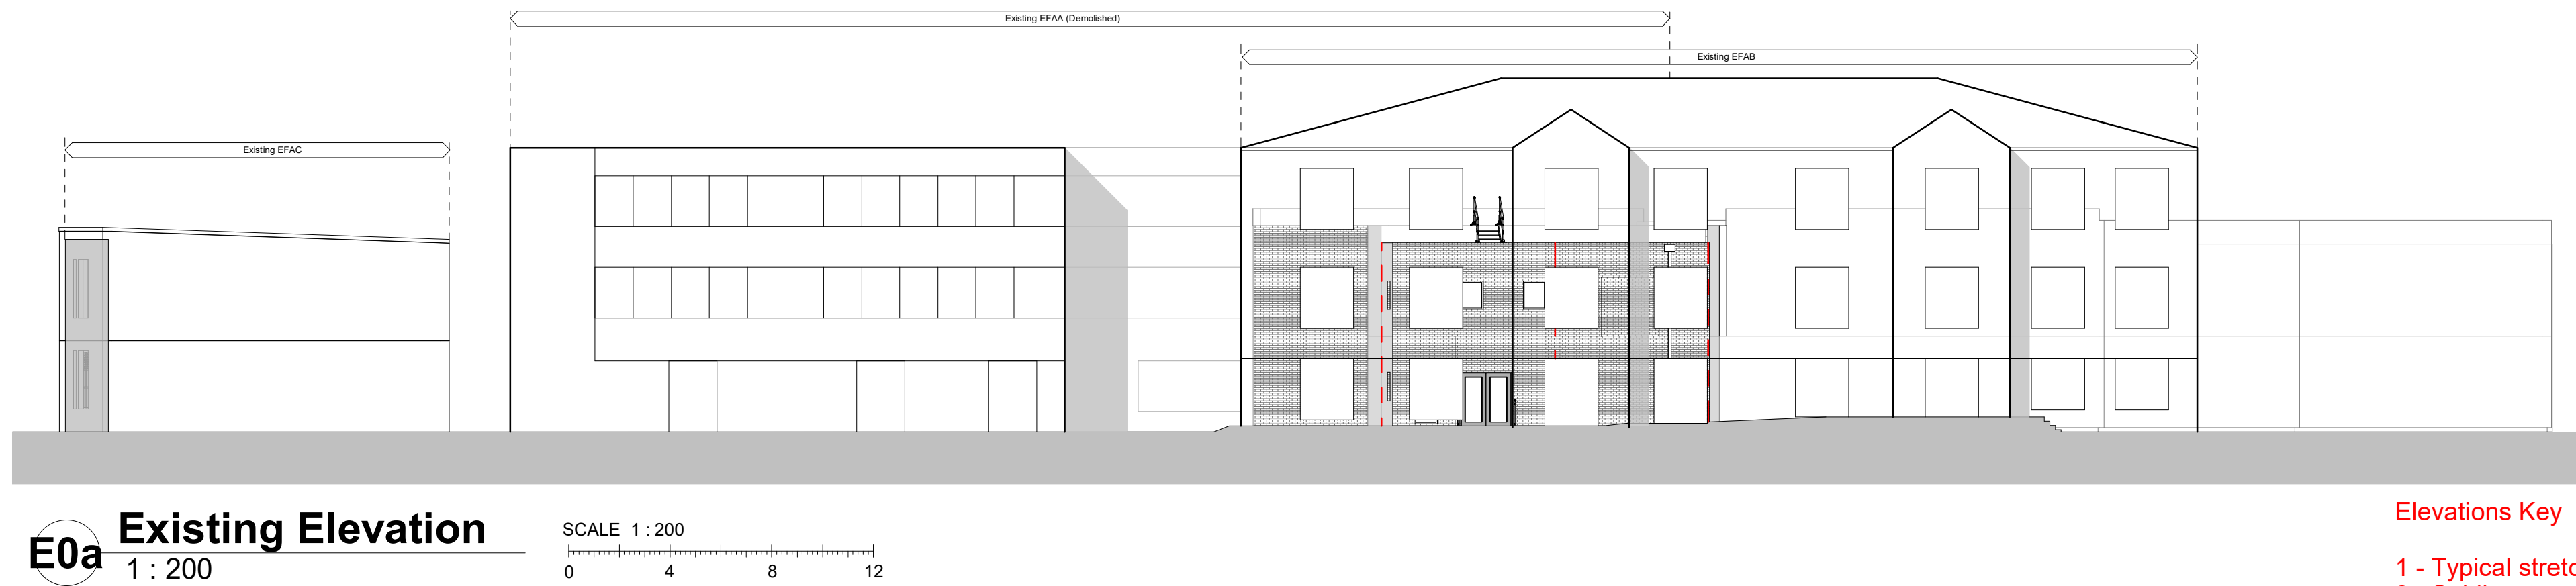

E0a Existing Elevation
1 : 200

Elevations Key

- 1 - Typical stretcher bond brick panel
- 2 - Soldier course headers
- 3 - Feature flemish bond projecting headers brick panels
- 4 - Feature bronze effect cladding
- 5 - Glazed double doors

MATERIALS

Brickwork sample approved:

Bricks: Weinerberger; colour: Harvest Buff
Mortar: colour: natural

Cladding sample approved:


Manufacturer: Euroclad
Product: Opus 200mm (vertical)
Colour: Ariana

Window sample approved:


Manufacturer: Technal
Product: FY65
Glazing: Triple
U-value: 1.0 W/m2K
G-value: South: 0.35; North: 0.41
Reflectance: South: 35% outside, 29% inside;
Reflectance: North: 38% outside, 31% inside
Colour: To match cladding

Rainwater Products:


Colour: To match cladding

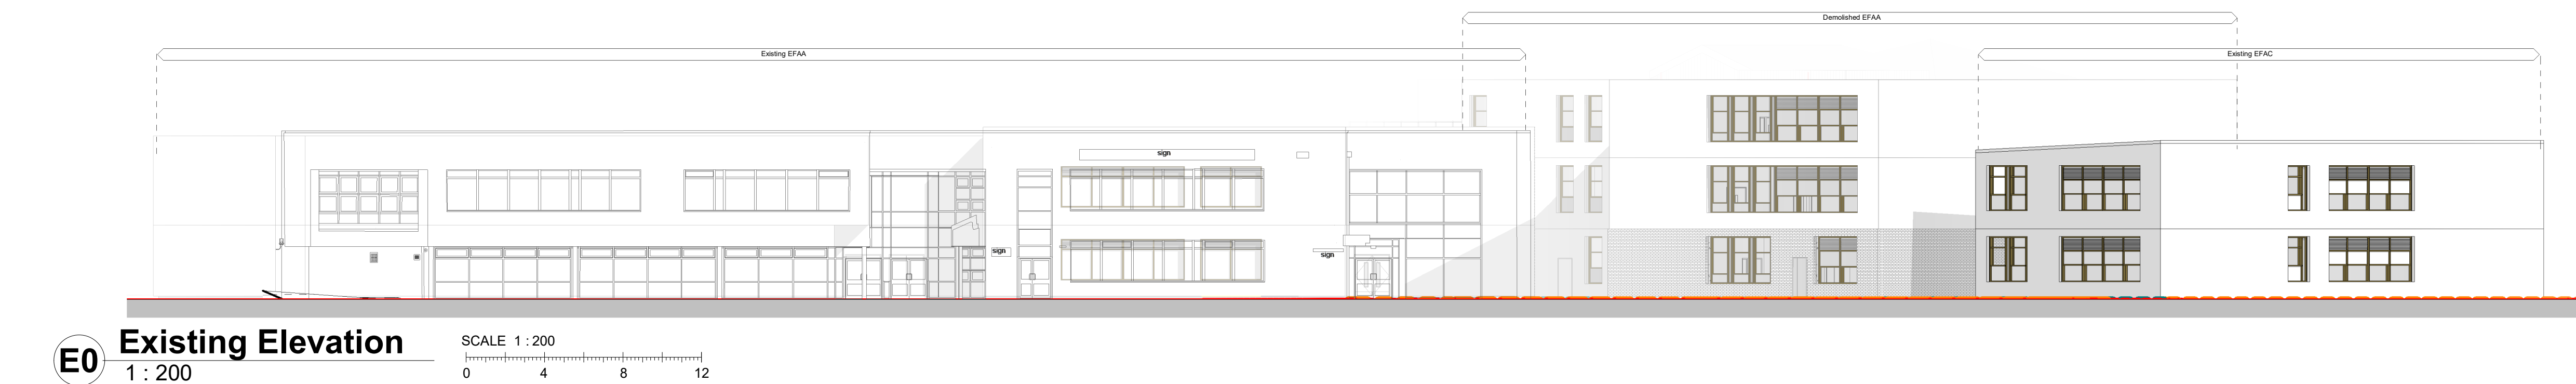


E0 Existing Elevation
1 : 200

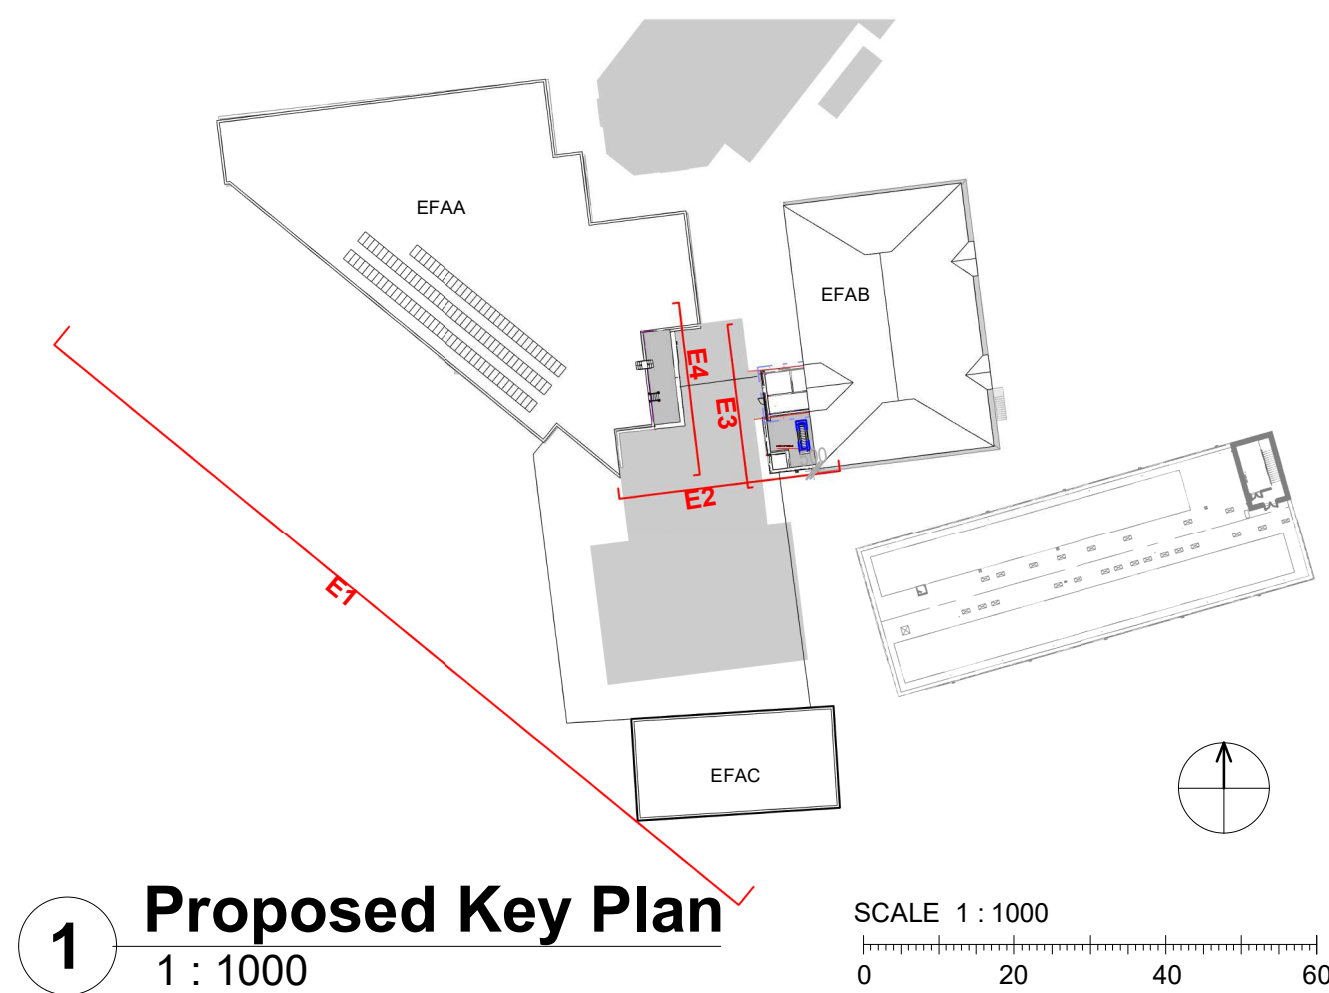


1 Proposed Key Plan
1 : 1000

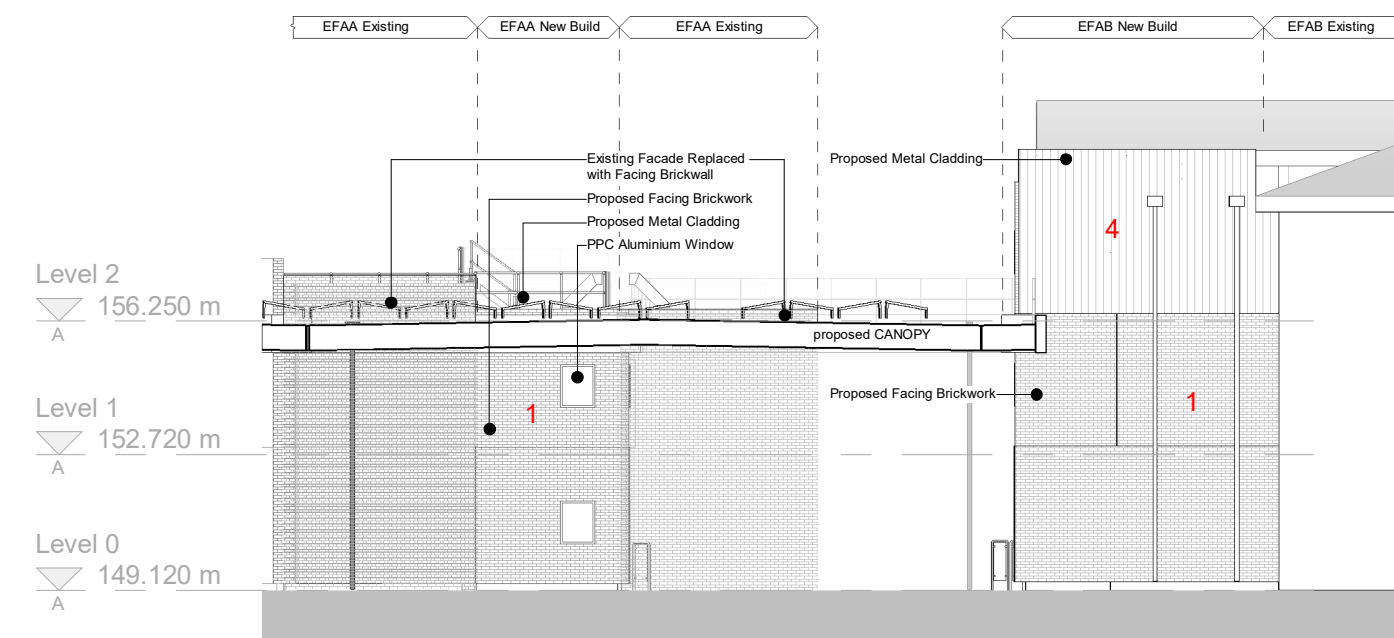


E2 Proposed Elevation 2
1 : 200

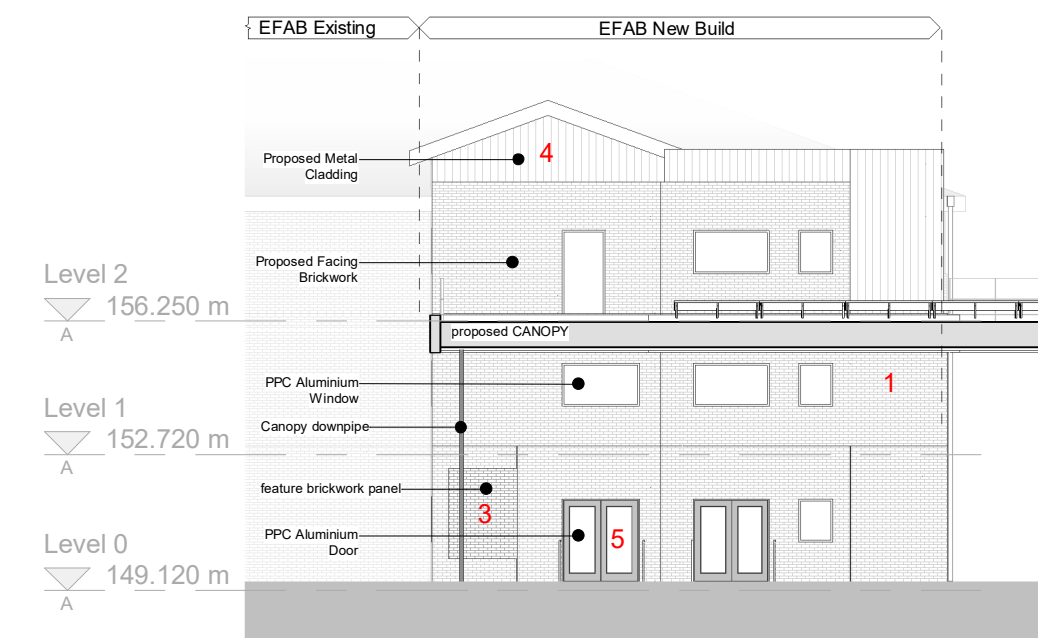

E3 Proposed Elevation 3
1 : 200

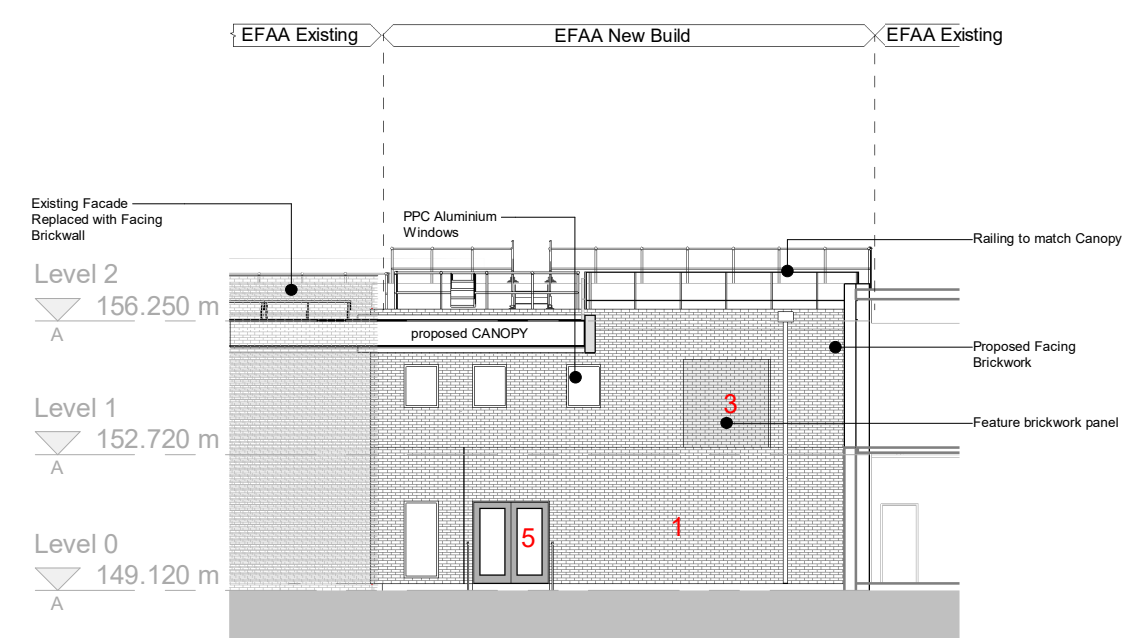

E4 Proposed Elevation 4
1 : 200

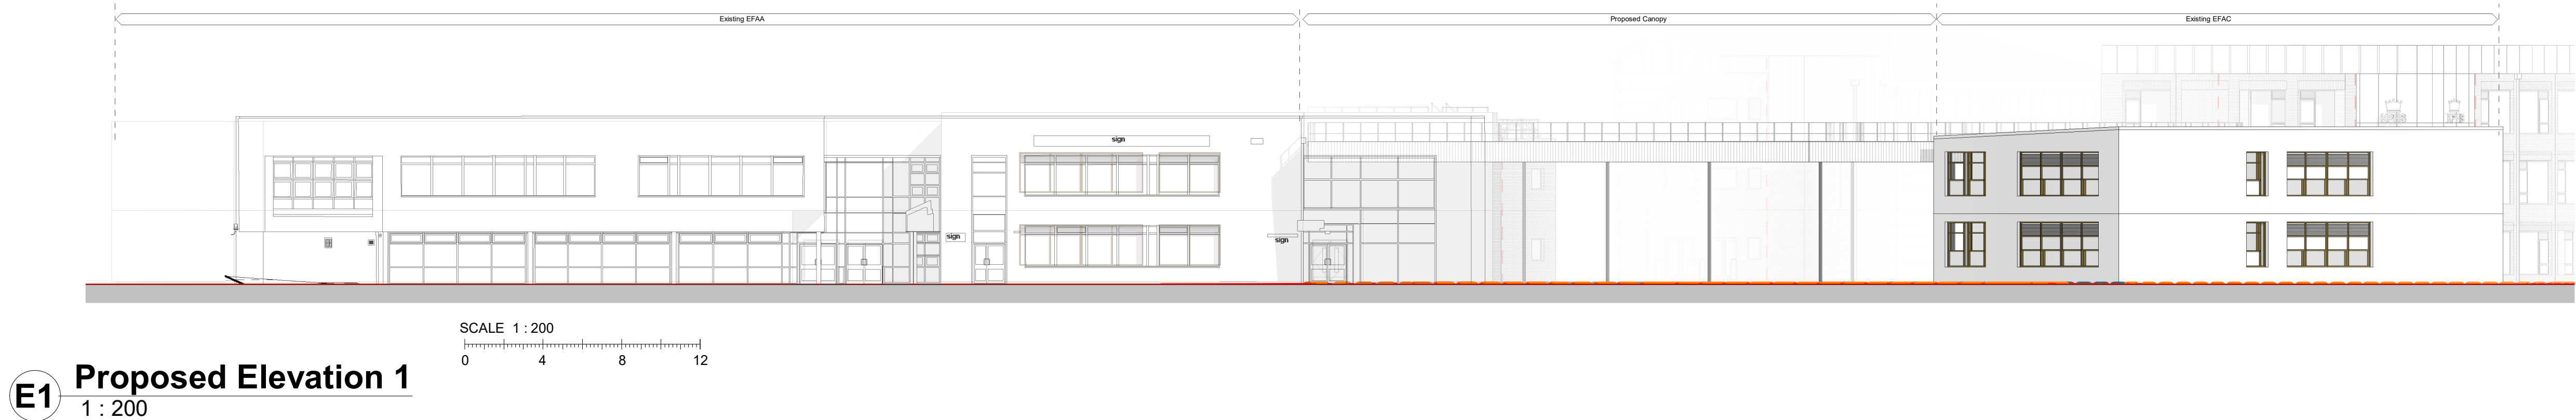

E1 Proposed Elevation 1
1 : 200

P08	Reissued for Planning	08.07.2024	ME	IK
P08	Reissued for Planning	01.07.2024	ME	IK
P07	Feature brick panels added	17.06.2024	ME	IK
P06	Updated to incorporate latest EFAA & EFAB designs	15.01.2024	TS	IK
P05	Minor Update	27.07.2022	TS	CP
P04	Amendments for planning	13.07.2022	TS	CP
P03	Updated Issued for Planning	20.06.2022	HC	CP
P02	Issued for Planning	29.04.2022	HC	CP
P01	Updated Issued for Planning	21.04.2022	HC	CP
Rev	Description	Date	Dr	App
original by	HC	date created	26/04/22	Approved by
				CP



AHR Architects Ltd
5th Floor
55 Princess Street
Manchester
M2 4EW
United Kingdom
T +44(0)161 8287900
E manchester@ahr.co.uk
www.ahr.co.uk

client name
Tilbury Douglas

project
Kingsway Park High School

drawing
Existing & Proposed Elevations

computer file
1103211102M_Profile_Feder_redstonemark.evans/Documents/Revit
FastLocalFile/Revit/2021/Site Model_Kingsway
Park.mark.evans/ESCE/

project number
2021.00673.000

drawing number
SRP1020-AHR-ZZ-XX-DR-A-08400

plot date
29/04/2022

scale
As indicated@A1

rev
P09

issue status
S2

This drawing is to be read in conjunction with all related drawings. All dimensions must be checked and verified on site before commencing any work or producing shop drawings. The originator should be notified immediately of any discrepancy. This drawing is copyright and remains the property of AHR.