



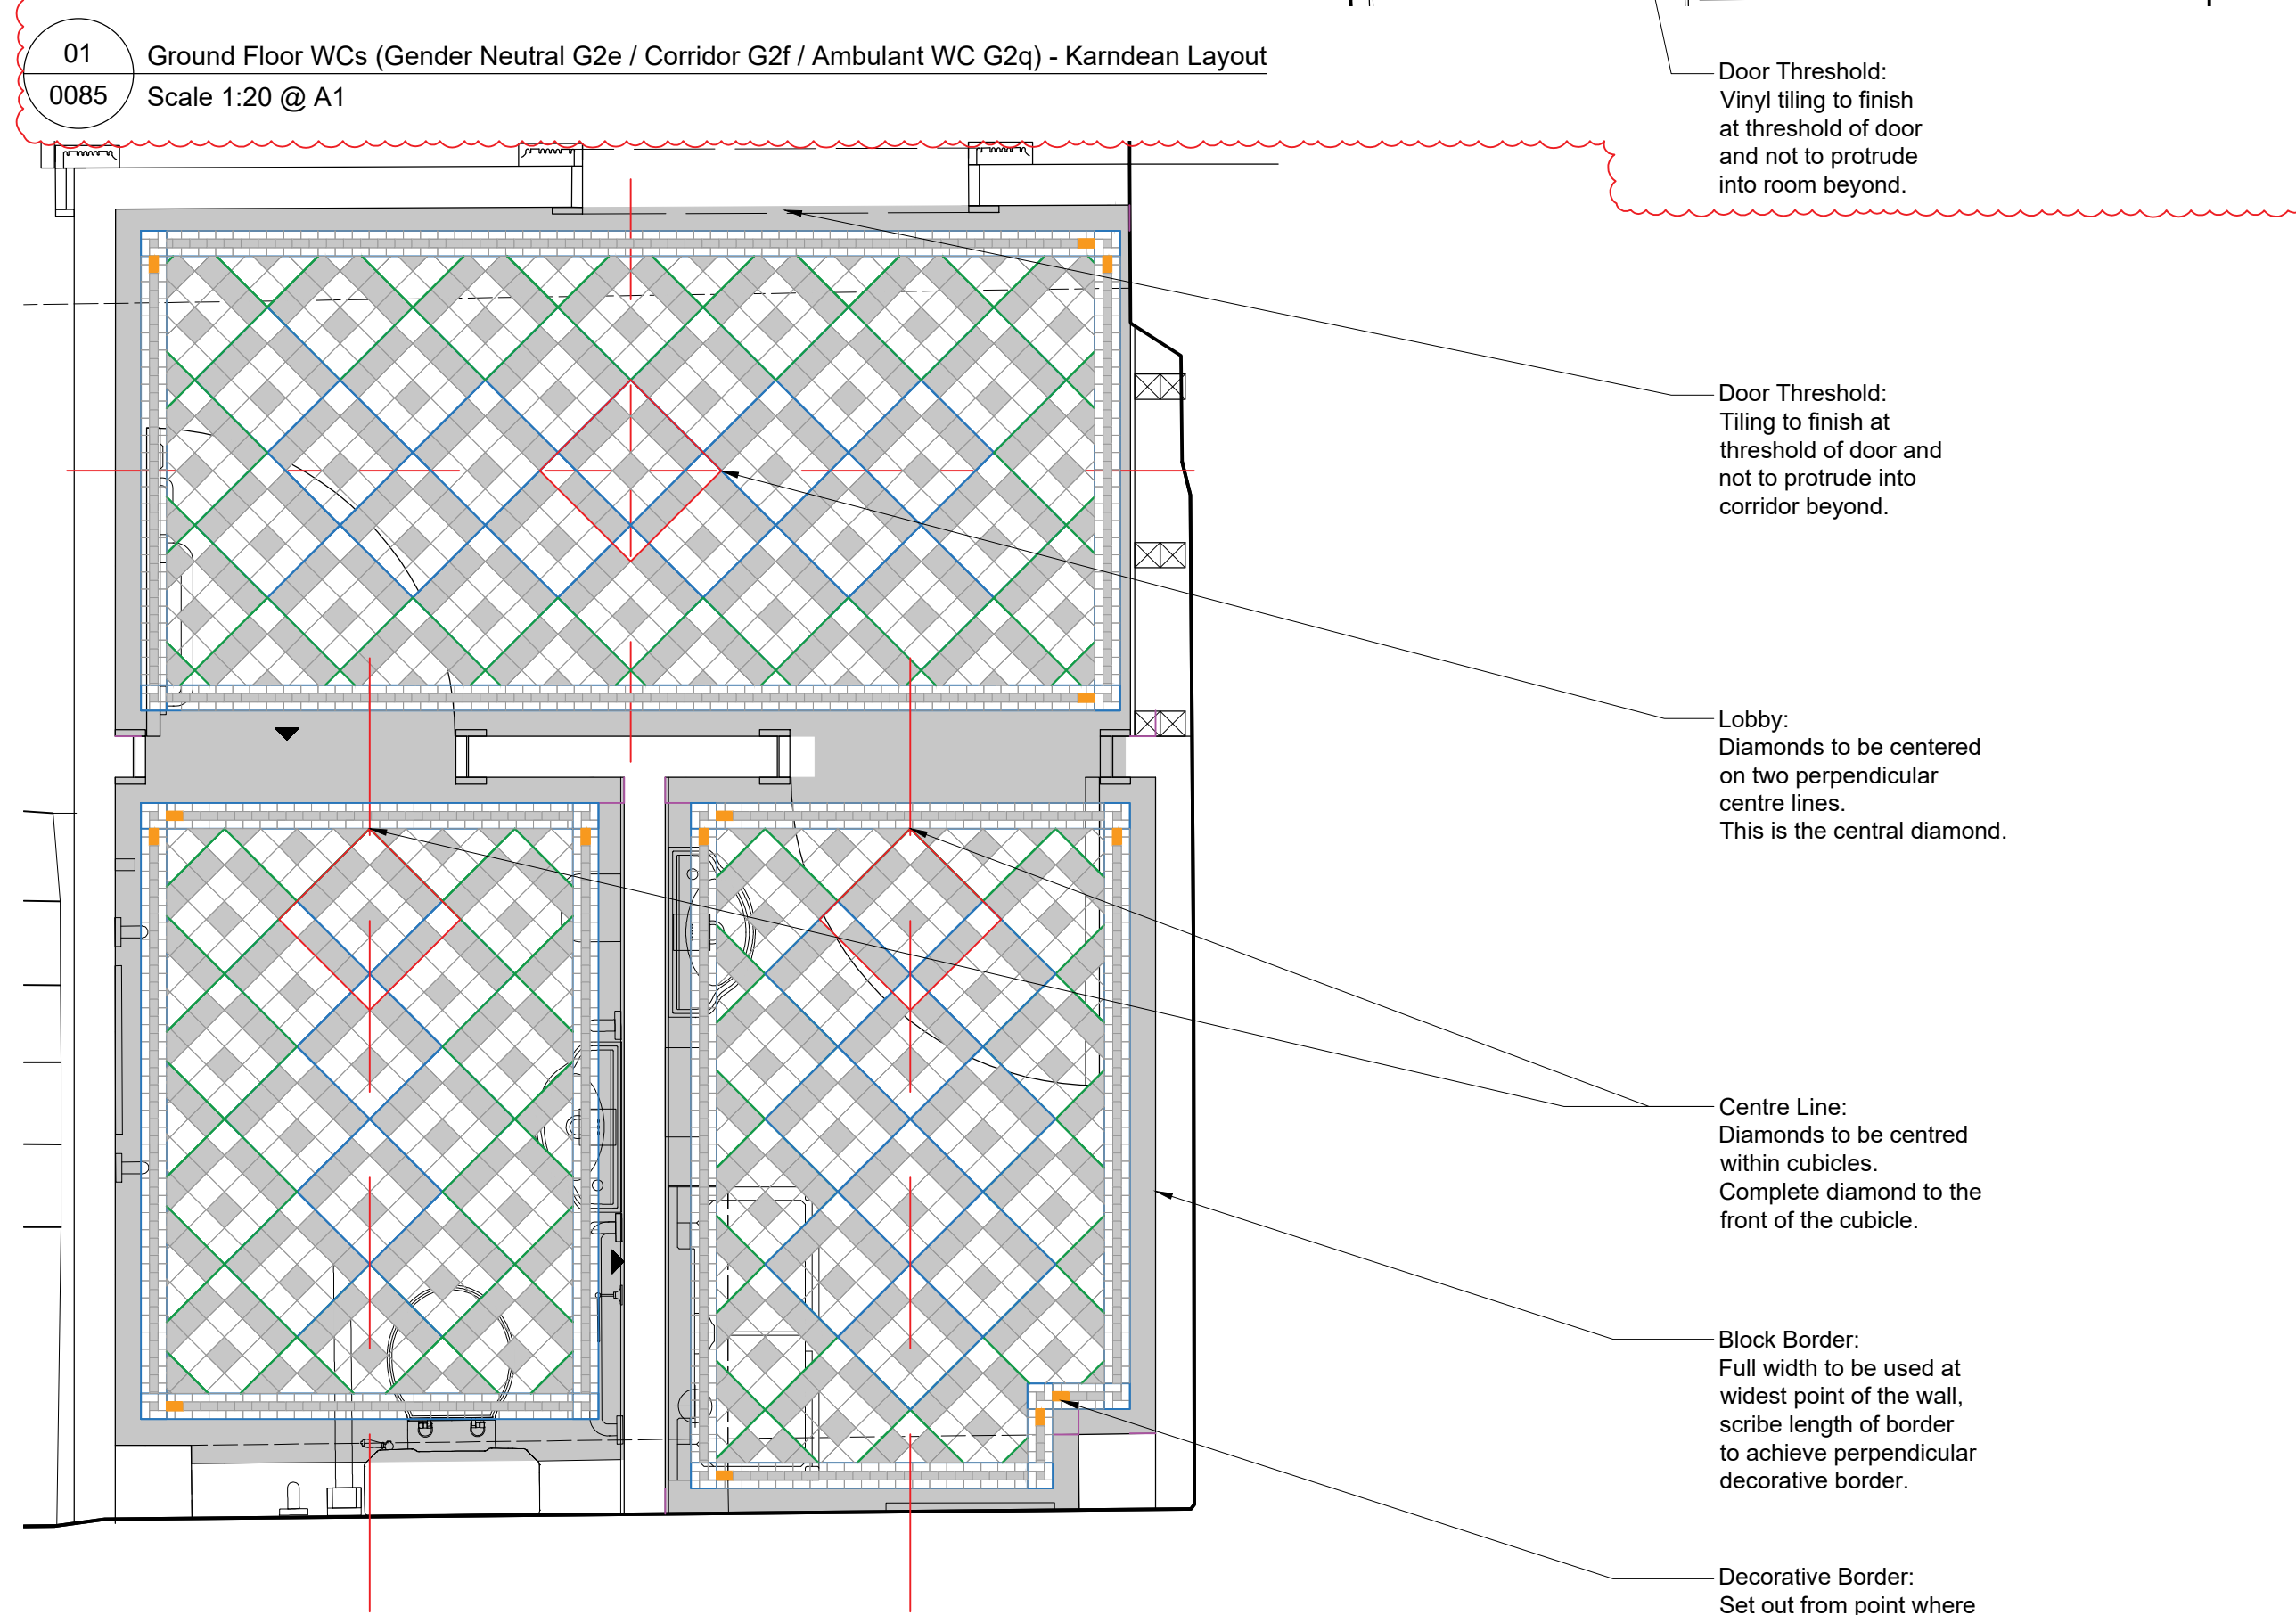

03	Ground Floor WCs (Accessible, Baby Change, Lobby) - Karndean Layout
0085	Scale 1:20 @ A1

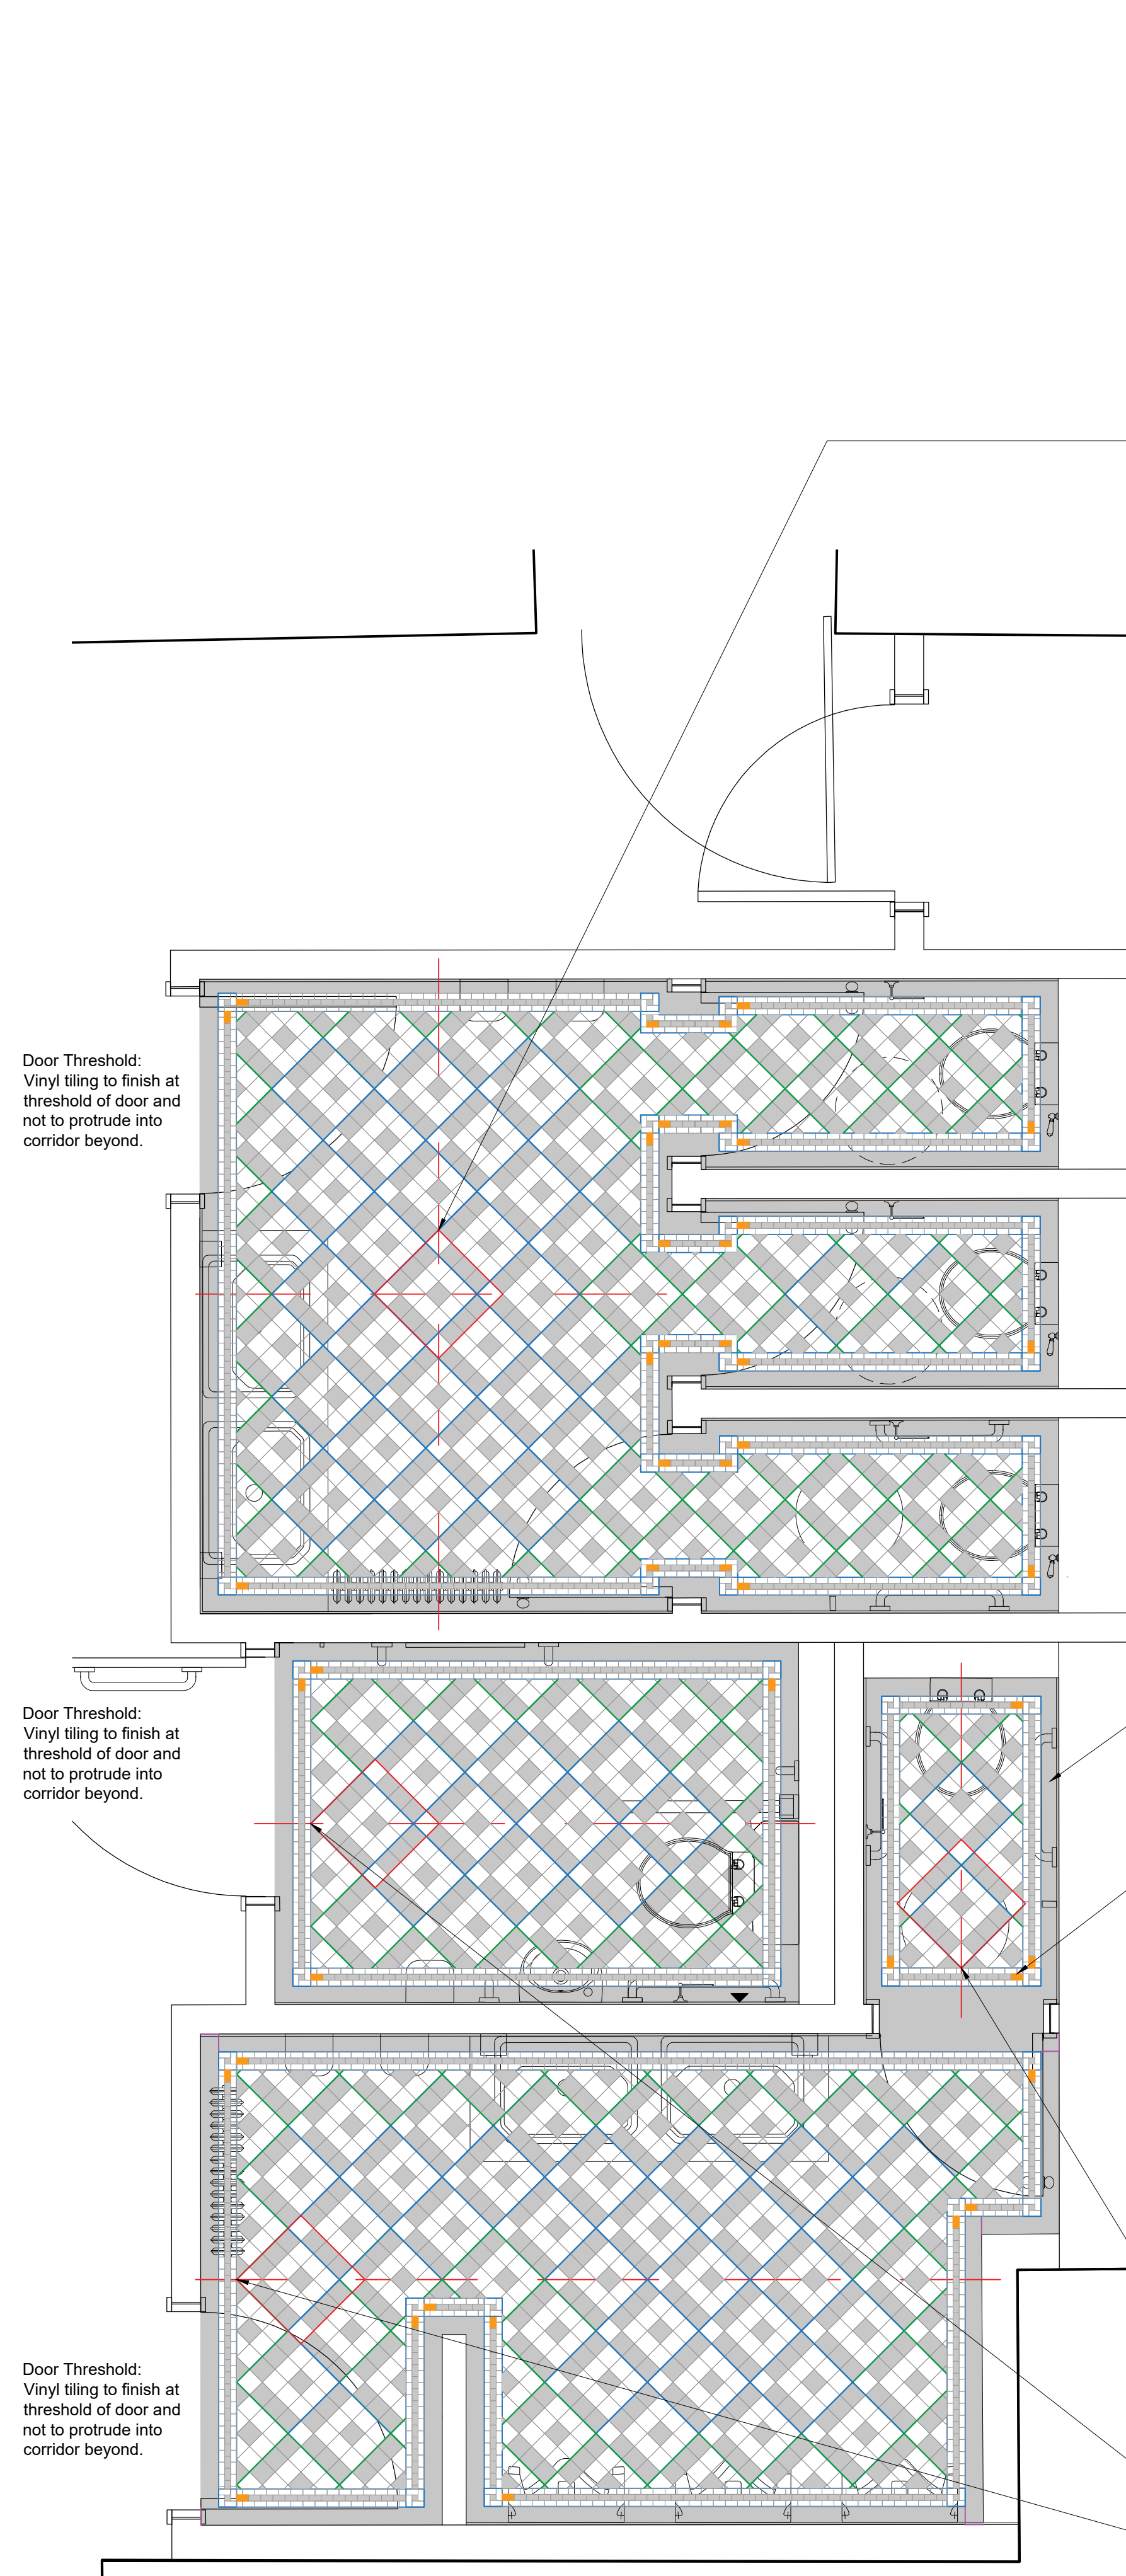

04 First Floor WCs (All) - Karndean Layout
0085 Scale 1:20 @ A1

- ### Notes
1. Any dwg format drawing is to be read in conjunction with and at the scale of the accompanying pdf.
 2. Where colours other than black or grey are used, the drawing must be plotted in colour.
 3. For status 'C' (Construction) drawings all dimensions are to be checked on site by the contractor, scaling is for Local Authority purposes only.
 4. Unless otherwise indicated, all dimensions are in millimeters.
 5. The information on this drawing is to be read in conjunction with the relevant Donald Inshall Associates' specification and trade contractors' drawings and information by specialists.
 6. In the event of any discrepancy, please contact us immediately.
 7. The drawing may contain information by others and is to be used solely for the purposes for which it was issued.
 8. These are uncontrolled documents issued for information purposes only. If you have any queries regarding the drawings, please contact DAA immediately.
 9. Please note DAA cannot be held responsible for any errors arising from changes made to an uncontrolled dwg file.

© 2019 DONALD INSALL ASSOCIATES LTD

Status codes			
S0	Work in Progress	D1	Suitable for Costing
S1	Suitable for Co-ordination	D2	Suitable for Tender
S2	Suitable for Information	D3	Suitable for Contractor Design
S3	Suitable for Review & Comment	D4	Suitable for Manufacture/Procurement
S4	Suitable for Stage Approval		
A1,A2,A3, An etc.	Approved and accepted as stage complete		
B1,B2,B3, Bn etc.	Partially signed off: with minor comments from the Client		
CR	Construction Record		

C03	18-05-23	SZG	RZM	Tiling revised to run through GF spaces.
C02	06-04-23	SZG	RZM	Tiling revised to run through from room into cubicles
C01	20-02-23	SZG	RZM	Initial Issue
Rev	Date	Dwn	Auth	Revision

Scale A1@	Status	Purpose of issue
1:20	CR	For Construction

File Name	
RTH - DIA - XX- XX - DR- A - 0085	C03
Project	Revision
Originator	
Volume	
Level	
Type	
Role	
Number	

Rochdale Town Hall
for Rochdale Development Agency

Phase 2 Plan
Ground & First Floor WCs - Karndean

Donald Insall Associates
Chartered Architects and Historic Building Consultants

Bridgegate House, 5 Bridge Place, Chester CH1 1SA
(+44) 01244 350 063
chester@insall-architects.co.uk