


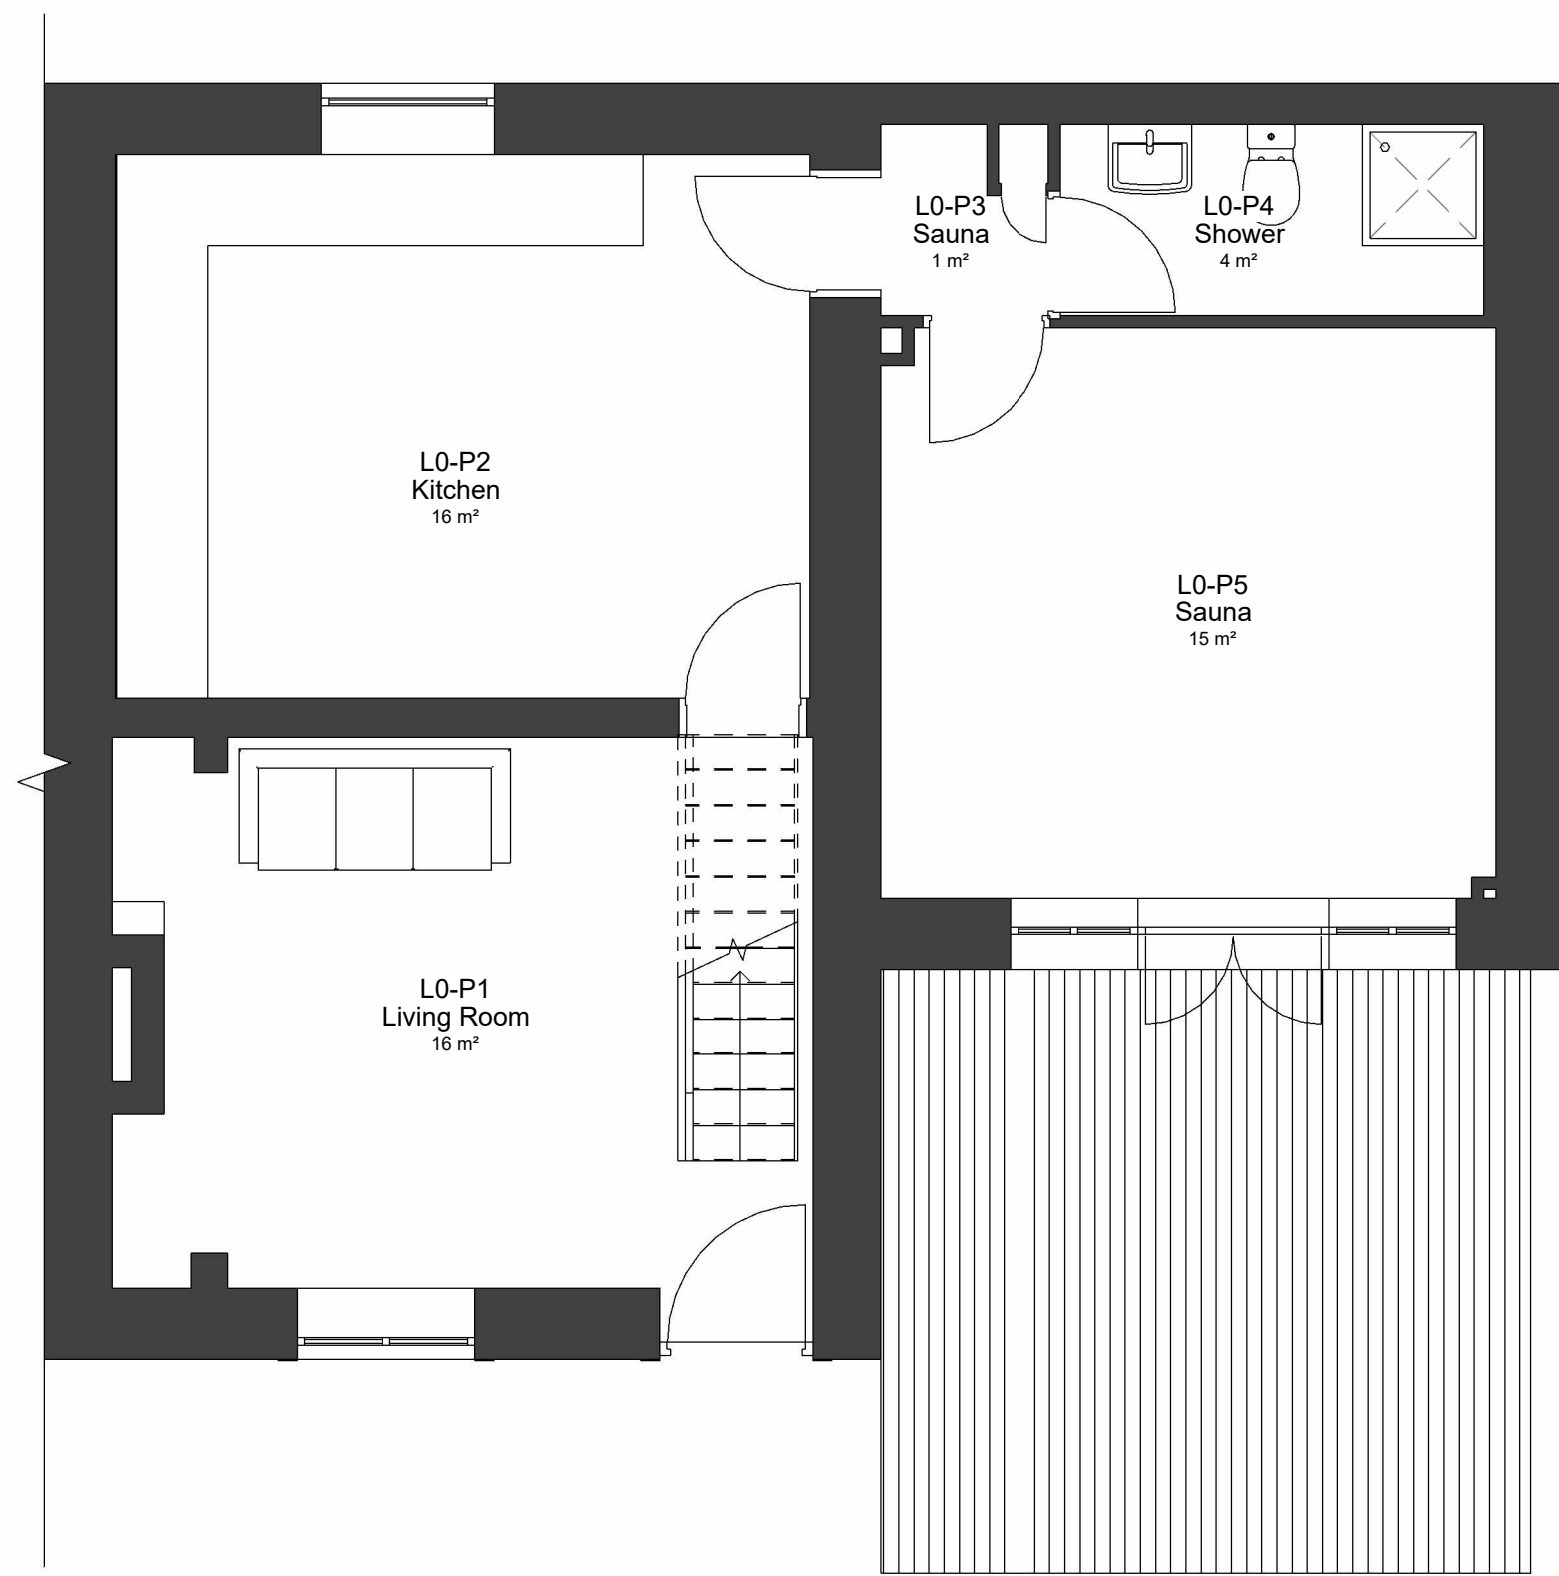


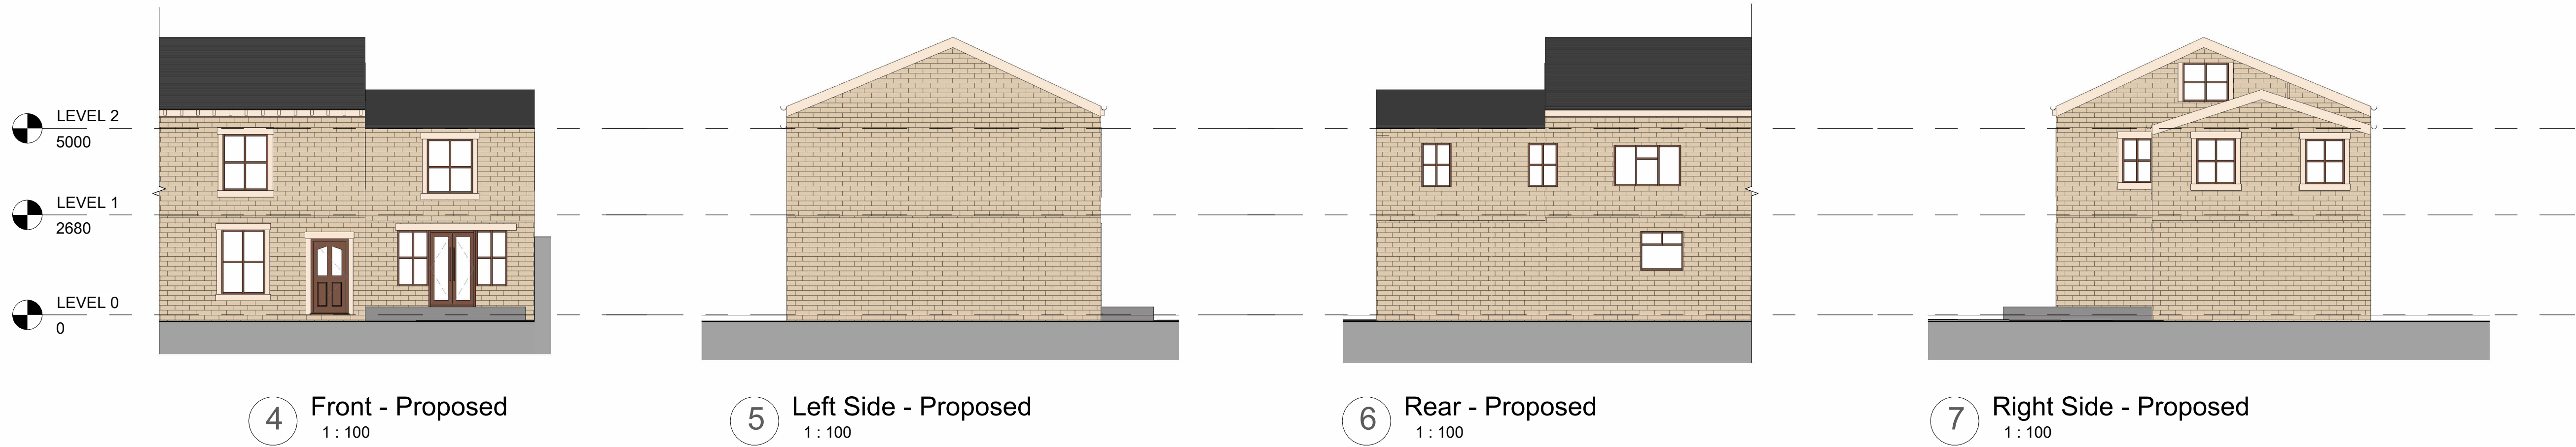


1 Level 0 - Proposed
1 : 50

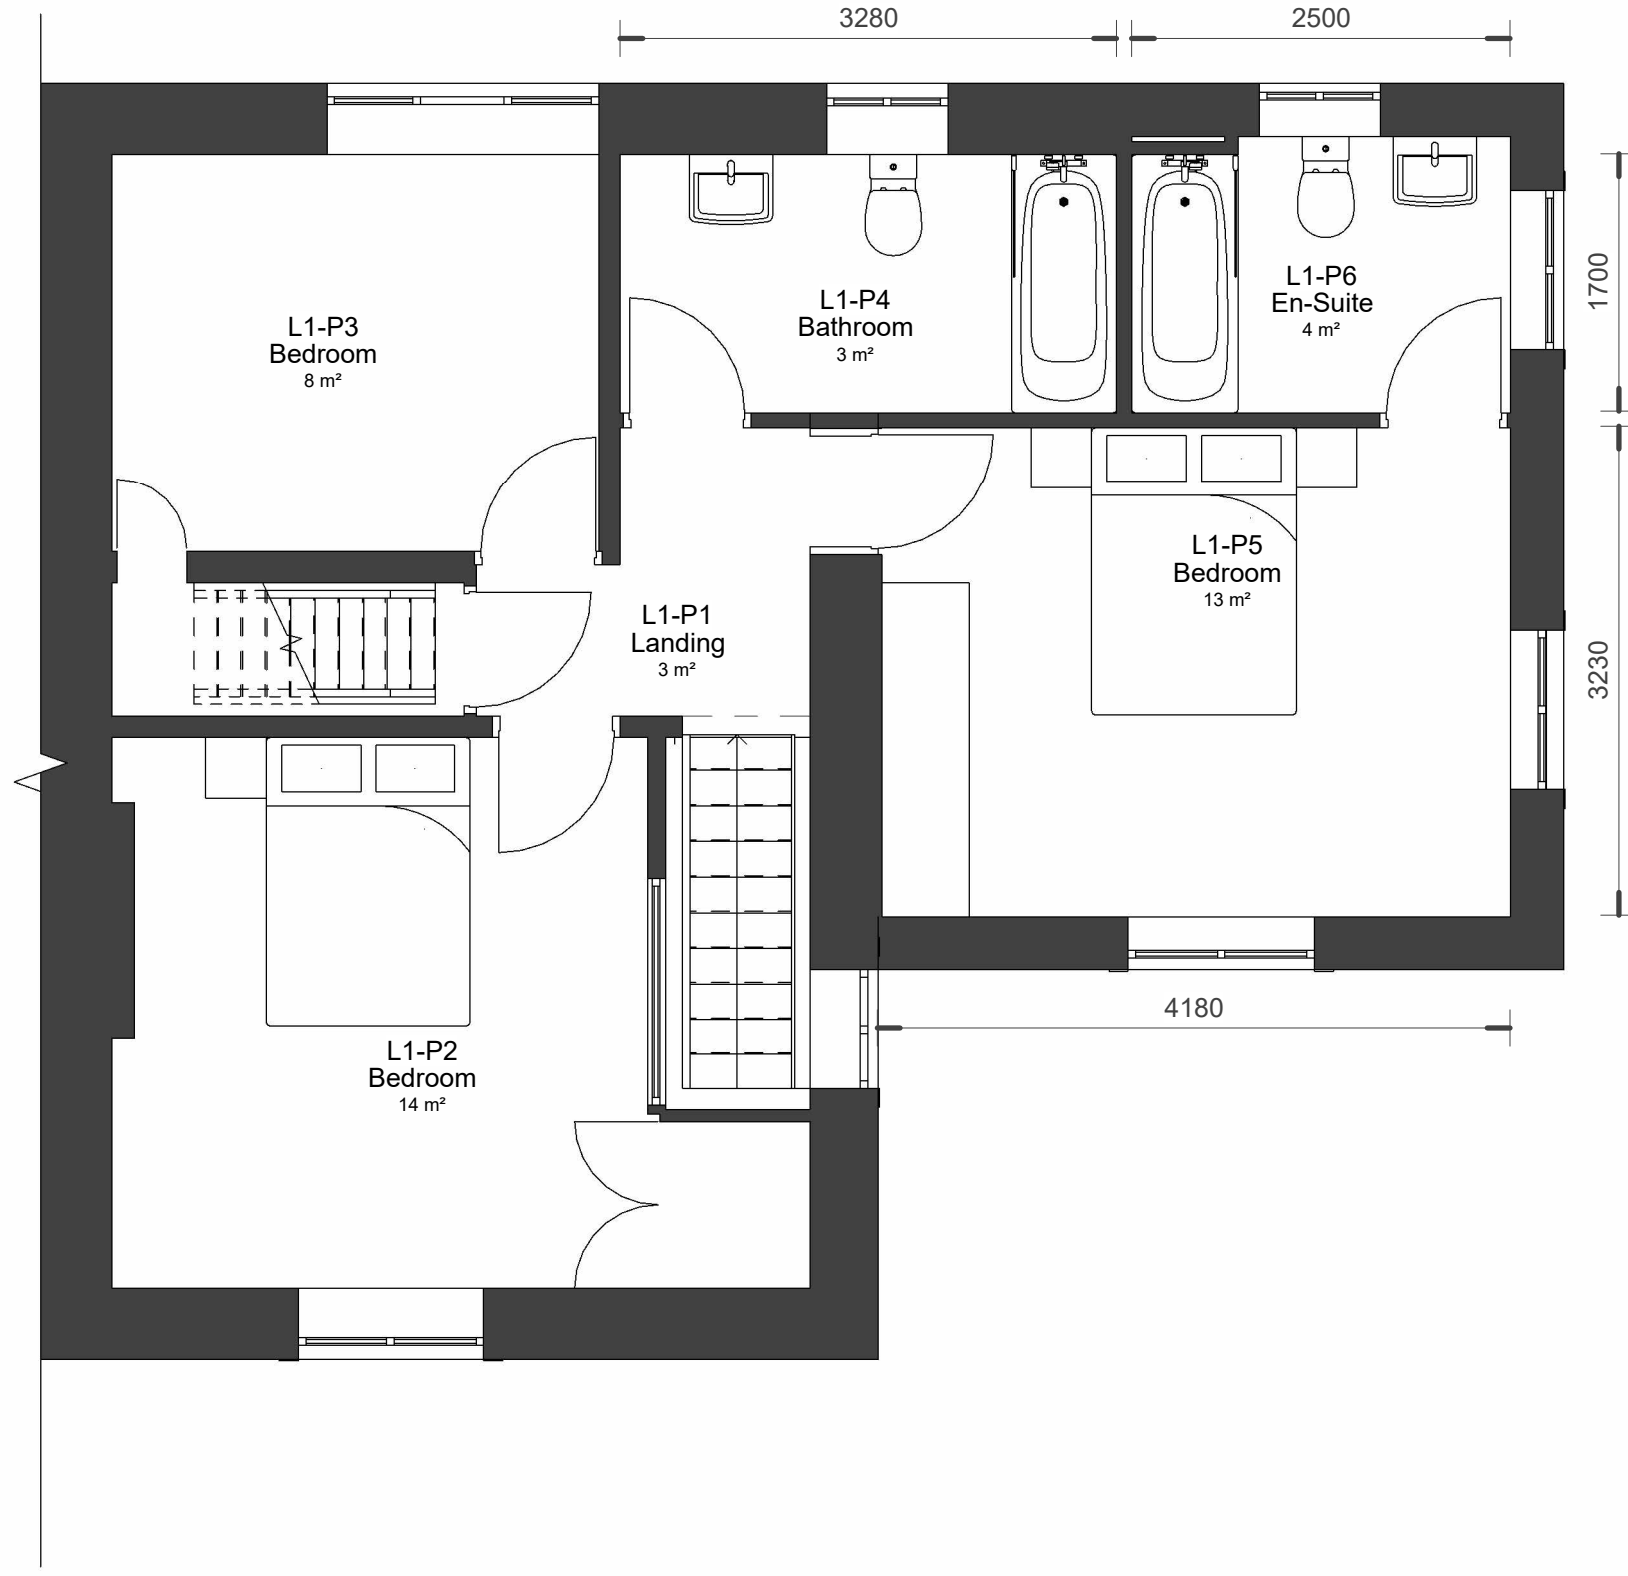

2 Level 1 - Proposed
1 : 50

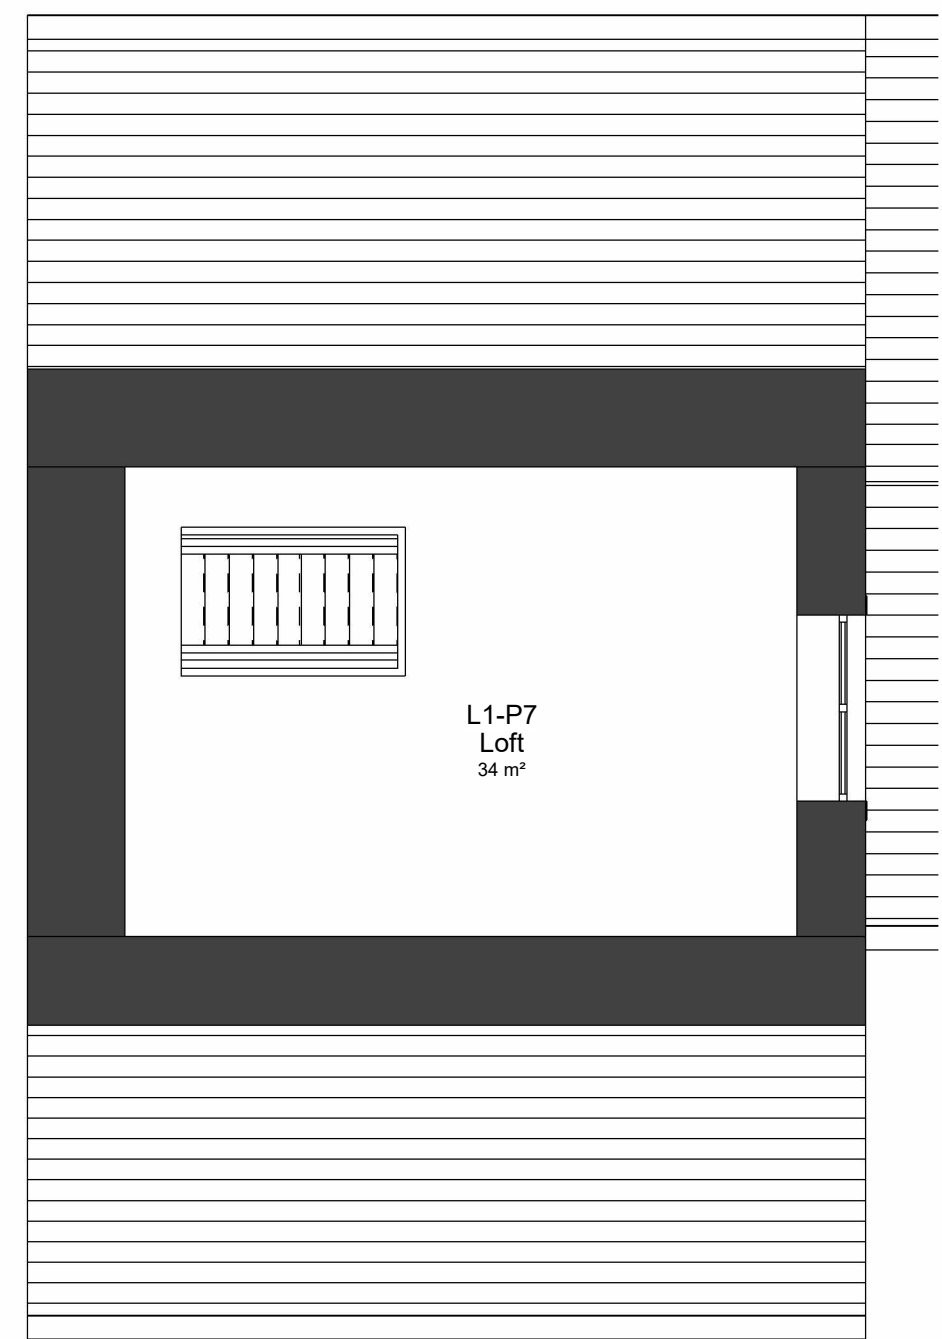

3 Level 2 - Proposed
1 : 50

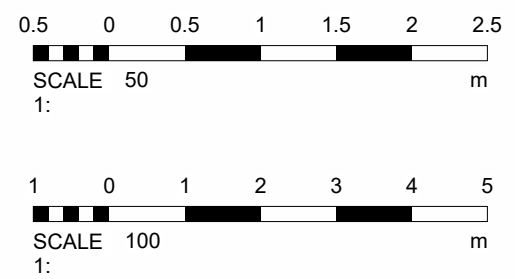

Notes:

© COPYRIGHT : ALL RIGHTS RESERVED.
This drawing and the building works depicted are the copyright of TP and may not be reproduced or amended except by written permission. no liability will be accepted for amendments made by other persons. all dimensions to be checked on site and architect notified of any discrepancies prior to commencement. do not scale.
DRAWING TO BE USED FOR THE STATUS INDICATED ONLY.

4	Planning Comments	TP	10/10/2024
3	Planning Comments	TP	24/09/2024
2	PLANNING	TP	07/07/2024
1	Client - Revised Windows	TP	26/06/2024
REV	DESCRIPTION	BY	DATE
STATUS: PLANNING			

14 Wickentree Holt
Norden
Rochdale
OL127PQ
07718789769
Thomasbpindlebury@gmail.com

CLIENT:	H.J
ARCHITECT:	

SITE:			
5 Woodbank			
TITLE:			
Proposed Plans and Elevations			
SCALE AT A1:		DATE:	CHECKED:
As indicated		27/05/2024	TP
PROJECT NO:		DRAWING NO:	REVISION:
TP011		003	4