


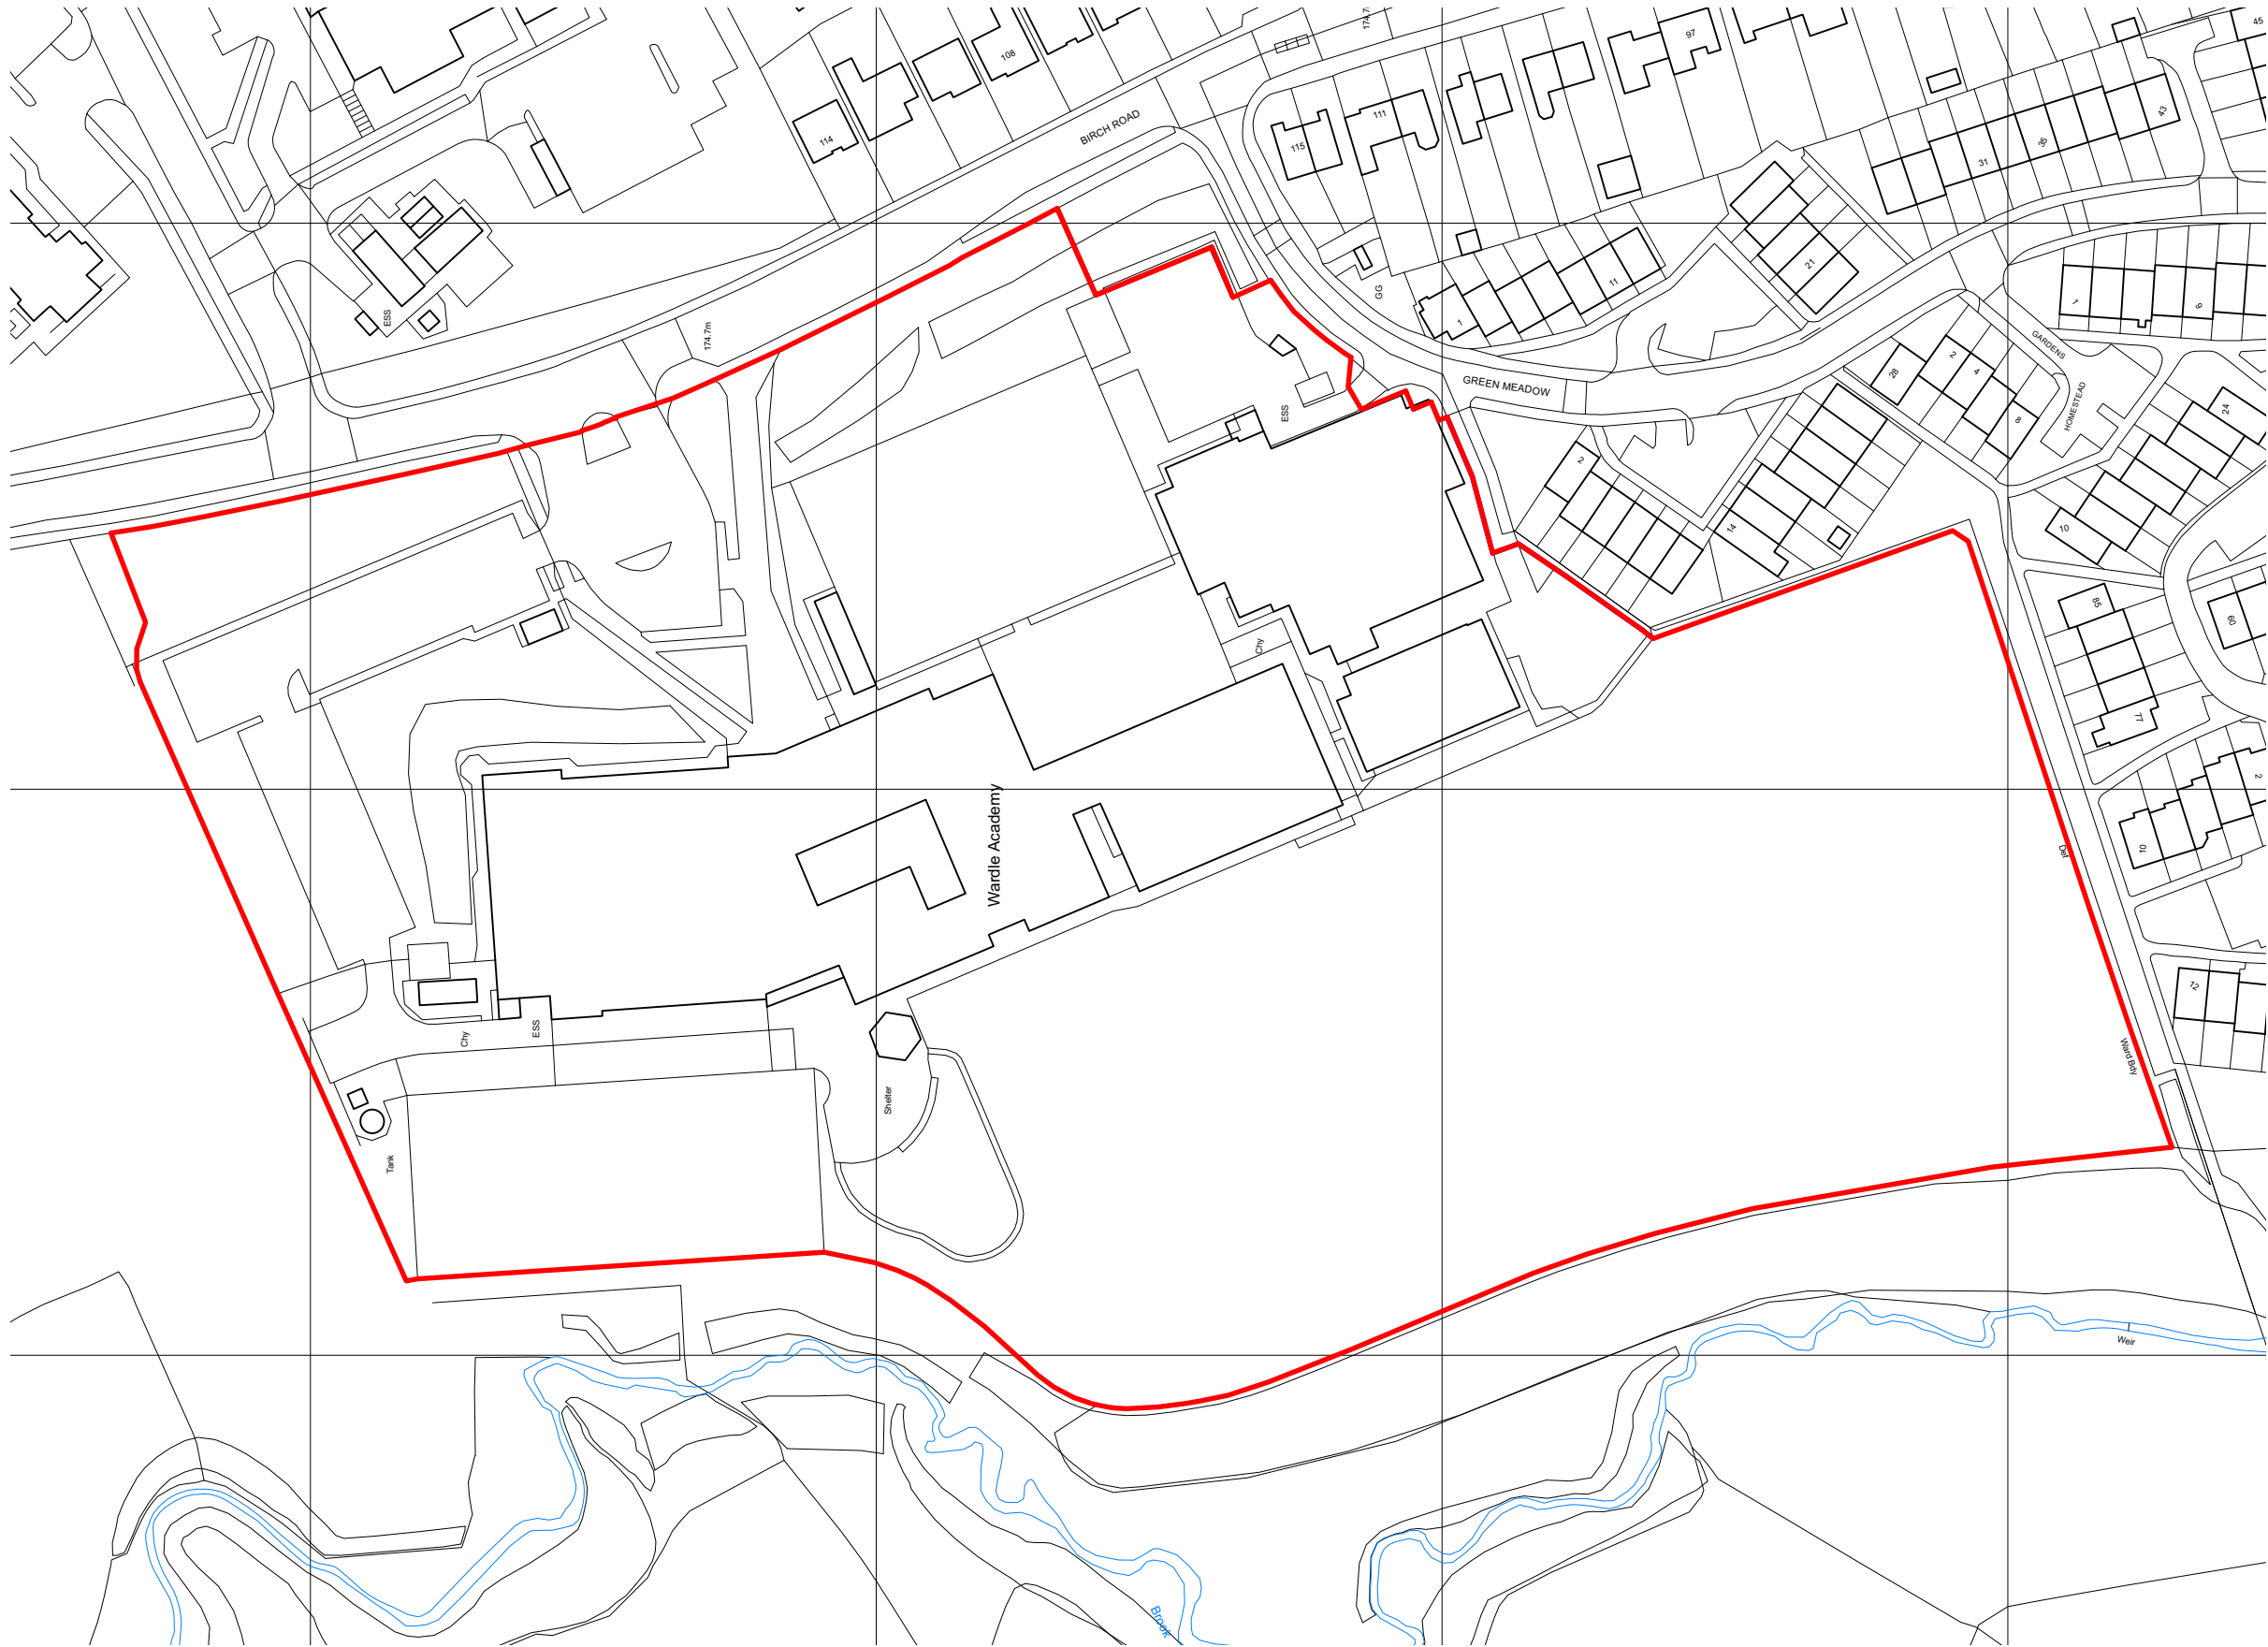

A3 1:500 @ A3 01025 M © Copyright Define Architects Ltd	NOTES: All dimensions to be checked on site. Drawing to be read with all relevant Architectural, Interiors, Structural, M&E, Drainage/Public Health, Landscape, Civils and Interiors drawings and specifications. Any discrepancies between consultant's drawings to be reported to the Architect before any work commences. The Contractor's attention is drawn to the Health & Safety matters identified in the Health & Safety plan as being potentially hazardous. These items should not be considered as a full and final list. The Work Package Contractor's normal Health & Safety obligations still apply when undertaking constructional operations both on and off site. Define Architects take no responsibility for the location of legal boundaries indicated on this drawing and advise a separate drawing be completed by a specialist surveyor in order to establish exact boundaries. DWG files provided for information only. Refer to PDF record. The copyright of this drawing is held by Define Architects Ltd. Not to be used for any purpose without consent.	— Site Boundary		DEFINEARCHITECTS.CO.UK Unit 2E Beehive Mill Jersey Street Manchester M4 6JG +44 (0)161 528 9492 mail@definearchitects.co.uk define /	REV P01 P02	DATE 12/12/2022 06/01/2023	NOTES ISSUED FOR PLANNING BOUNDARY LINE AMENDED TO INCLUDE FULL SCHOOL, AS PER RBC REQUEST	DRAWN BY EP	PROJECT Wardle Academy - Anderson Suite Extension	
								CHECKED BY GW	DRAWING TITLE Site Location Plan	
								JOB NO. 052		
								STATUS PLANNING	DRAWING NO. 052_PLN_090	REV P02