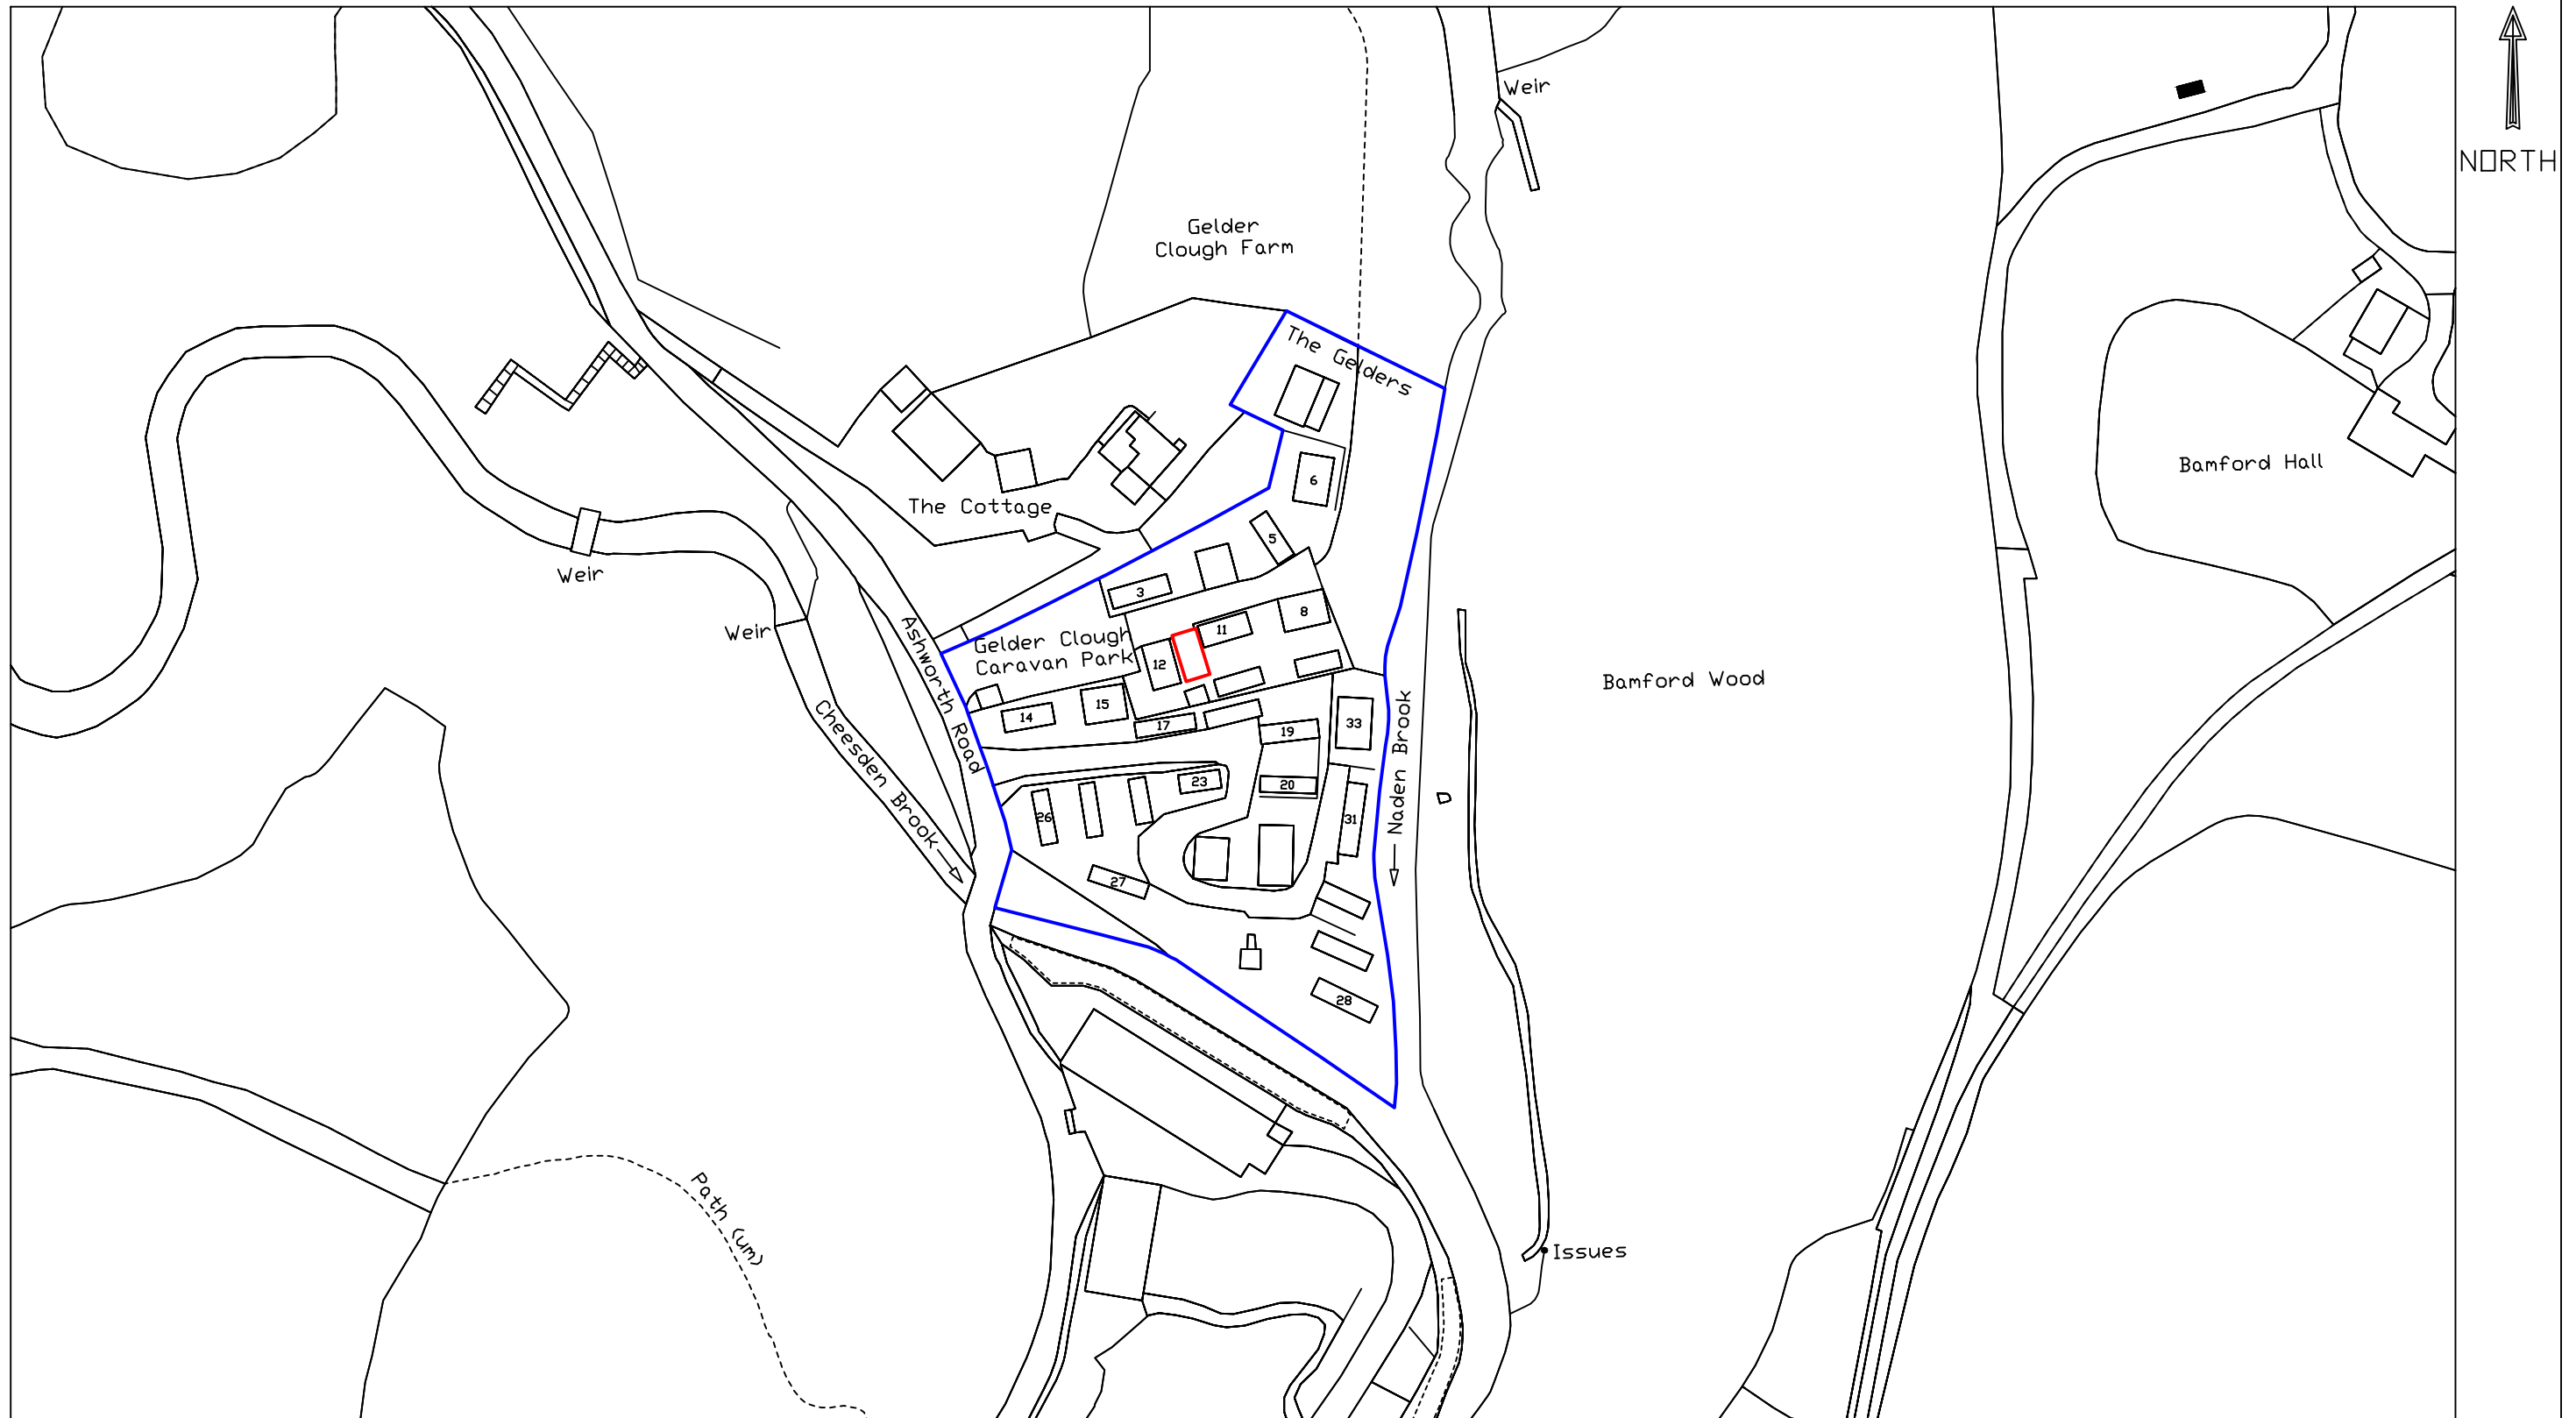


TITLE: SITE LOCATION PLAN

PROJECT: GELDER CLOUGH CARAVAN PARK,
ASHWORTH ROAD, HEYWOOD, OL10 4BD

DRAWING NO: GC140322

SHEET 1 OF 1

SCALE: 1:1250 @ A3.

DATE: 14/03/2023

DRAWN: M.A.R.M

NOTES:

0 |-----| 75M
1:1250 SCALE (PAPER SIZE A3)