



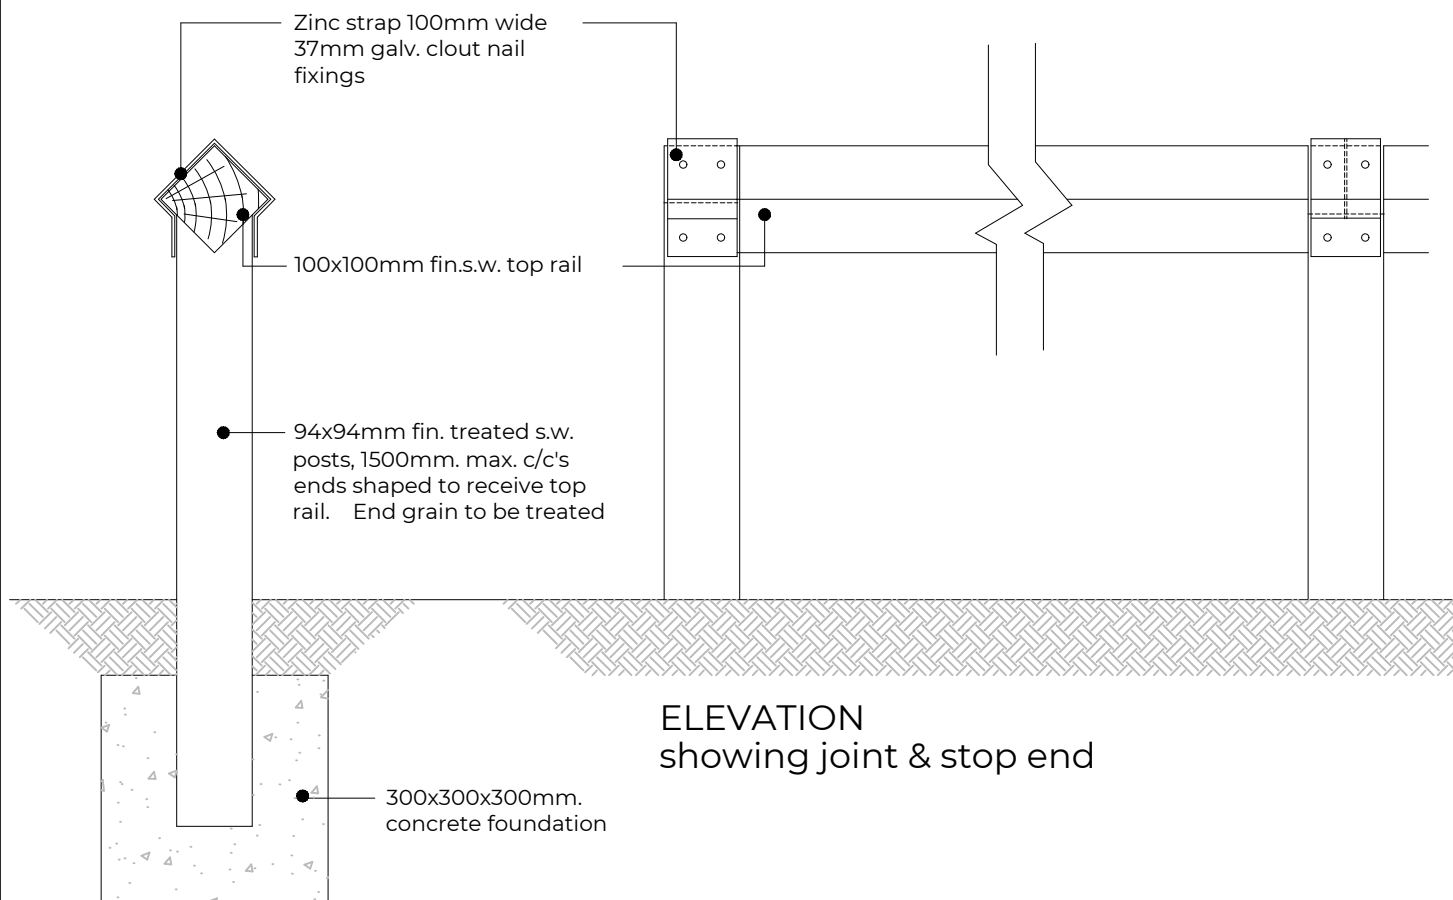


ELEVATION
showing joint & stop end

SECTION

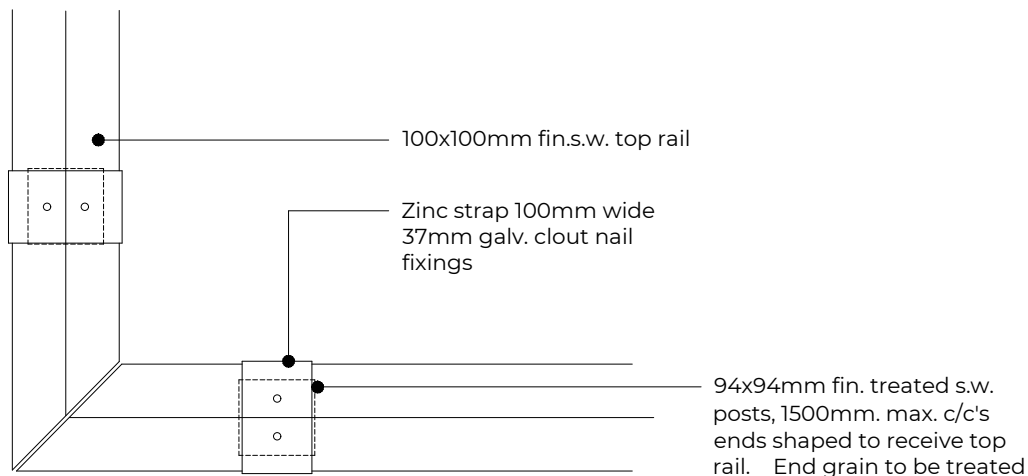

PLAN at corner

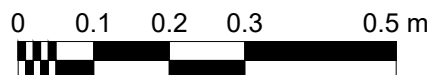

SCALE BAR 1:10

Stonebond

Stonebond Properties (Manchester) Ltd
Registered Office:
Suite 5, Egerton House
Towers Business Park
Wilmslow Rd, Didsbury, M20 2DX

site: Stonebond Standard Details
External Finishes
9100 Boundary Details

title: 600mm Post & Rail
Fence

scale: 1:10
@A3
date: Jun 23
drawn by: SMC
checked:

drawing no: **SBM-SD-9103**

sheet no: Sheet 1 of 1

revision: