



PLANNING

REV.	DESCRIPTION	INTL.	CHK.	DATE
-	-	-	-	-
-	-	-	-	-
-	-	-	-	-

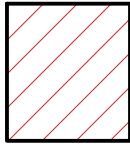


RED HATCH SHOWING
EXTENT OF REMOVALS

 


INDICATING EXTENT OF EXISTING
RENDER TO EXTERNAL WALLS
TO BE REMOVED




FRONT ELEVATION
AS EXISTING

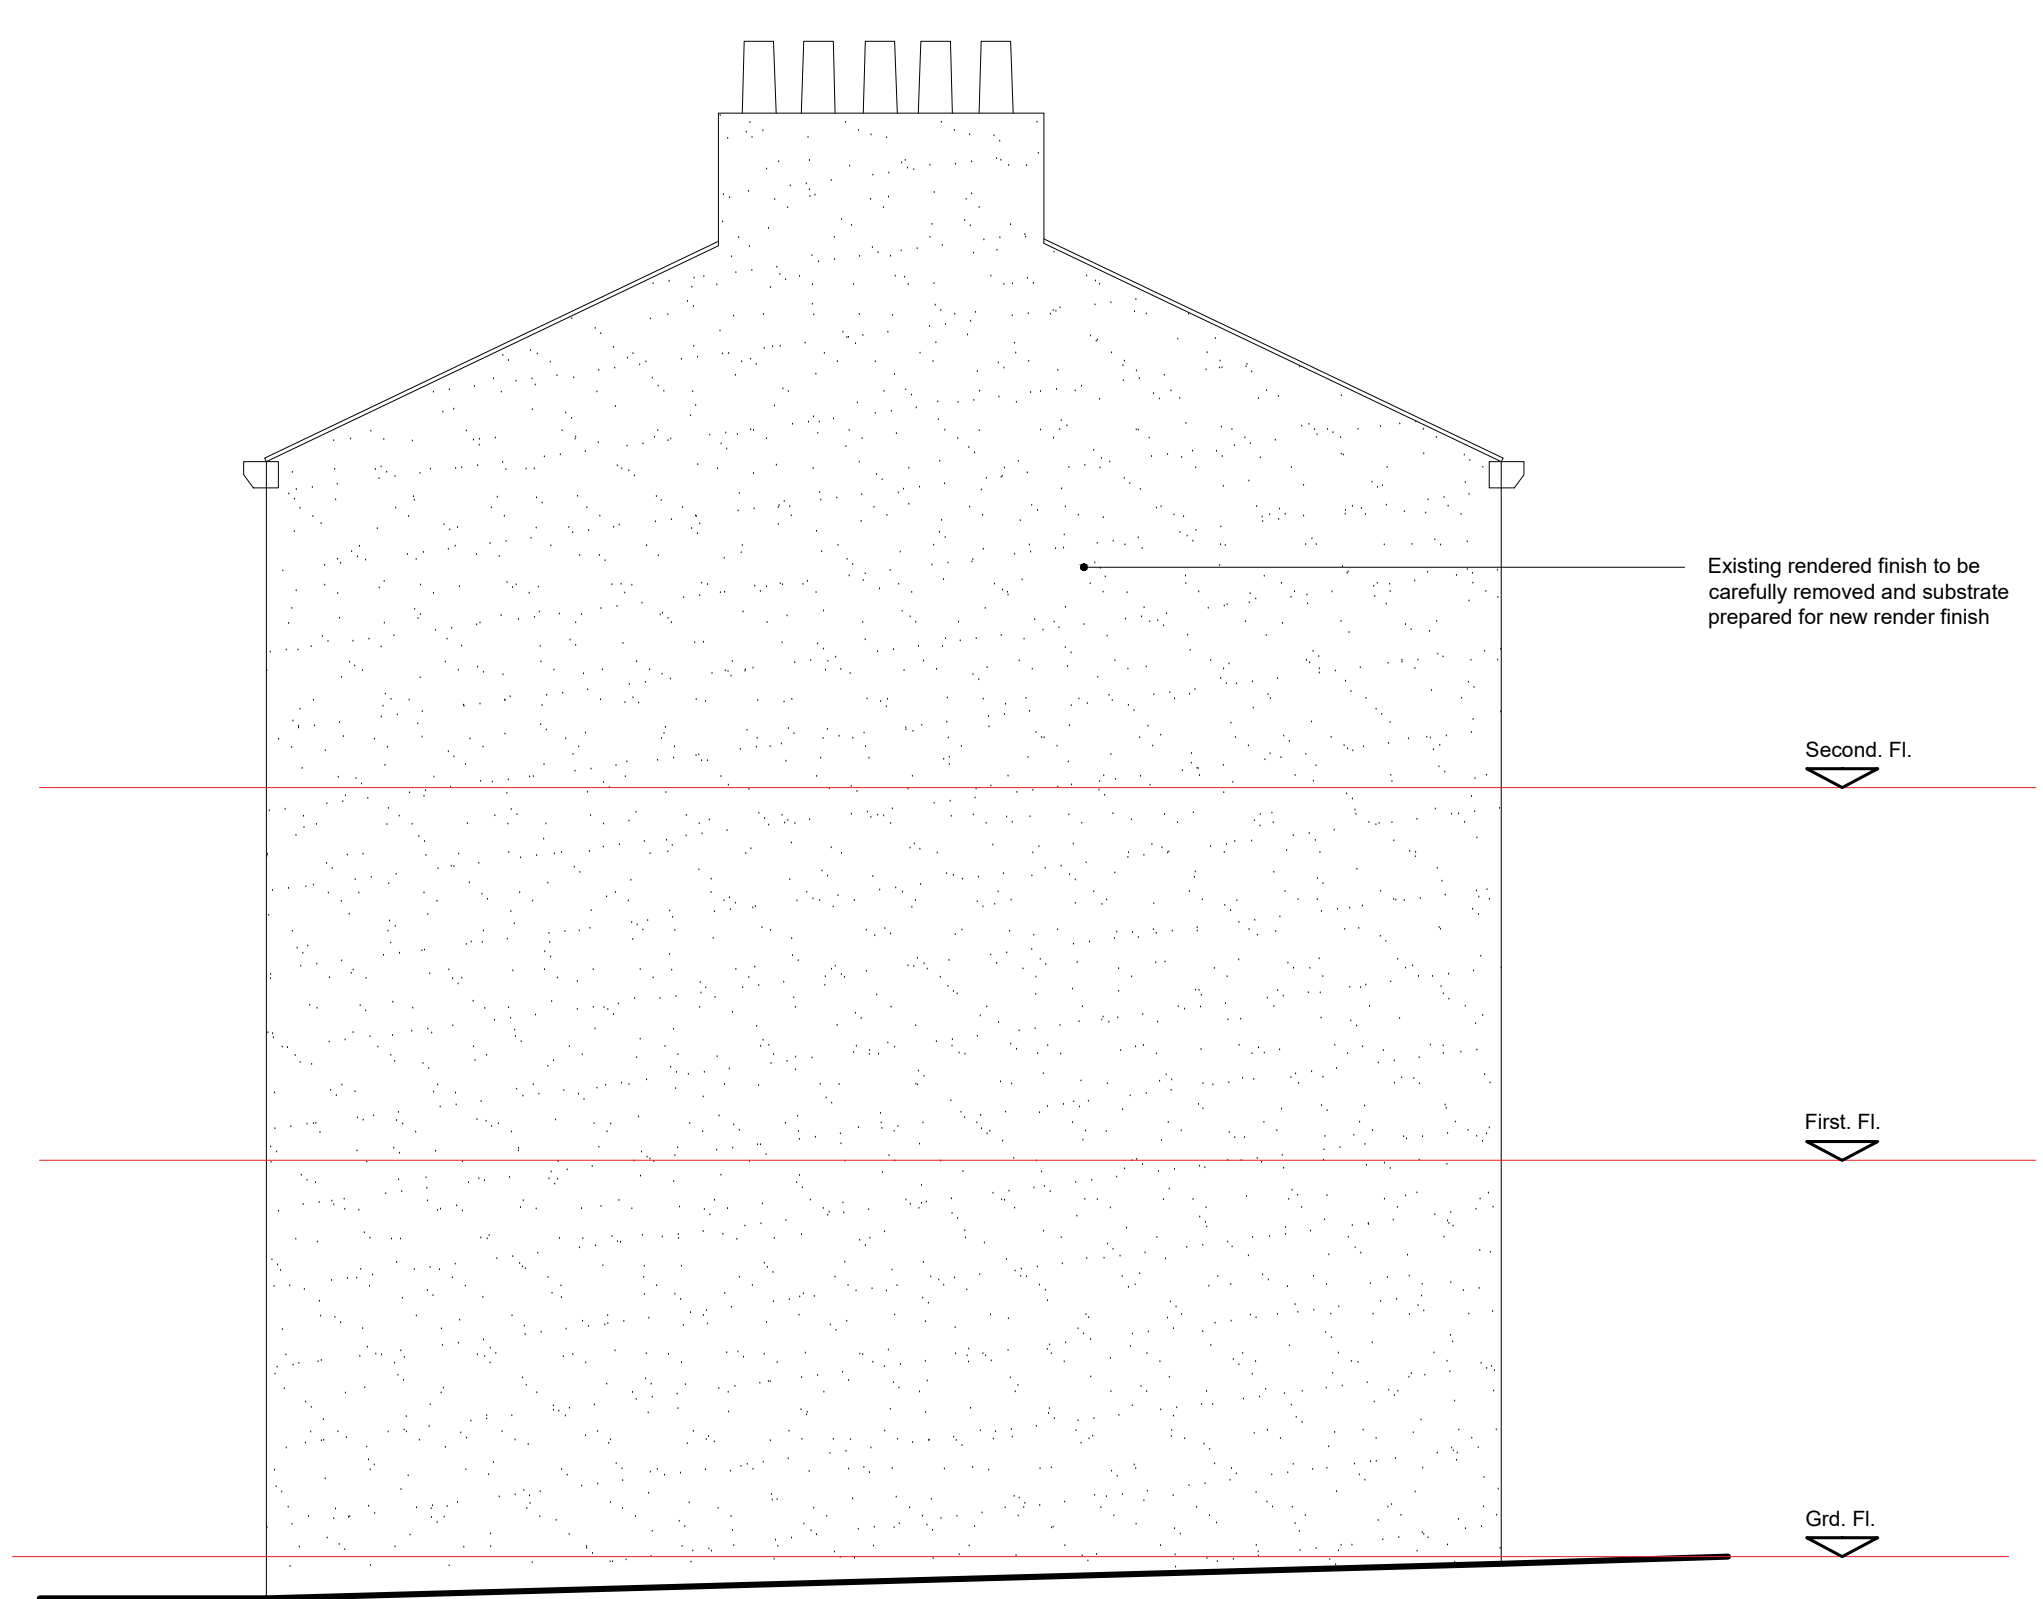

FRONT ELEVATION
AS EXISTING

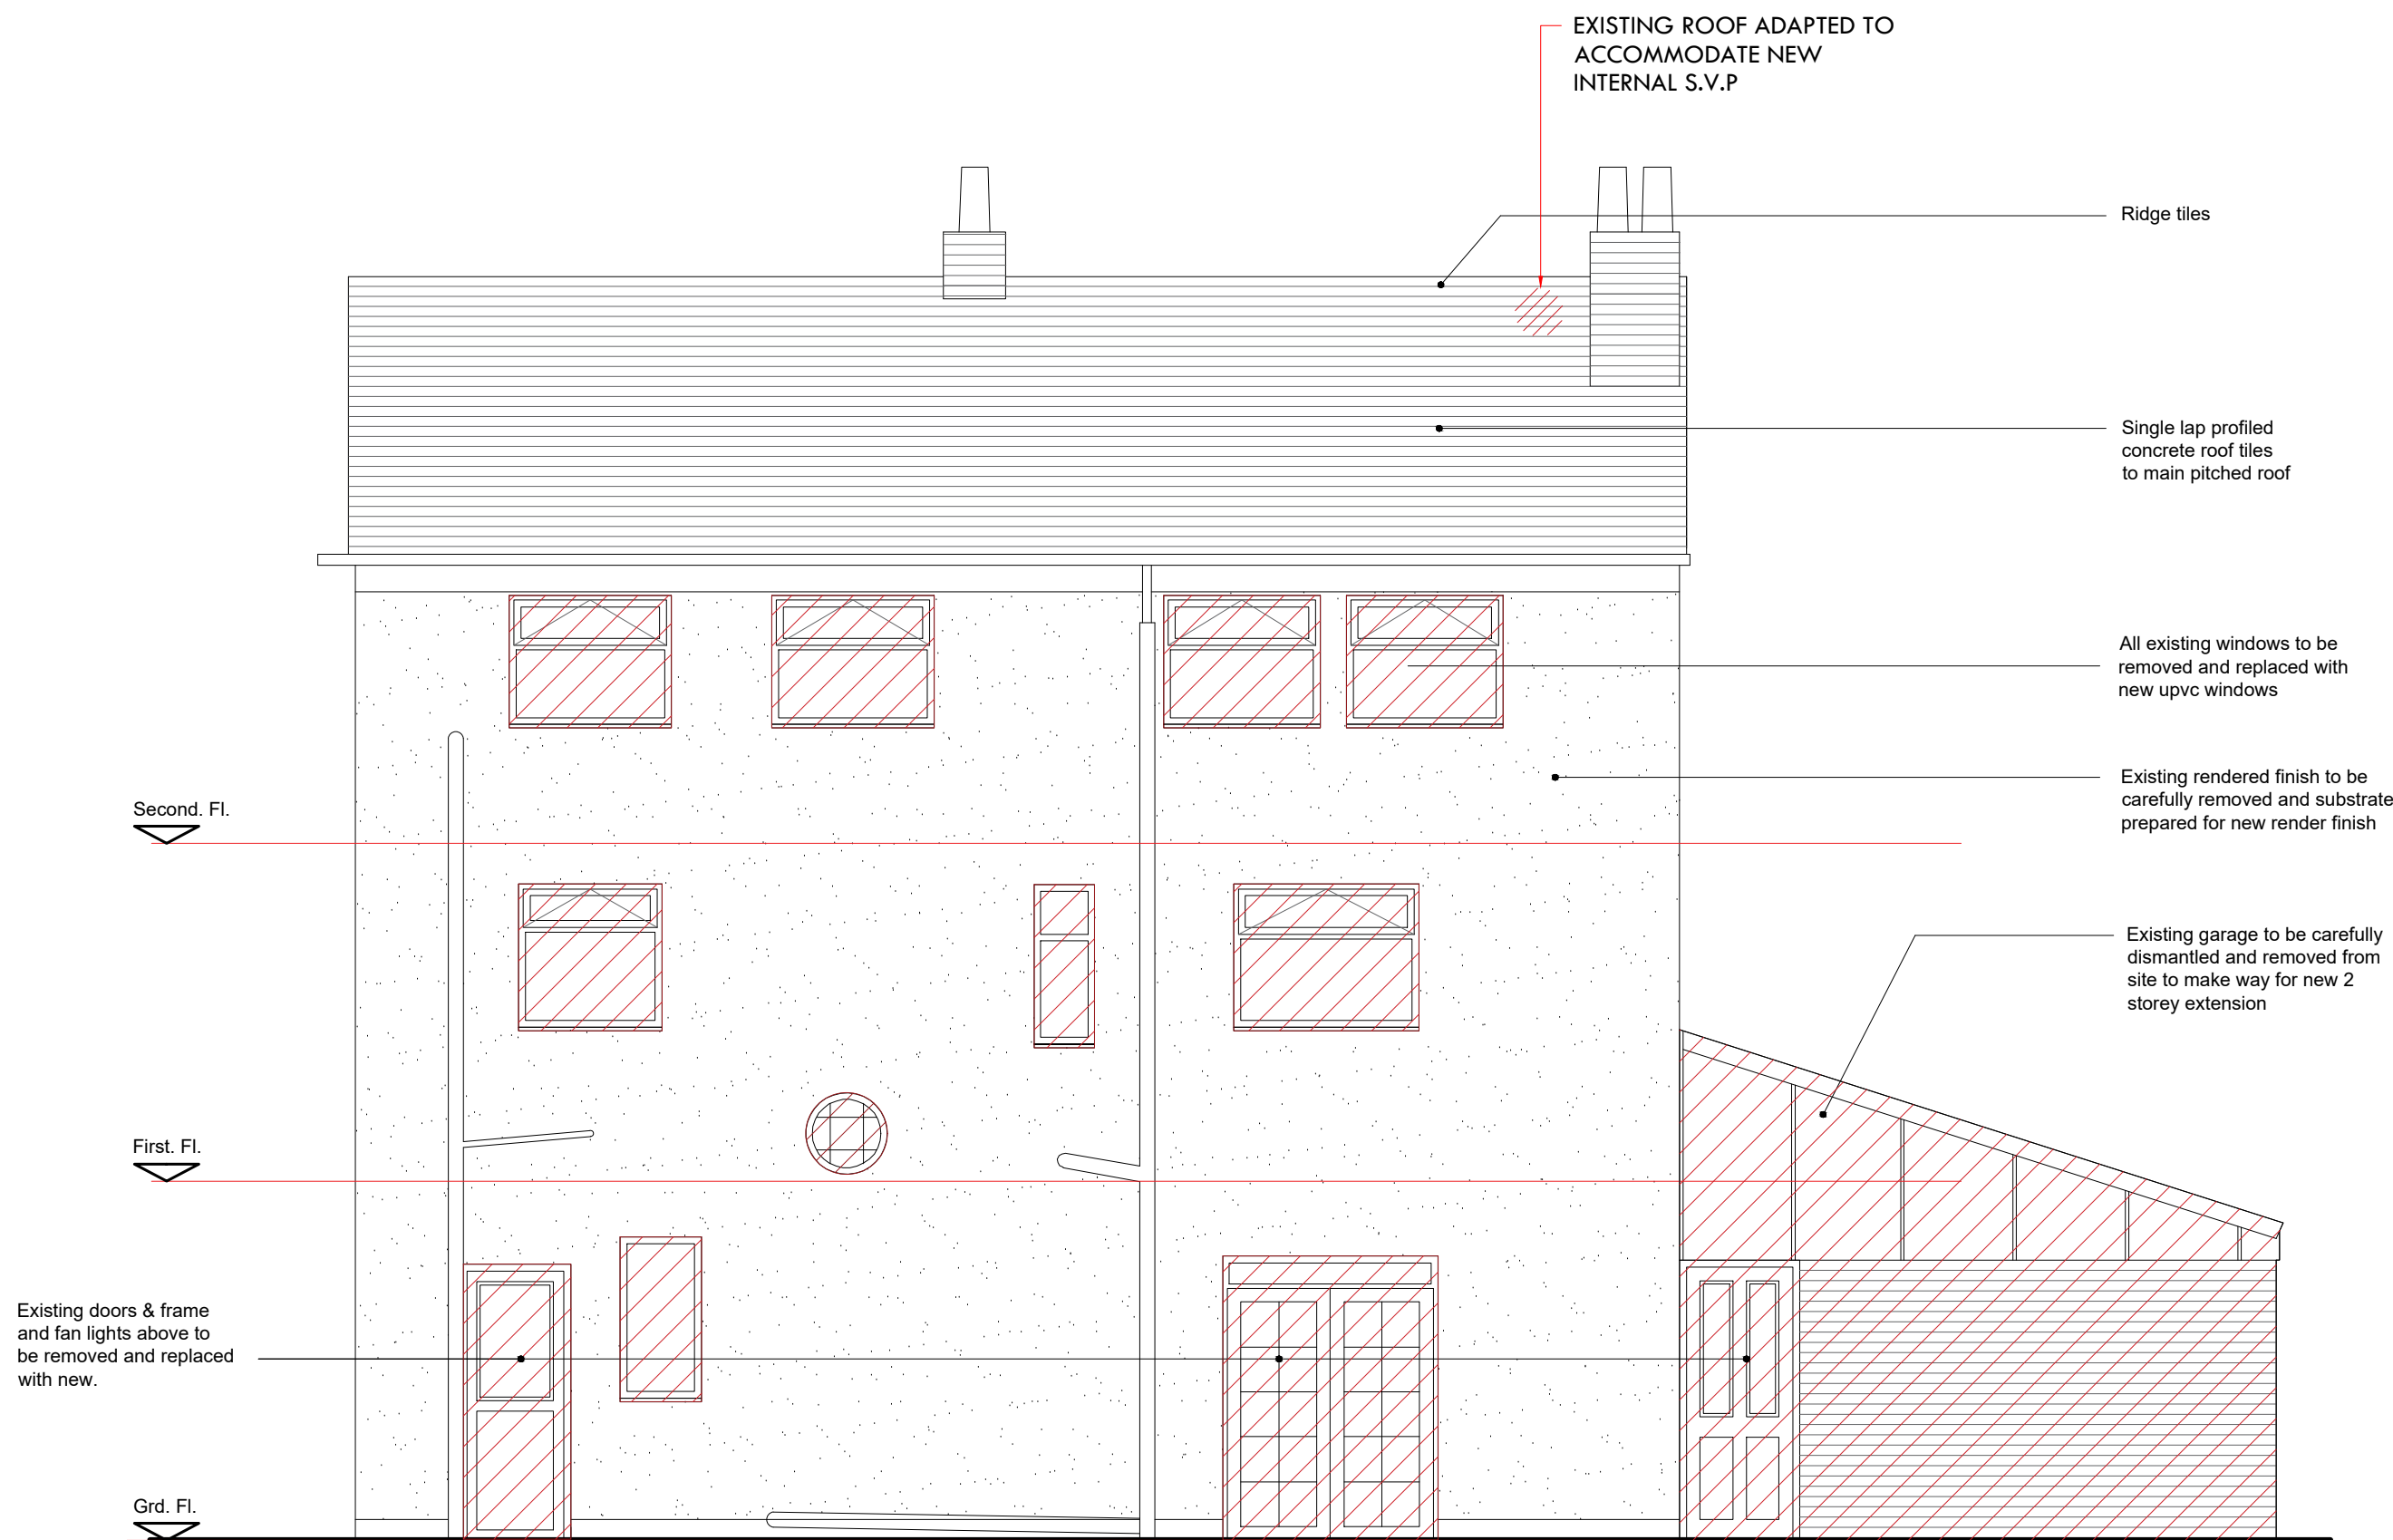

FRONT ELEVATION
AS EXISTING

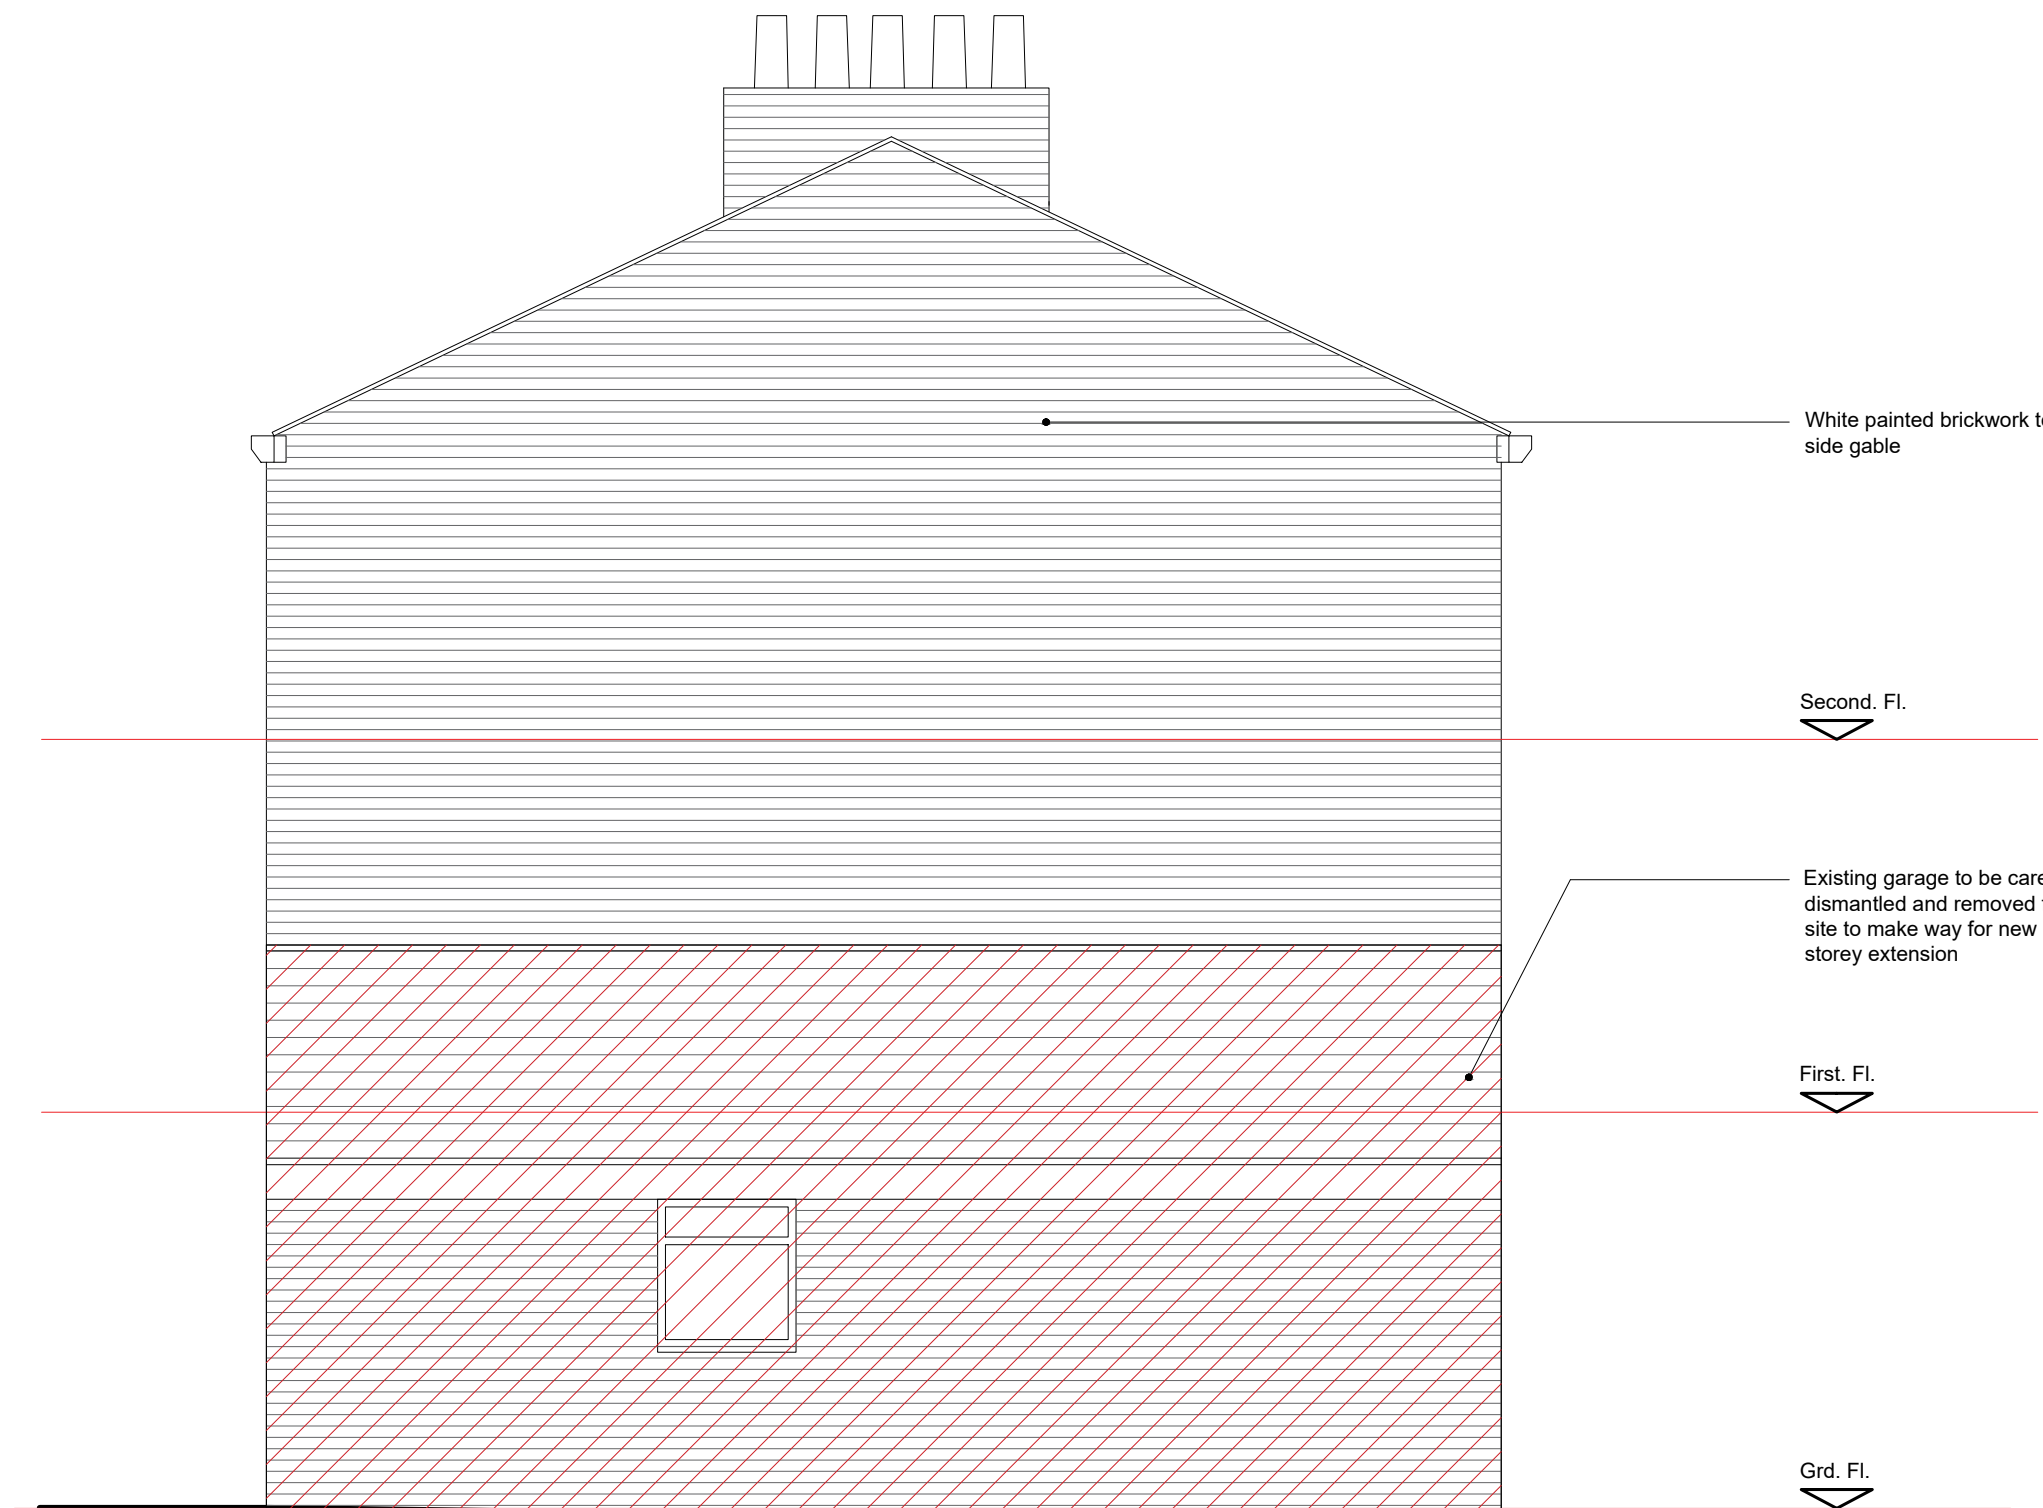

FRONT ELEVATION
AS EXISTING



1:50
0 1 2.5