


DO NOT SCALE FROM THIS DRAWING. USE GIVEN DIMENSIONS ONLY.
ALL DIMENSIONS ARE TO BE CHECKED ON SITE BY THE CONTRACTOR.
ANY DIMENSIONAL DISCREPANCIES TO BE REPORTED BACK TO HEALEY
CONSULTING PRIOR TO PROCEEDING WITH CONSTRUCTION

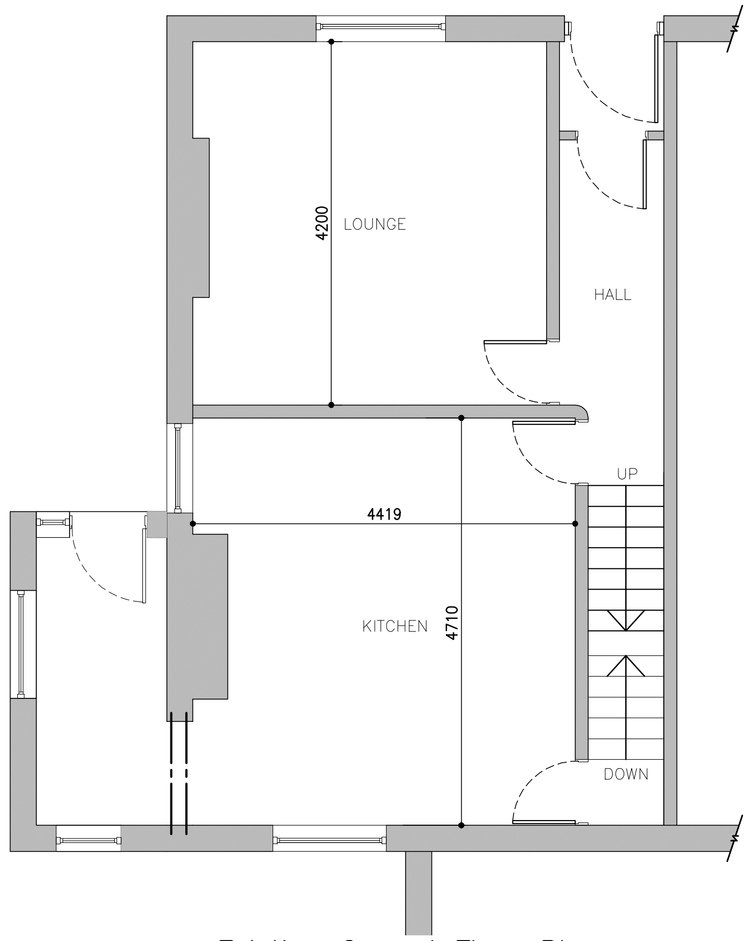


Existing Ground Floor Plan
SCALE 1:50 @ A1

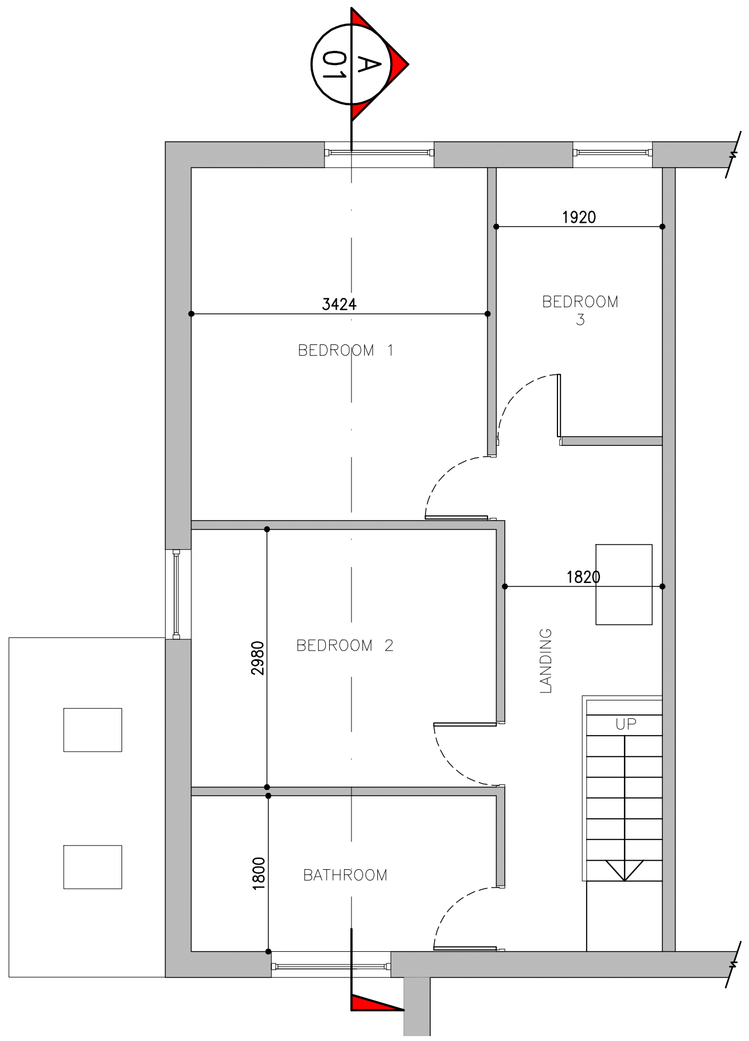


Existing First Floor Plan
SCALE 1:50 @ A1

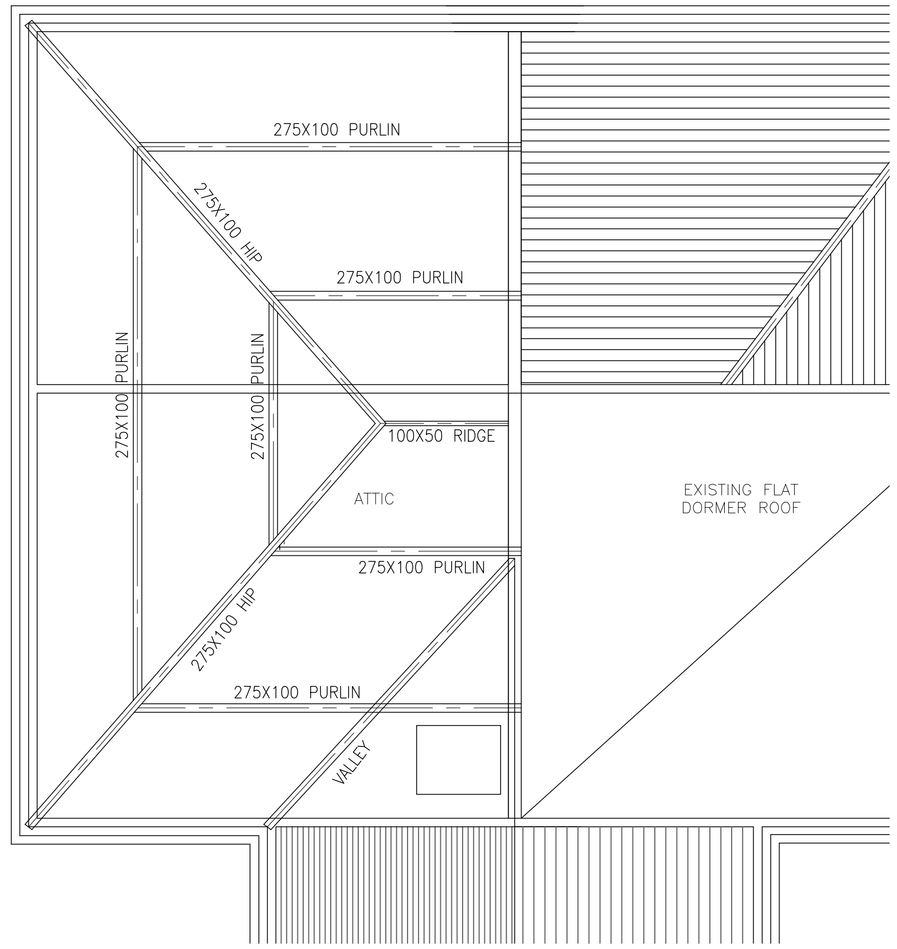


Existing Roof Plan
SCALE 1:50 @ A1

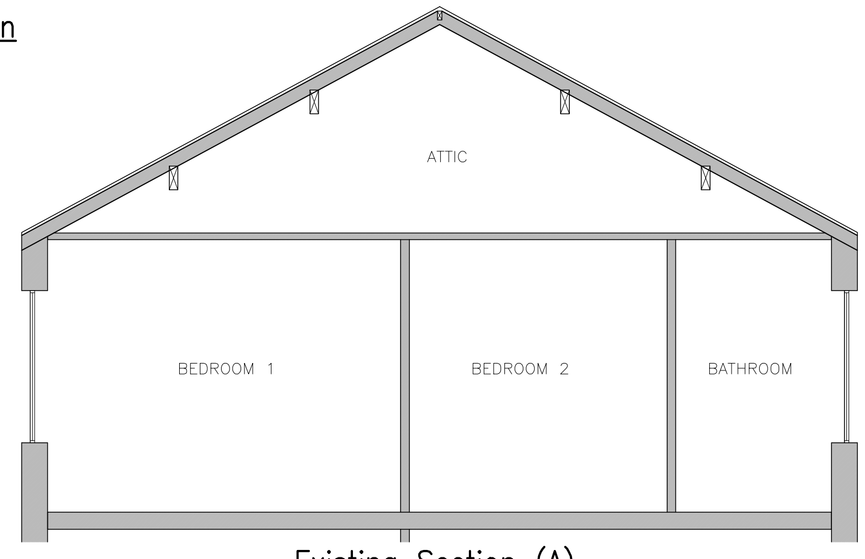

Existing Section (A)
SCALE 1:50 @ A1

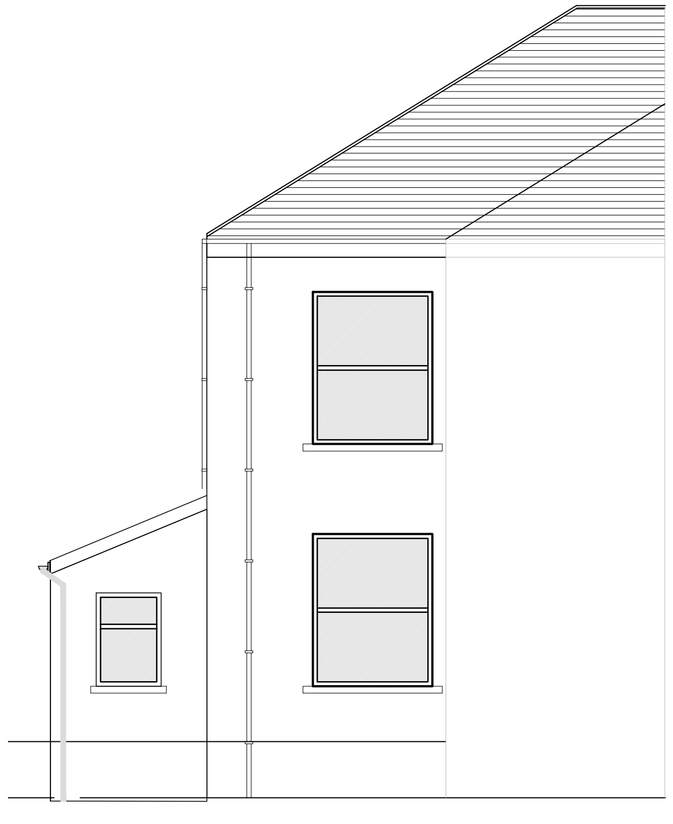

Existing Rear Elevation
SCALE 1:50 @ A1

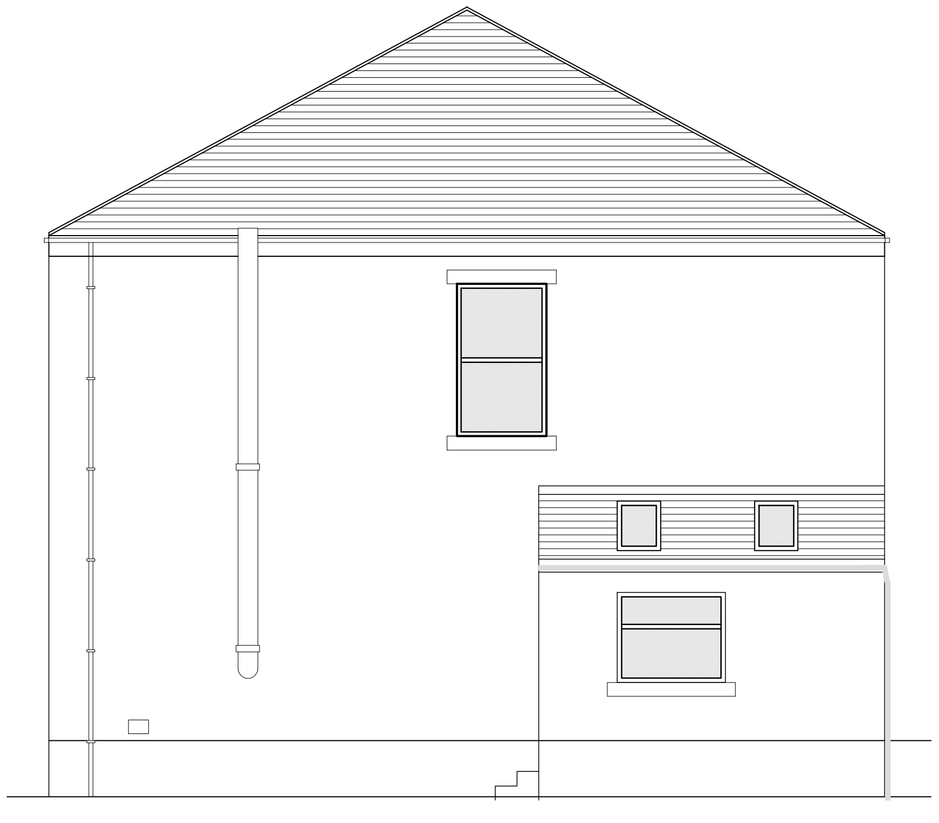

Existing Side Elevation
SCALE 1:50 @ A1



Existing Front Elevation
SCALE 1:50 @ A1

REV	DATE	BY	DETAILS OF REVISION
A	28/11/2018	KC	EXTENSION SHOWN AS EXISTING

ARCHITECT / CLIENT
Mr. D BROOKES

PROJECT
230 BROAD LANE
ROCHDALE
OL16 4PR

TITLE
EXISTING G.A PLANS AND ELEVATIONS

DRAWN BY: J.H
DATE: 03.08.16
SCALE: SHOWN@A1
DRAWING NO.: HC-16274-(60)-01
REVISION: A

HEALEY CONSULTING
Brunel House
63 Dale Street
Milnrow
Rochdale
OL16 3NJ
Tel: 01706 343961
Fax: 01706 343981
email: office@healeyconsulting.co.uk
copyright: Healey Consulting

HEALEY consulting
structural engineering consultants

A1 size drawing sheet (807mm x 584mm) scale is approx. double at A3 size