
PROVISIONAL COPY

Drawings to be read inconjunction with
TMJ Structural Engineers design
Report details to take president over drawings

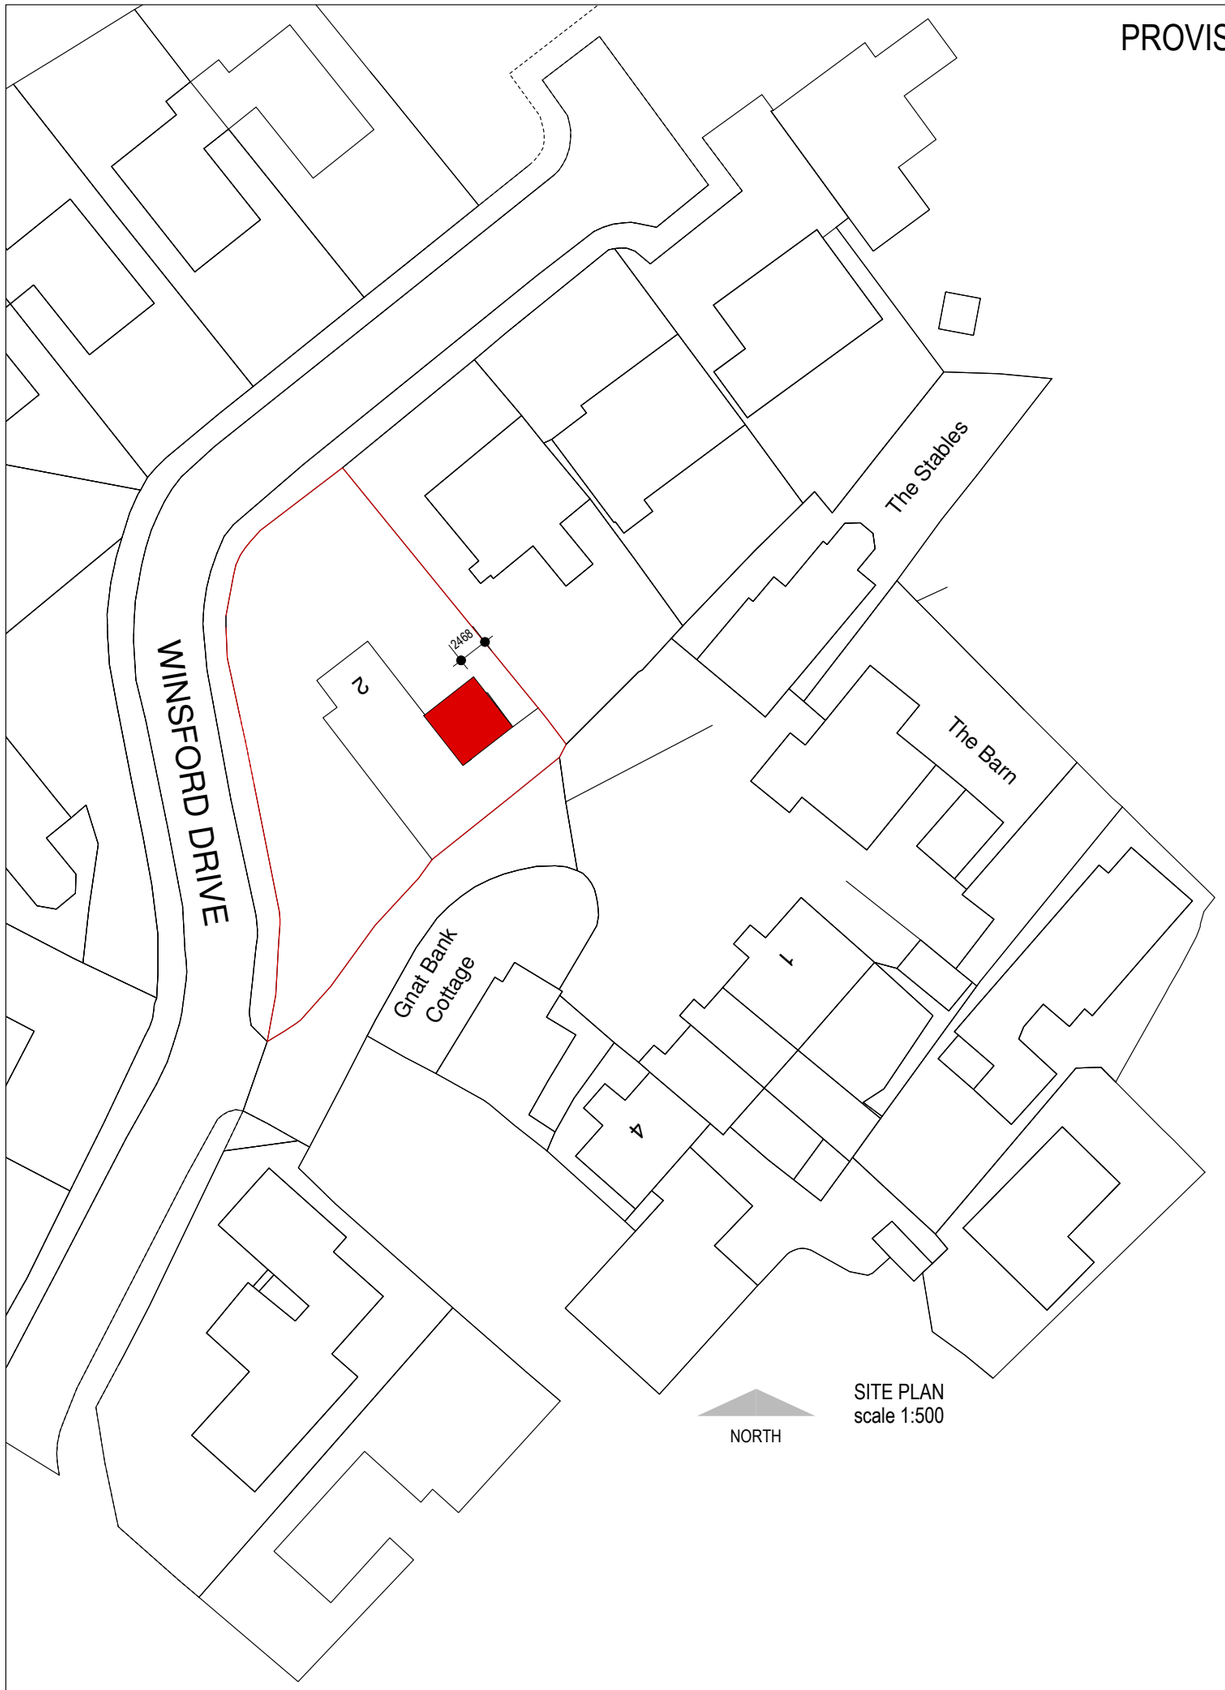

SITE PLAN
scale 1:500

NORTH



BLOCK PLAN
scale 1:1250

NORTH

SUBJECT TO
PLANNING APPROVAL
&
BUILDING REGULATION APPROVAL

Commencement on site before full
Building Regulation approval at own risk

Revisions		

project
Proposed taking down existing conservatory and construction of single story rear extension.
at
2 Winsford, Bamford, Rochdale.OL11 4BQ
client
Mr & Mrs J. Tidswell

drawing BLOCK & SITE PLAN	date Feb 2019
	sheet 3
	scale as indicated @ A3
status Planning Submission	rev.