


SITE PLAN
scale 1:500

NORTH

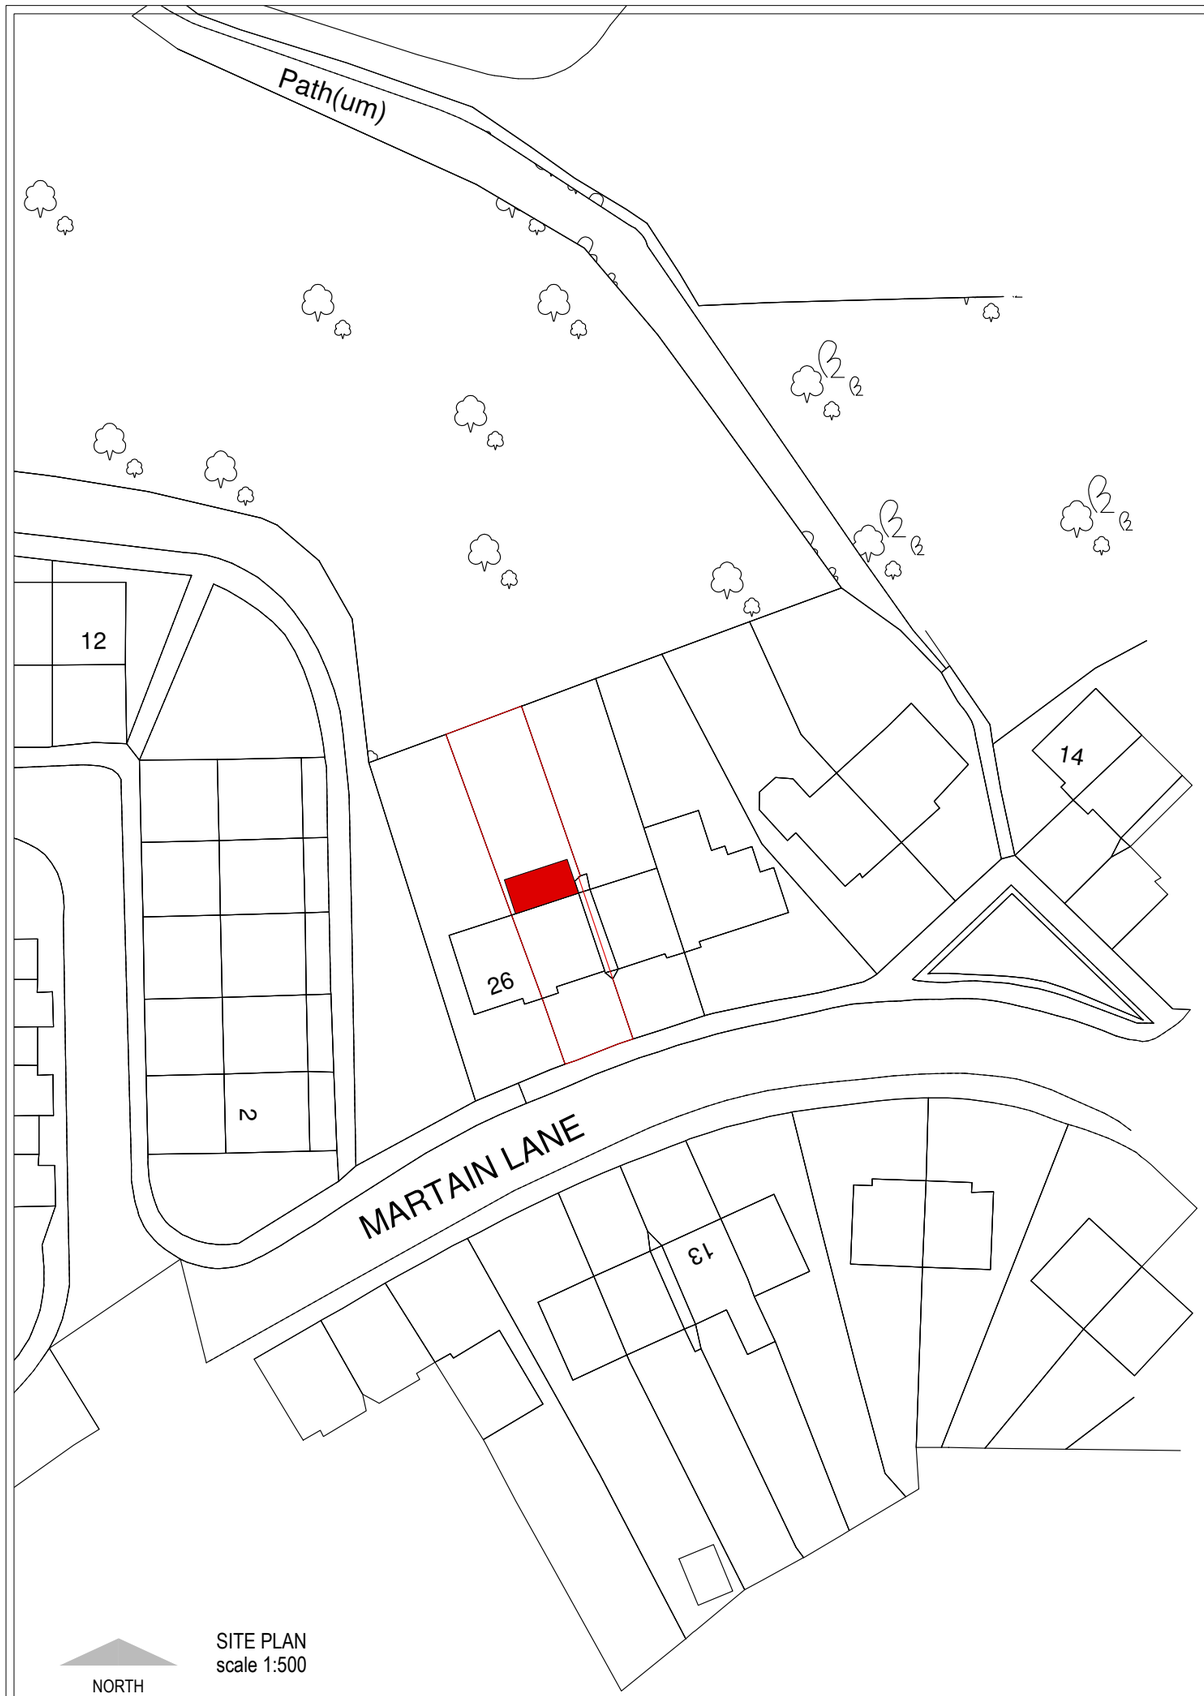

BLOCK PLAN
scale 1:1250

NORTH

REAR EXTENSION UNDER 4M FROM REAR WALL
PLANNING EXCEMPT &
SUBJECT TO BUILDING REGULATIONS
Use only stamped drawings

Commencement on site before Planning & full Building Regulation approval at own risk

revisions		

project
Proposed Rear Single Storey Rear Extension

at
24 Martin Lane,Rochdale, OL12 7NU.

client
Priscilla Mushonga

drawing	date Aug.19
BLOCK & SITE PLAN	drawing 3
	scale as indicated @ A3
status: Planning & Building Regs Submission	rev.