
Drawings for construction guidance only. Contractor to follow drawings as close as possible. Architect to be contacted for further construction details if required.


All dimensions should be checked on site
Do not scale off this drawing
Any drawing errors should be brought to the attention of the architect
COPYRIGHT © ATXBuildingDesign
Drawings remain property of ATXBuildingDesign until contract and payment is completed.

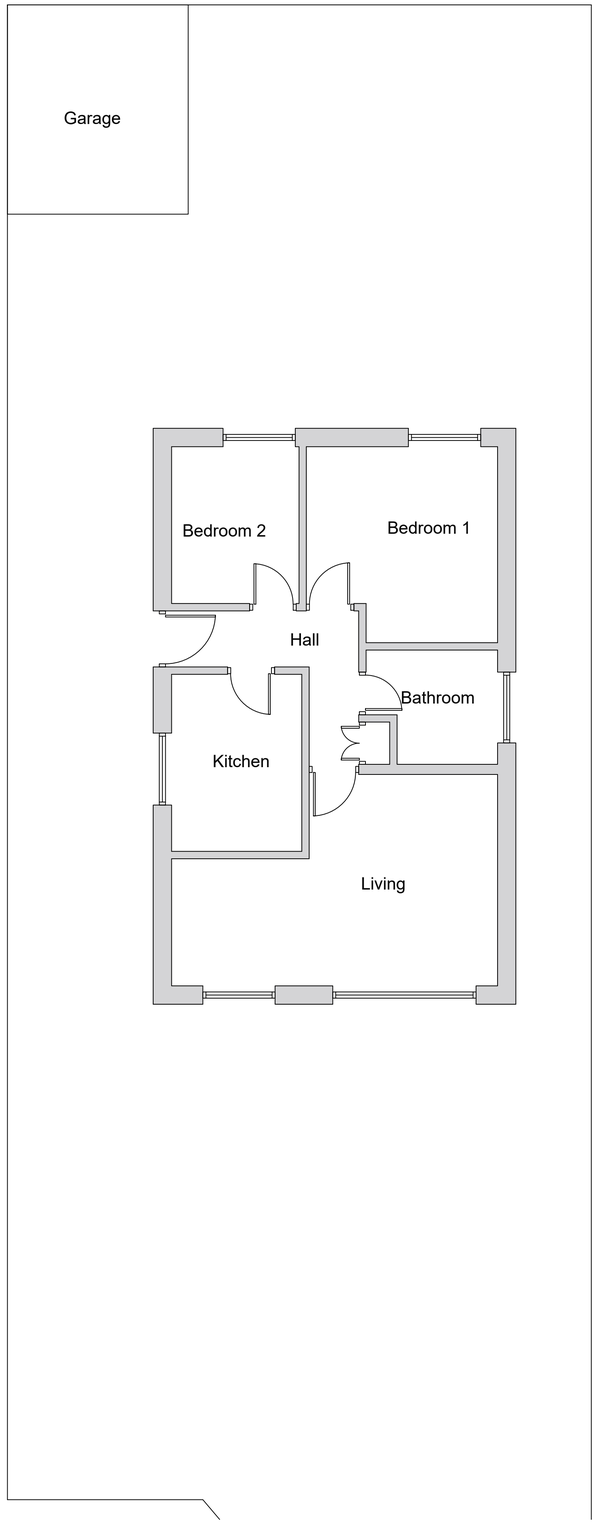


Existing Floor Plan
1:50 Scale @ A1




Existing Front / East Elevation
1:50 Scale @ A1

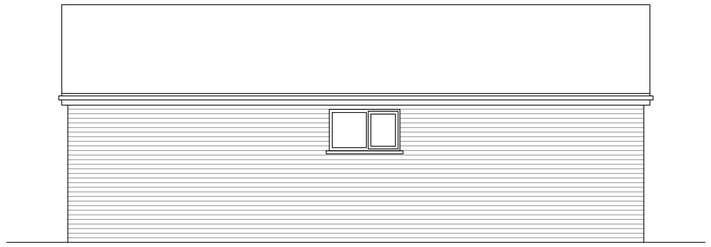

Existing Side / North Elevation
1:50 Scale @ A1

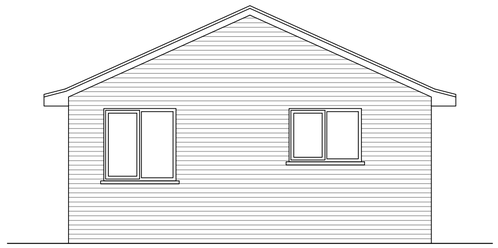

Existing Rear / West Elevation
1:50 Scale @ A1

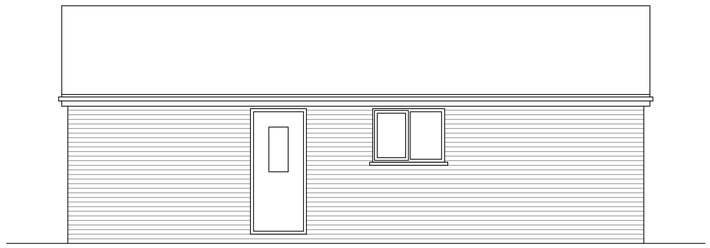

Existing Side / South Elevation
1:50 Scale @ A1

ATX
Building Design
Architecture & Interior Design

PROJECT :

Front Porch Addition
15 Harebell Close, OL12 6XW
Mrs L Moore

DRAWING TITLE :

Existing Plans and Elevation

SCALE :	DRAWN BY :	DATE :
1:50 @ A1	JL	10.2020

DWG N° :	REVISION :	CHECKED :
001	-	----

Mobile: 0755791914
Email: info@atxbuildingdesign.co.uk