



Placement of door & wall signs

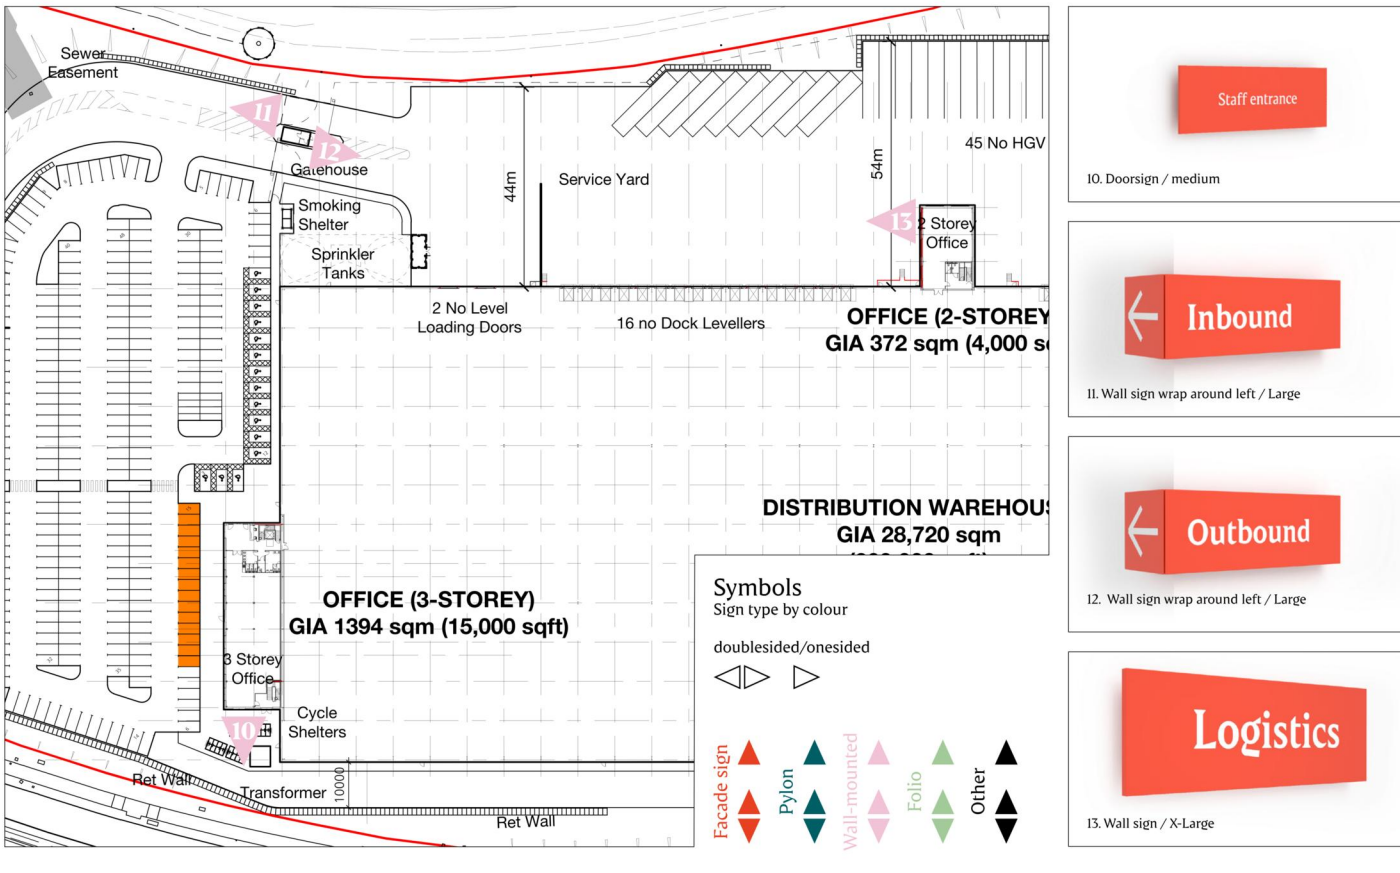

Key Plan showing Wall Mounted signage



Wall signs Wrap around Large · materials & functions

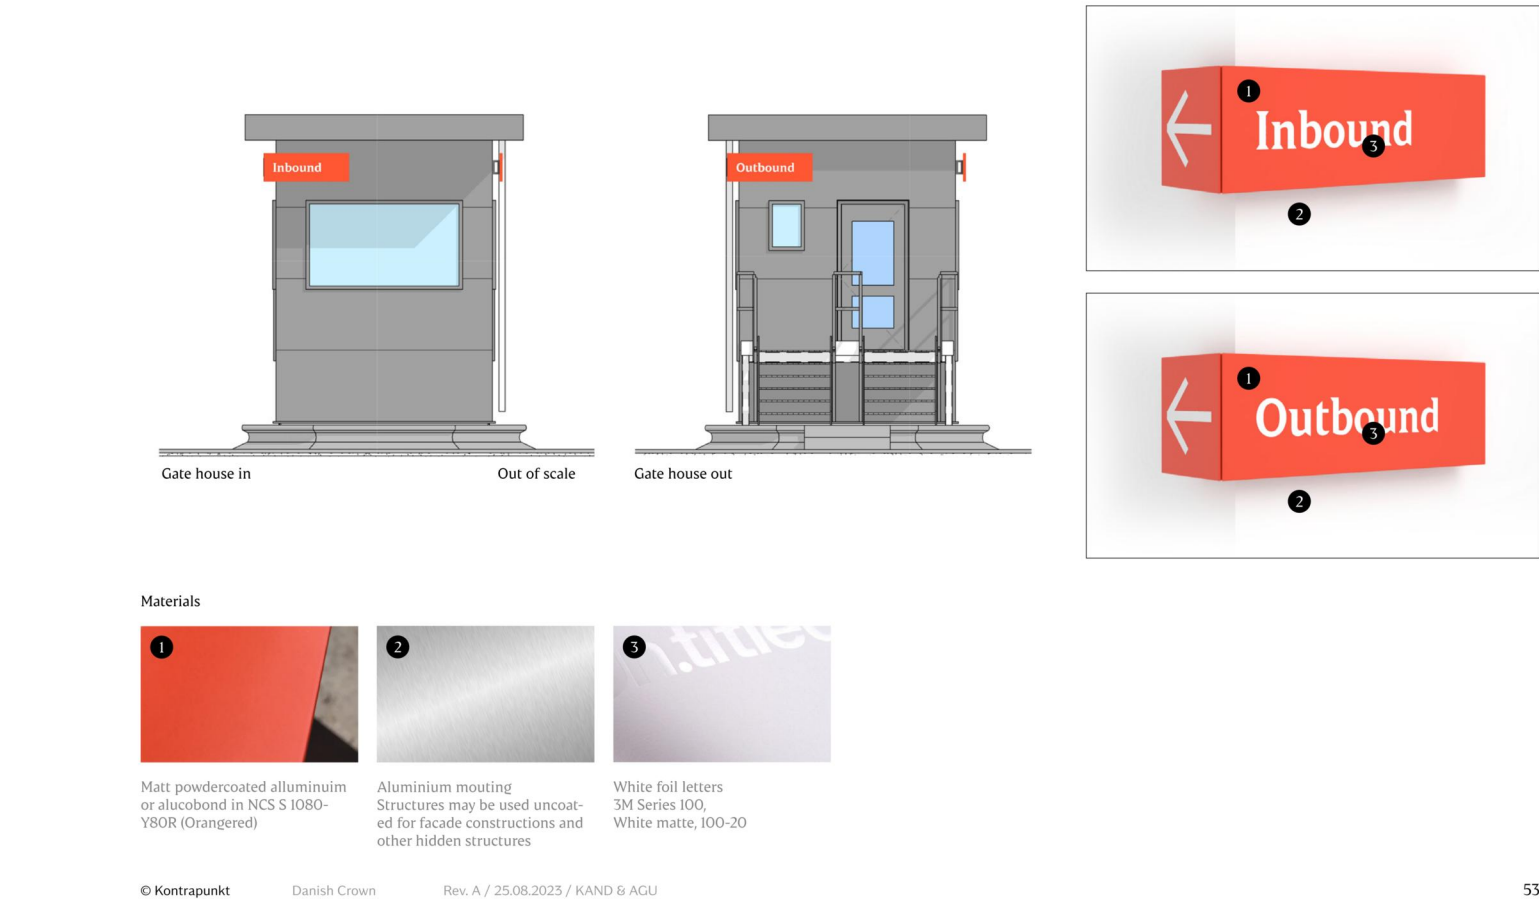


11 & 12. Gate House Inbound / Outbound

The proposed wall mounted signs comprise powder coated metal panels.

Colour Red. Matt powdercoated aluminium or alucobond in NCS S 1080 -Y80R (Orangered)



The sign is to be mounted on a frame fastened back to the facade subject to specialist sub contractor detailed design.

Wall sign X-Large · materials & functions

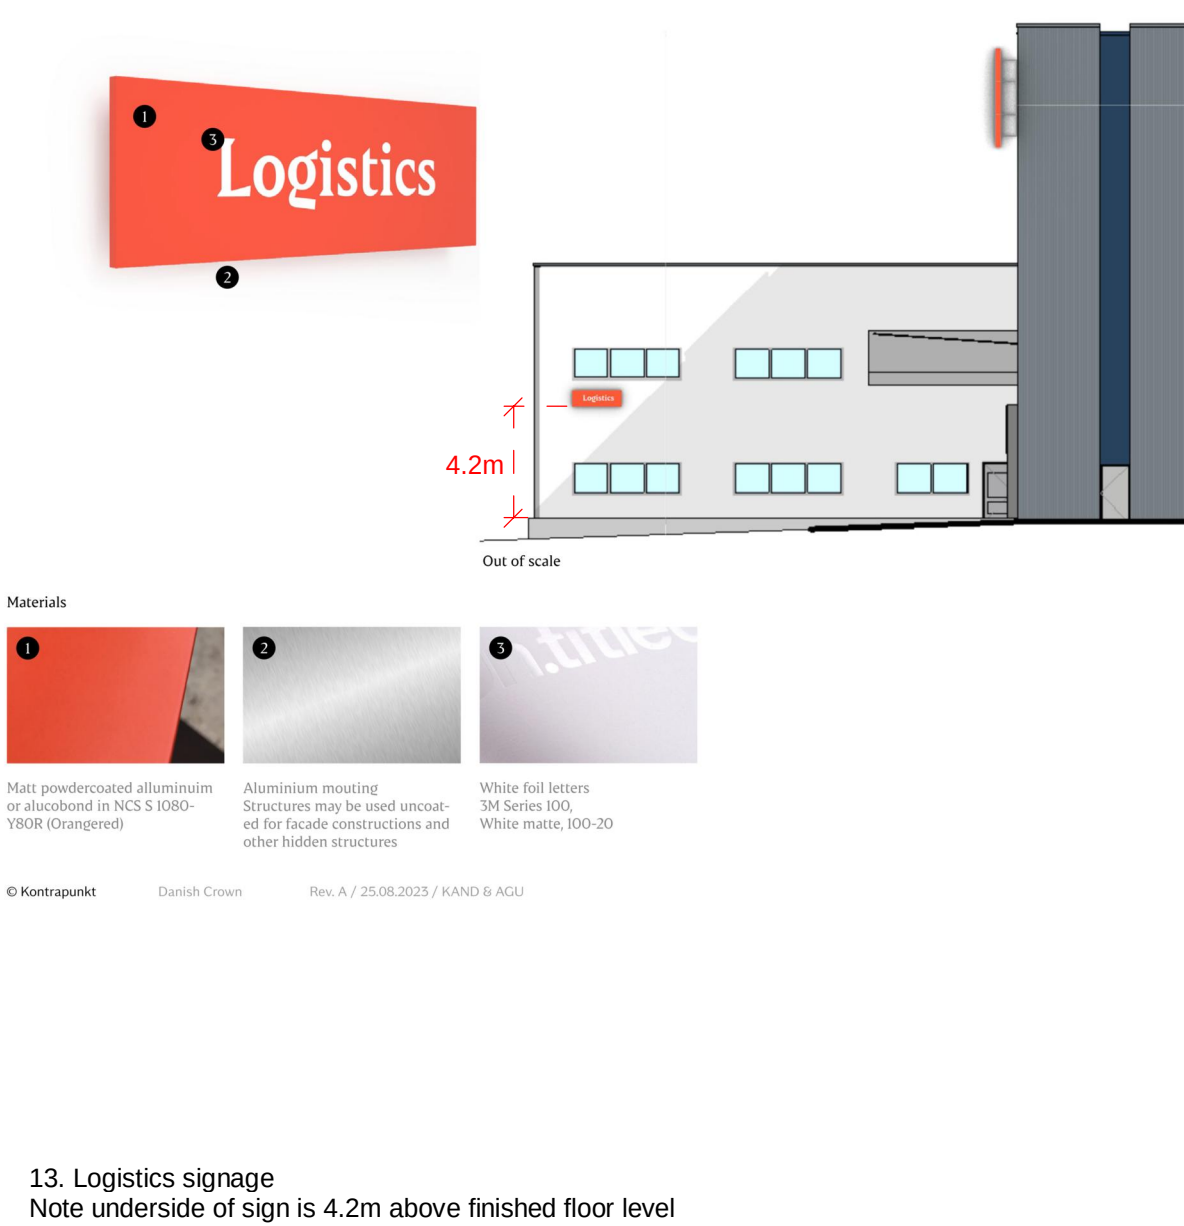


13. Logistics signage

Note underside of sign is 4.2m above finished floor level

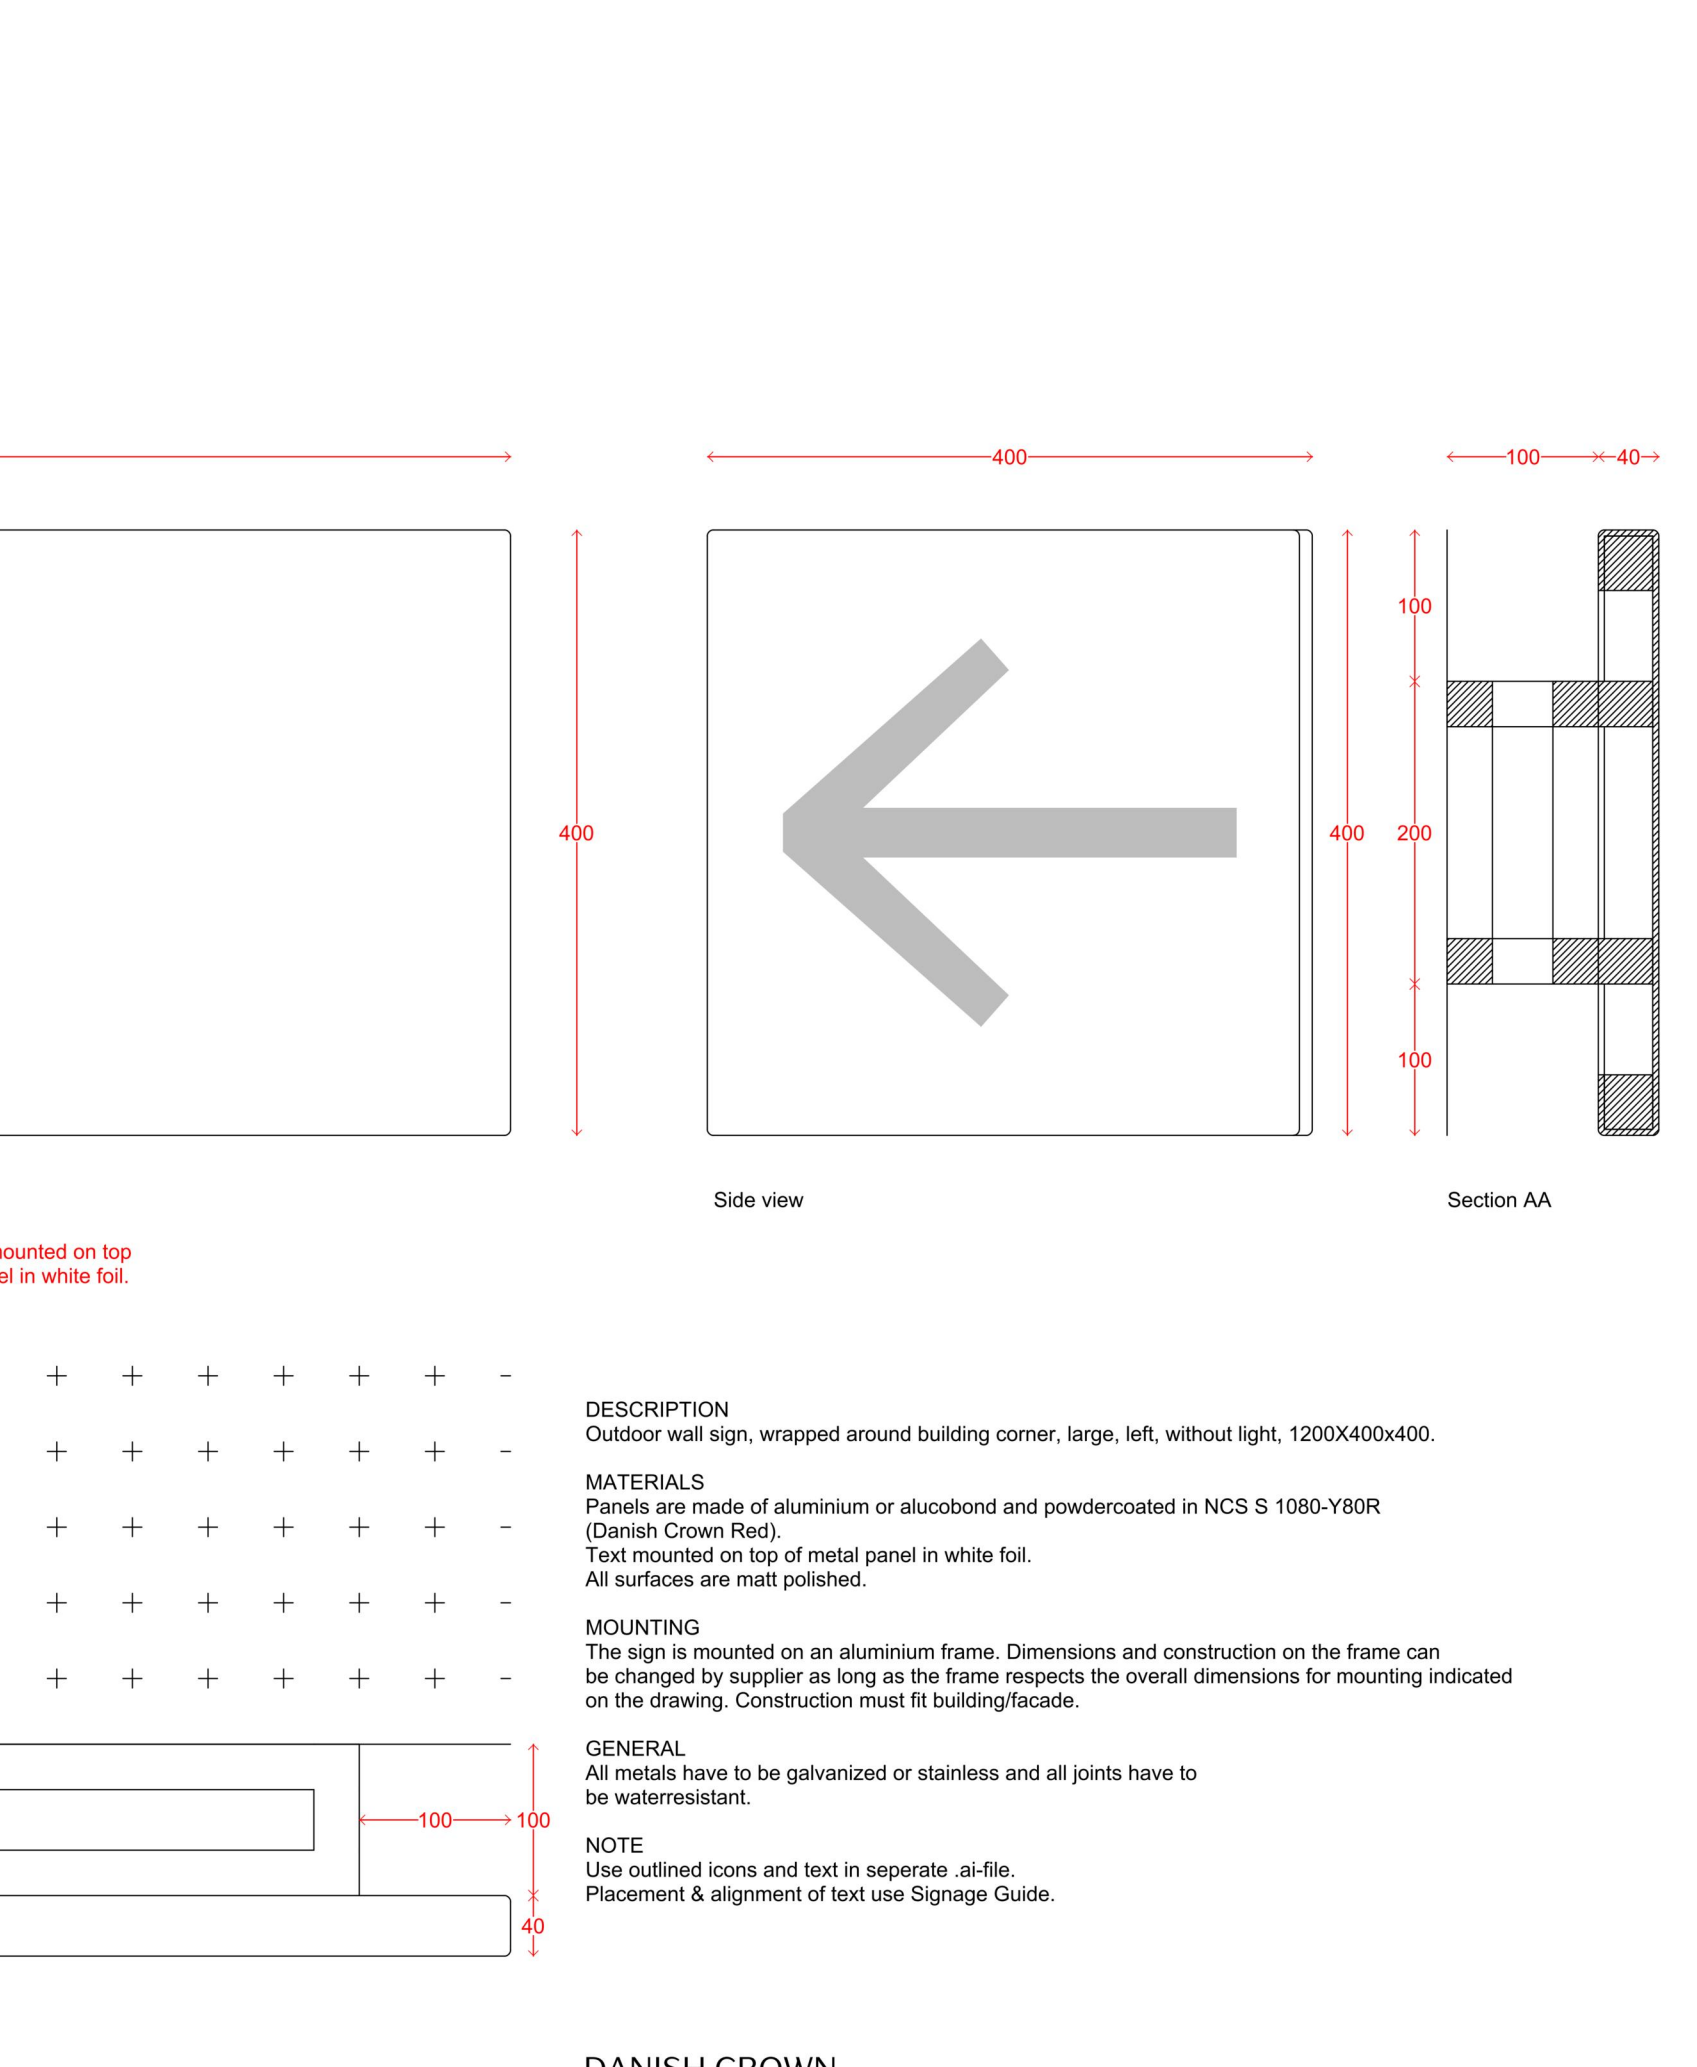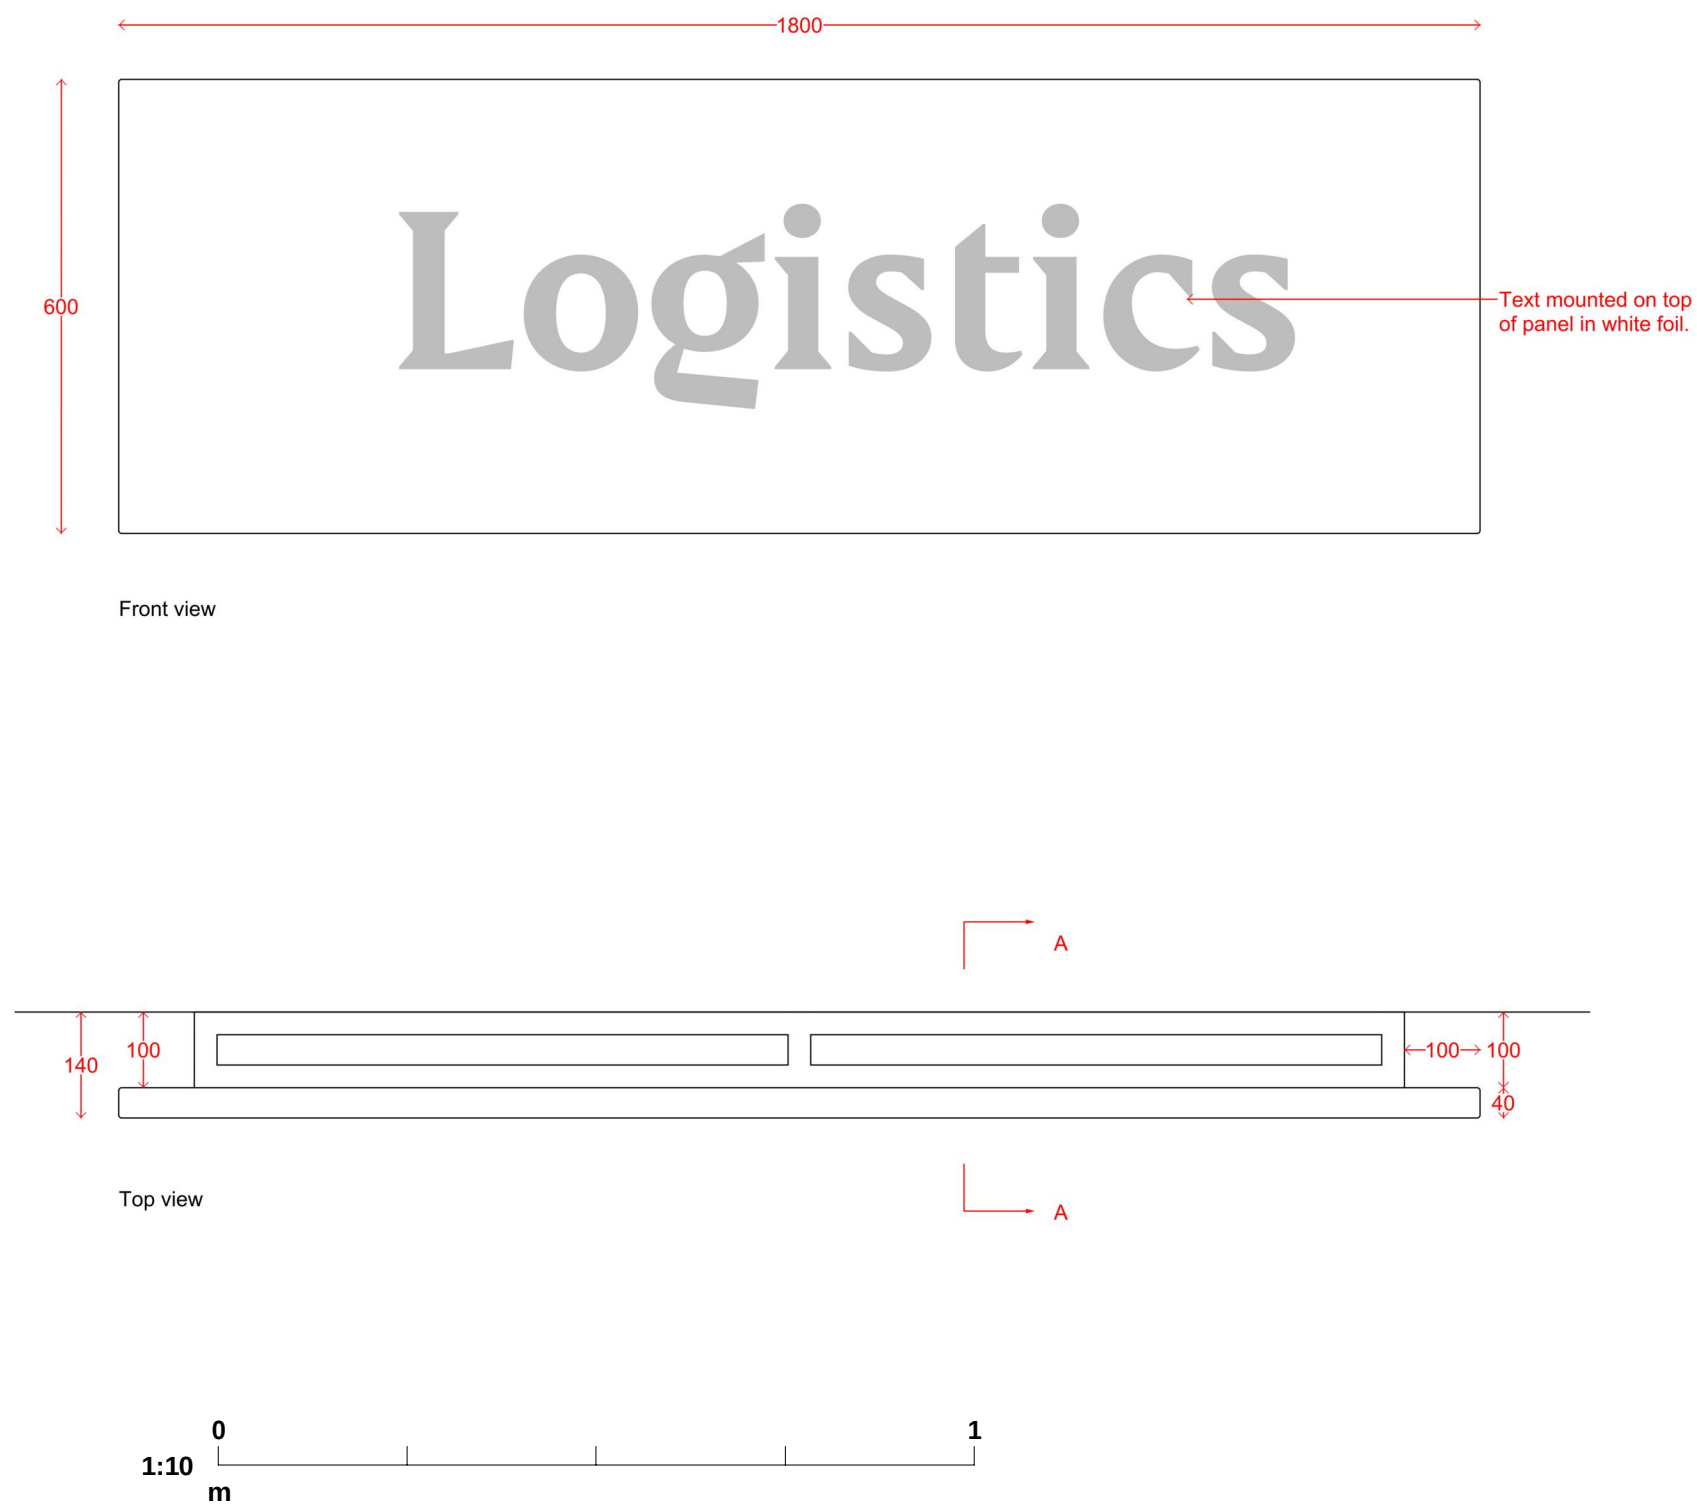

DANISH CROWN			
SUBJECT: Door sign Outdoor / ID: WSWA L L / Rochdale			
Wall sign Outdoor / ID: WSWA L L / Rochdale			
Topview, section and elevations. All dimensions in mm.			
NBI The manufacturer is fully responsible for production and mounting, as well as measuring on site and align this with production.			
SCALE: 1:5		DATE: 14.01.2019	
REV: 25.08.2023		KAND	
FORMAT: A3		1023952	
DRW. NO.: 1023952(PSE)035			

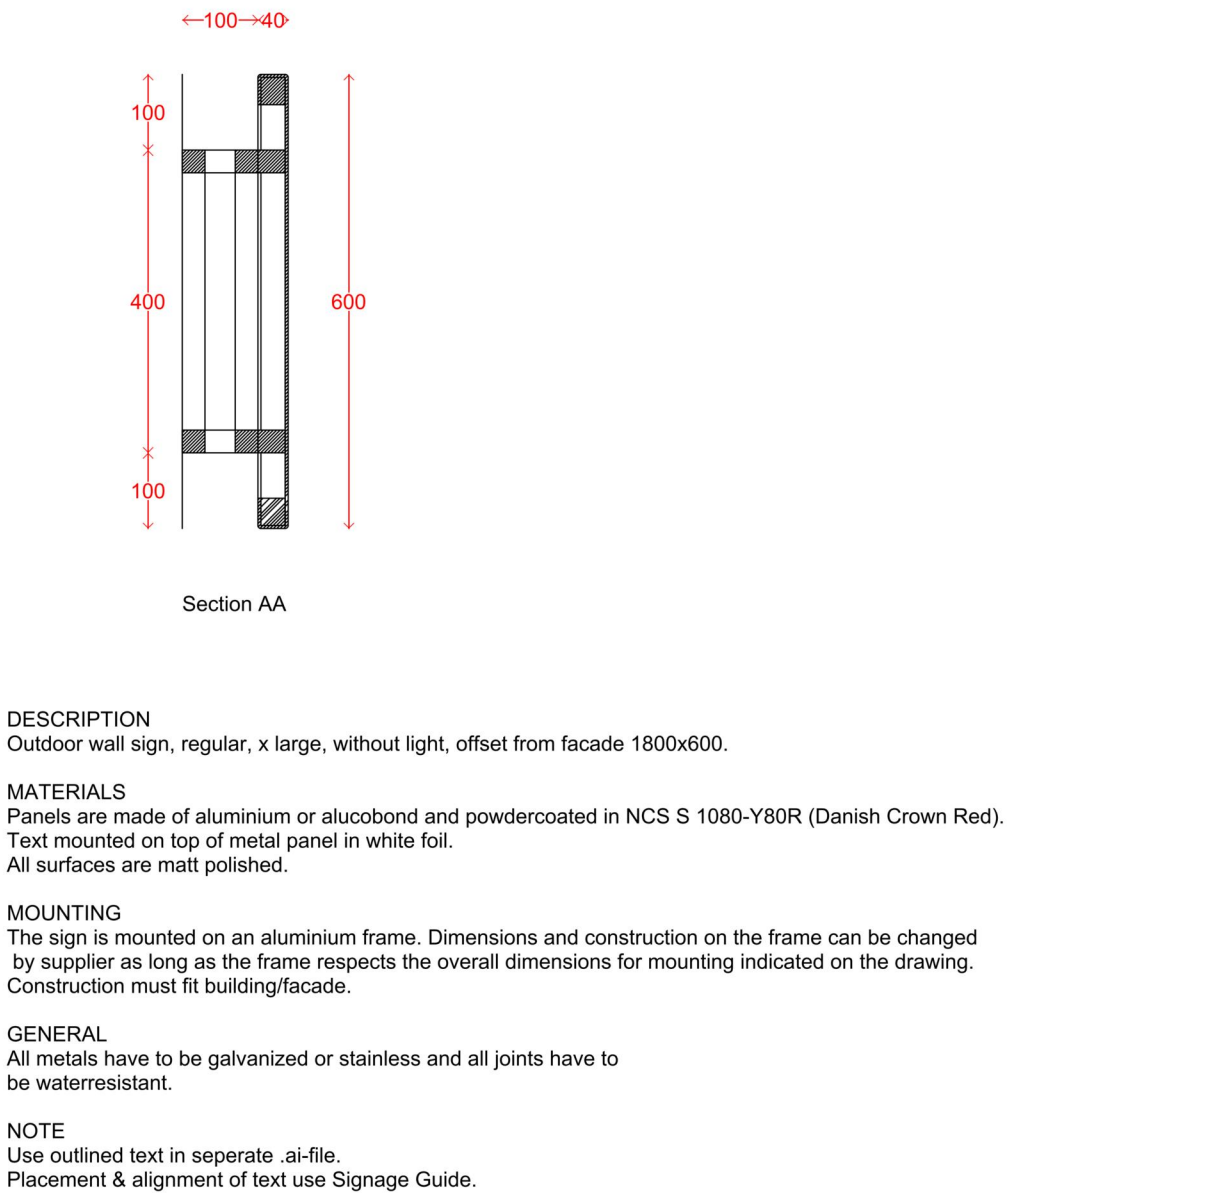

DANISH CROWN			
SUBJECT: Door sign Outdoor / ID: WSR XL / Rochdale Manchester			
Wall sign Outdoor / ID: WSR XL / Rochdale Manchester			
Topview, section and elevations. All dimensions in mm.			
NBI The manufacturer is fully responsible for production and mounting, as well as measuring on site and align this with production.			
SCALE: 1:10		DATE: 16.01.2019	
REV: 10.08.2023		KAND	
FORMAT: A3		1023952	
DRW. NO.: 1023952(PSE)042			

Kontrapunkt Denmark Nikolaj Plads 2, 1067 Copenhagen, Denmark
Kontrapunkt Japan Licht house 31, 6-8-18 Minami Aoyama, Minato-ku, 107-0062, Tokyo, Japan

© COPYRIGHT. ALL RIGHTS RESERVED.
THIS DRAWING MUST BE READ IN CONJUNCTION WITH ALL OTHER RELEVANT DRAWINGS AND INFORMATION.
ANY DISCREPANCIES MUST BE REPORTED TO NRAS ARCHITECTS IMMEDIATELY.
THE DRAWING OR INFORMATION MUST NOT BE USED FOR CONSTRUCTION UNLESS EXPRESSLY ISSUED FOR CONSTRUCTION.
DO NOT SCALE OFF DRAWINGS. USE DISPLAYED DIMENSIONS.

#	02.10.2023	First Issue	RHK	CJS
Rev	Date	Description	By	Chk

PLANNING

NIRAS
ARCHITECTS

4100 PARK APPROACH
THORPE PARK
LEEDS
LS15 8GB
hello@nirasarchitects.com
+44 (0)1532 320000

CLIENT

Danish Crown

PROJECT

NEW PACKING AND SLICING FACILITY

TITLE

Wall Mounted Signs

DRAWING NUMBER	STATUS	DRAWN	CHECKED	SCALE	@ A1
DAN001	NIR	B	ZZ	DR	A
PROJECT NO	ORIG	FB	SB	FORM	DS
NUMBER	REV				