




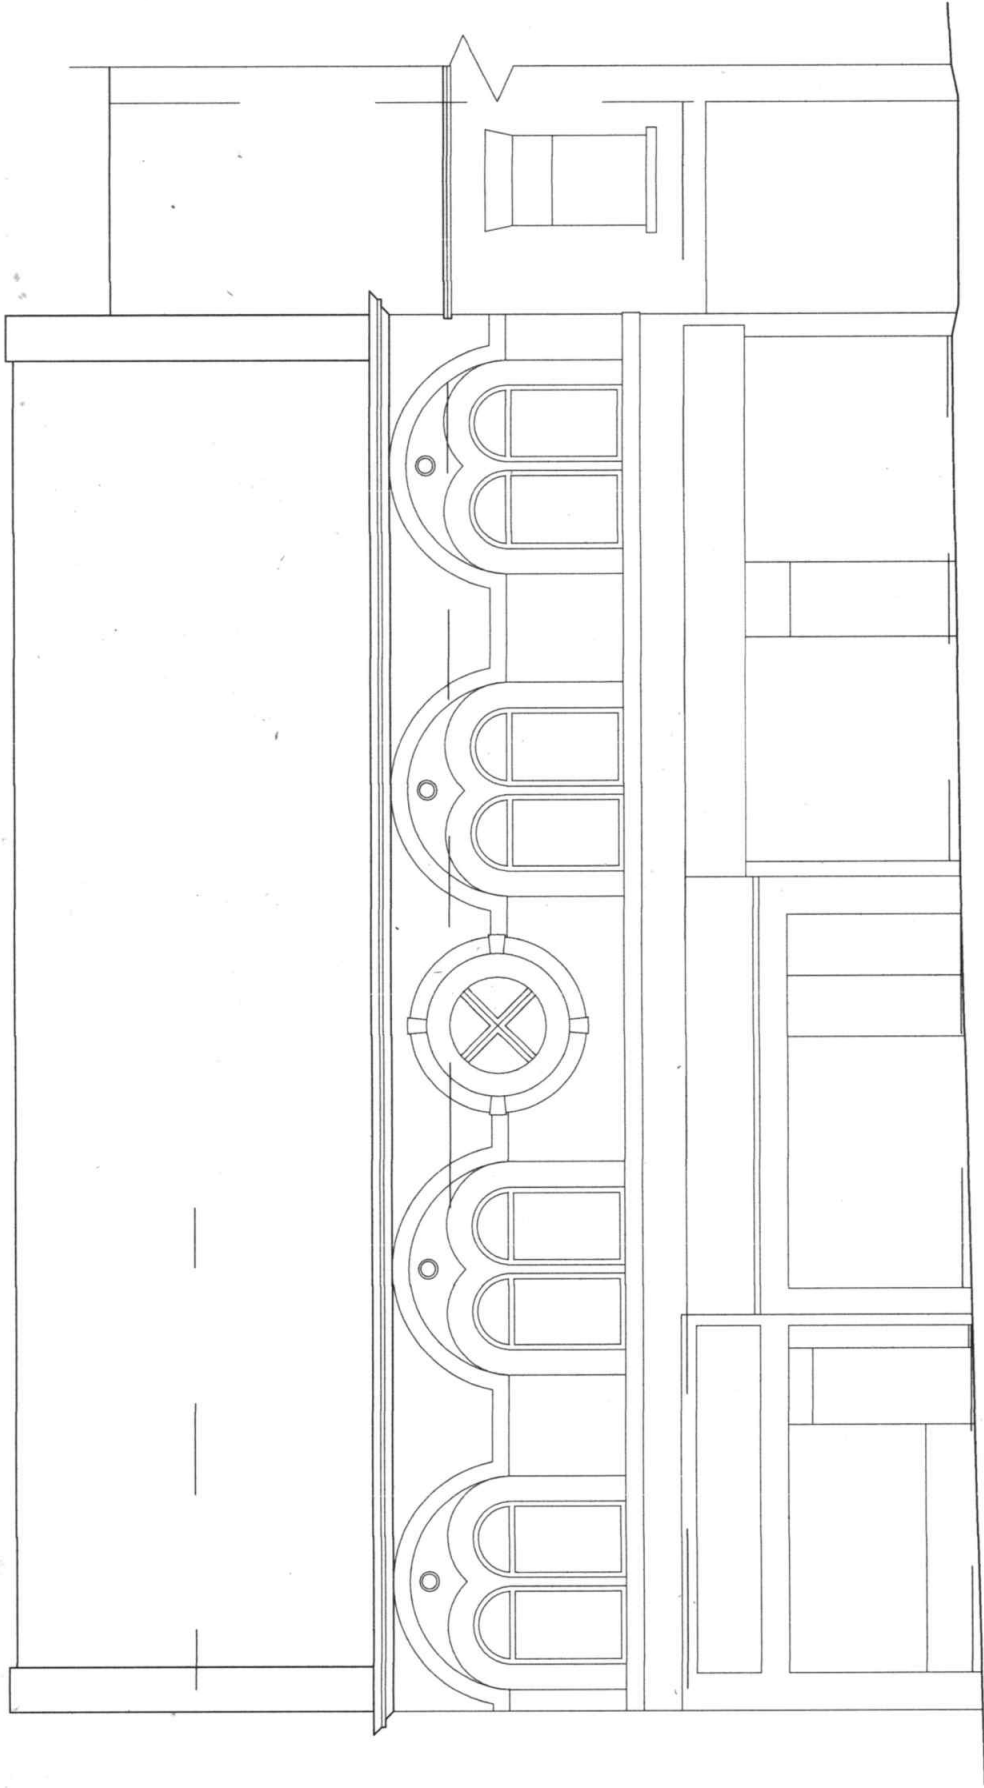

FRONT ELEVATION
(PROPOSED)

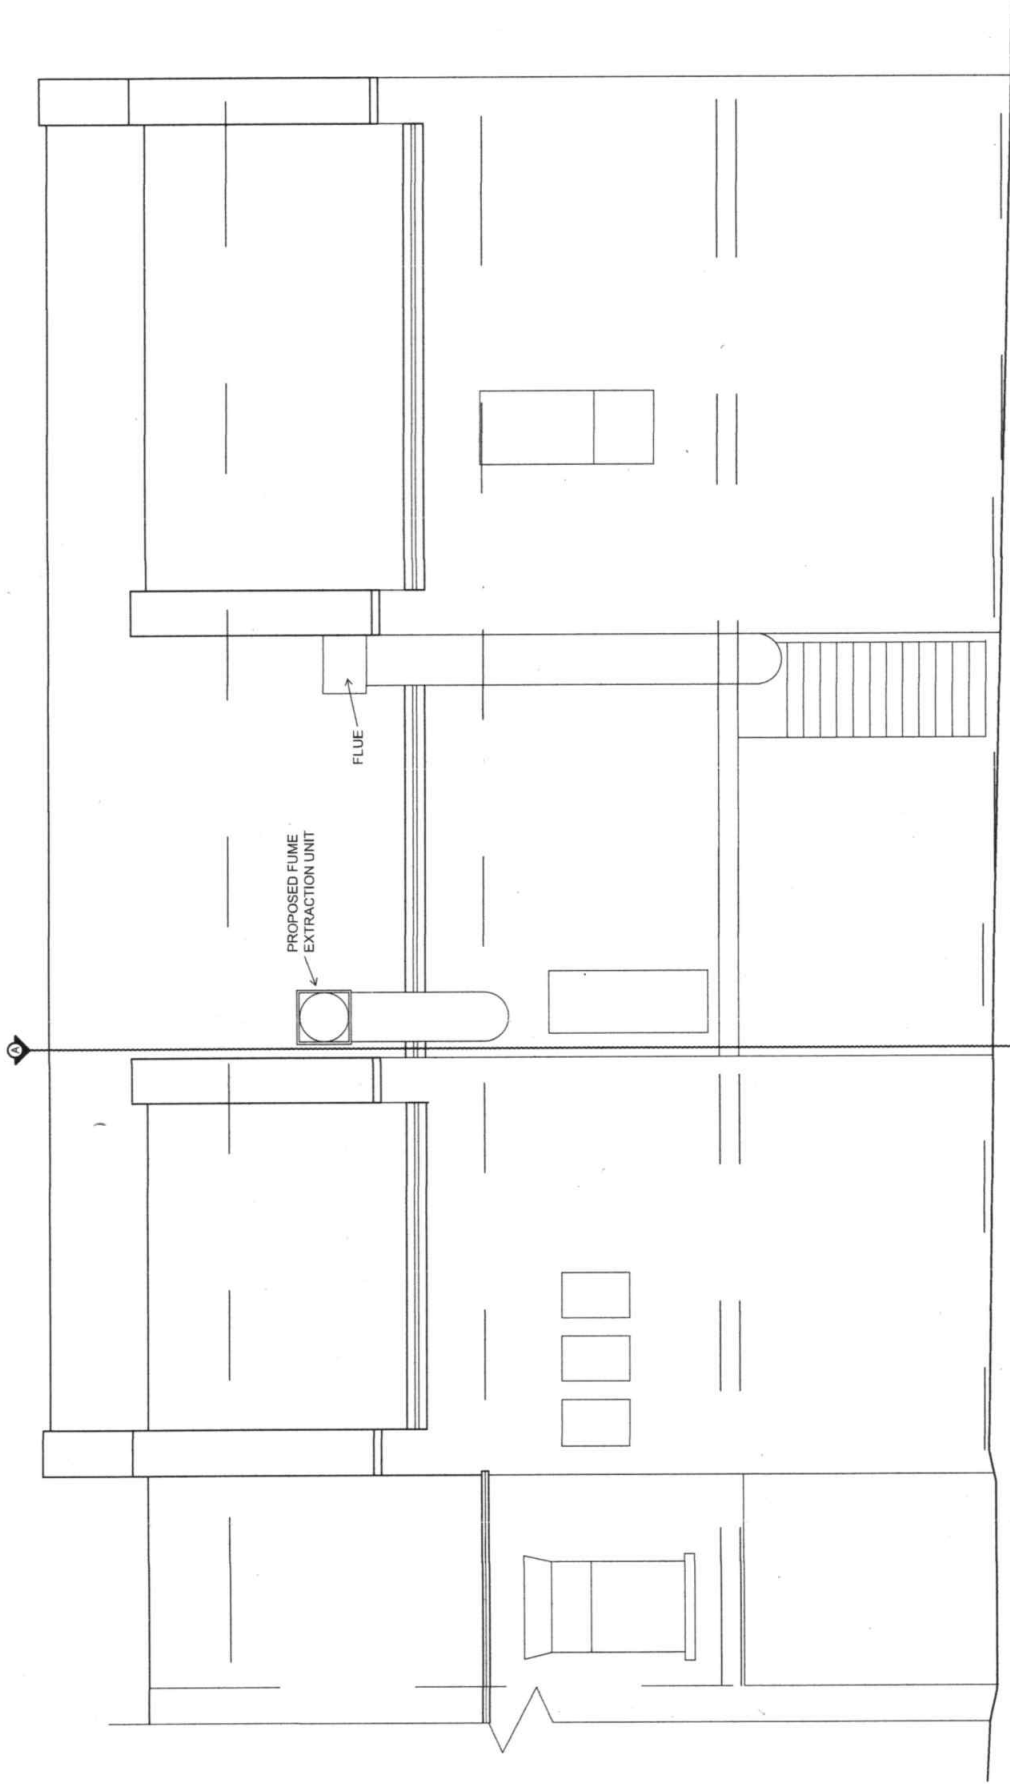

REAR ELEVATION
(PROPOSED)

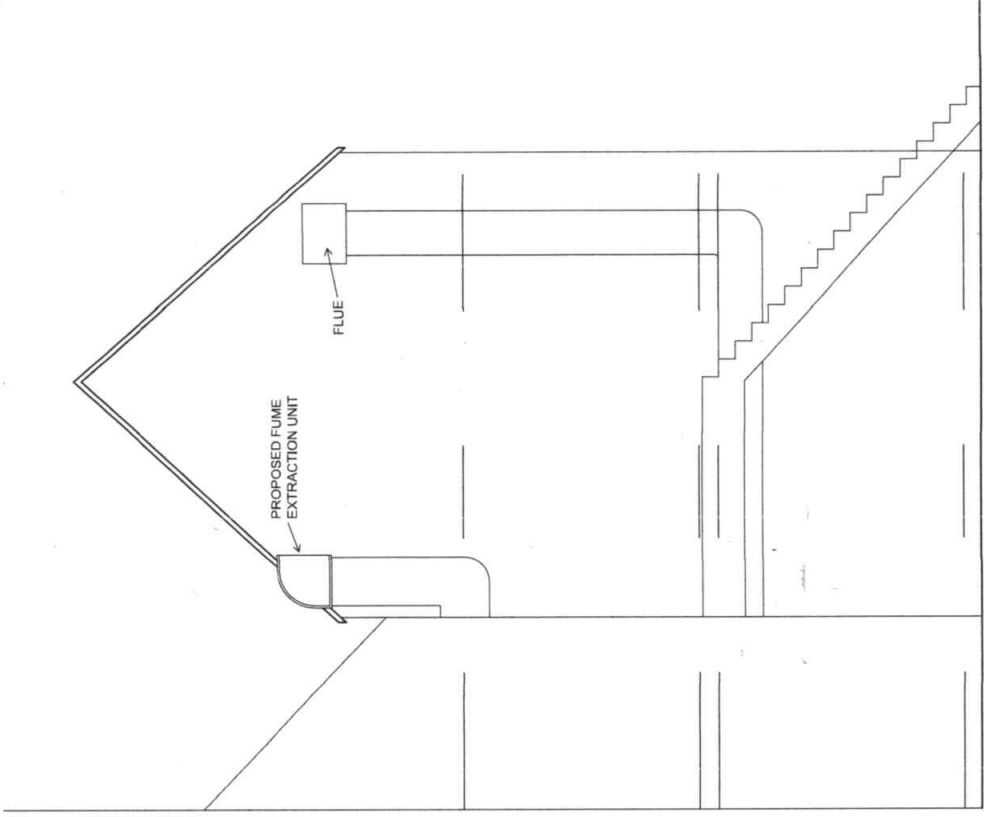

Section A
(PROPOSED)

Building Design Services

Scale:
(Elevation)
1:100 @ A3

For:

MRS NORIN AKHTAR

CHANGE OF USE OF FIRST
FLOOR FROM WINE BAR (SUI
GENERIS) TO SHISHA CAFÉ
(SUI GENERIS)

M.FAROOQ
418 Bury Road
Rochdale
OL11 5EU
01706 712231
0796 7605 763

bds

7-11 Oldham Road
Rochdale
OL16 1UA

Job No. & Sheet

1810/6