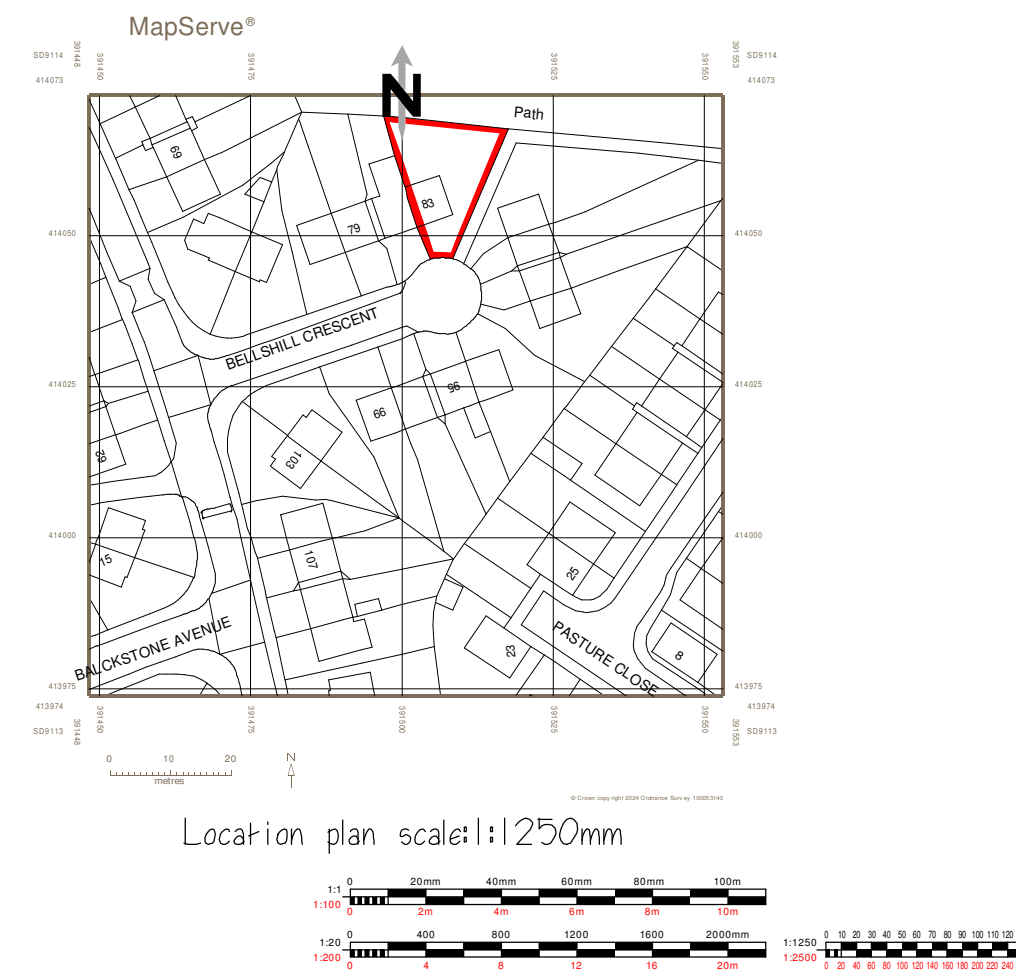
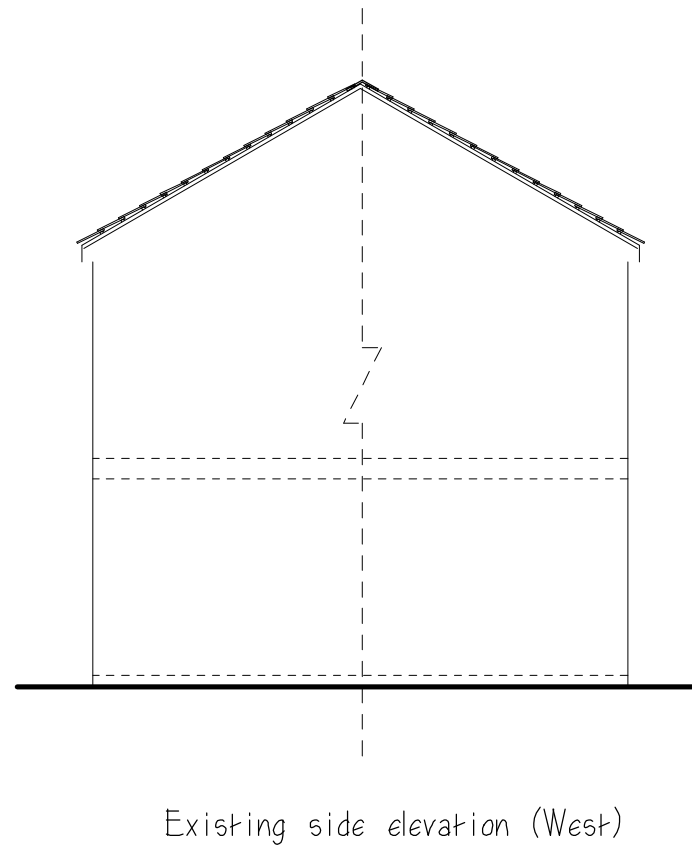
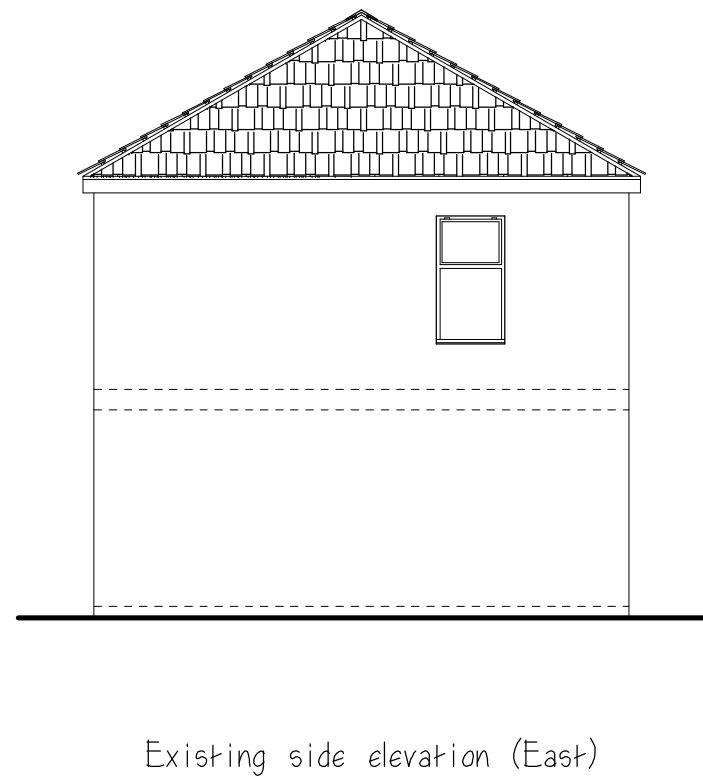
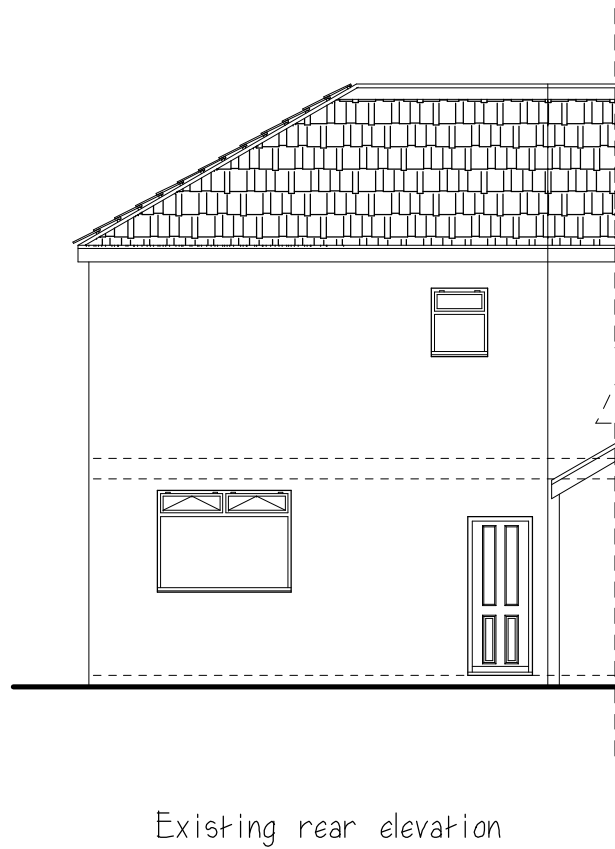
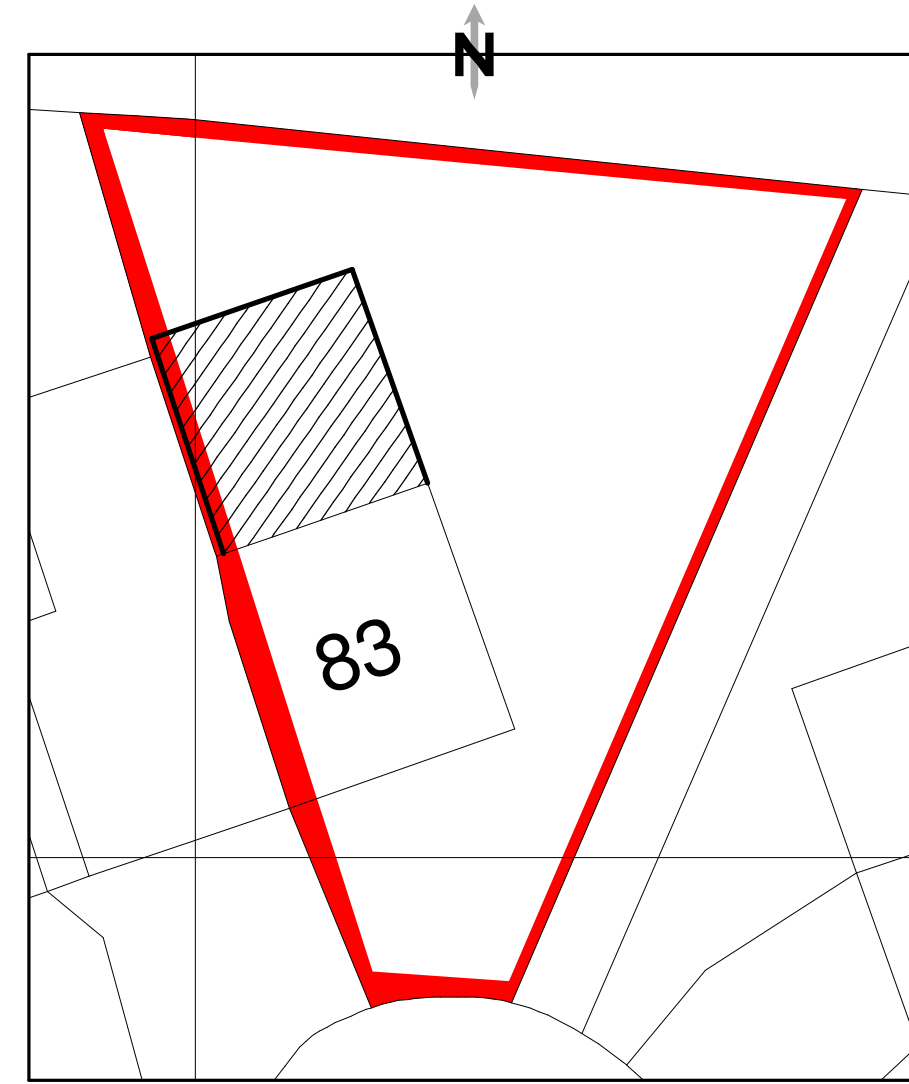
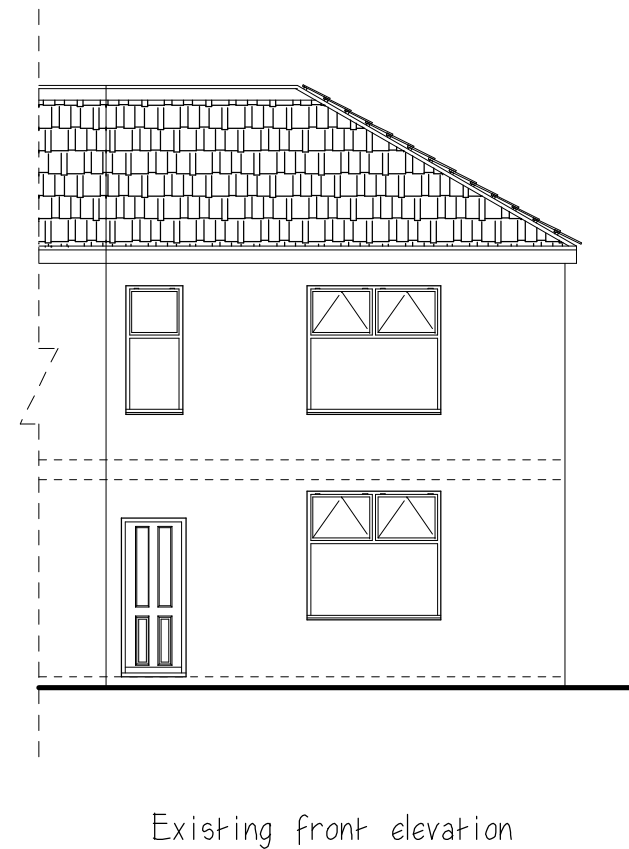
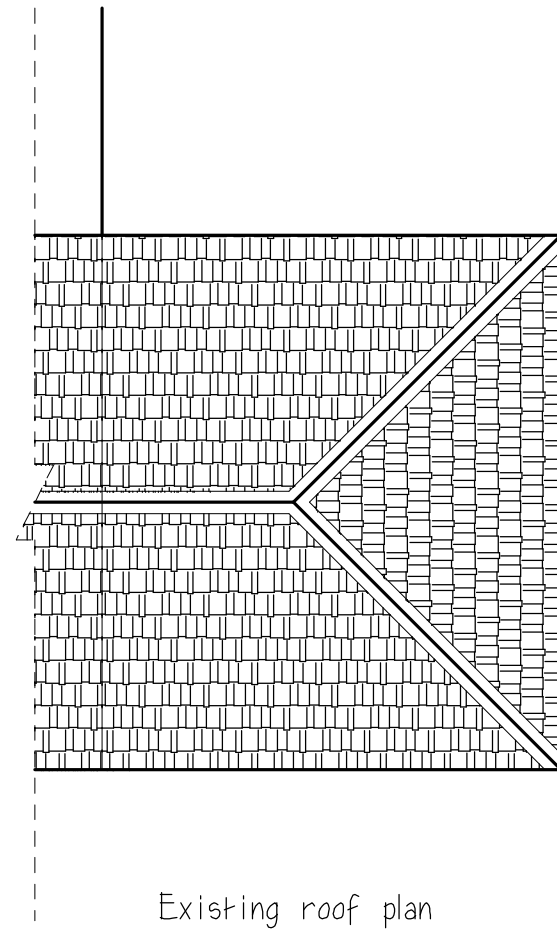
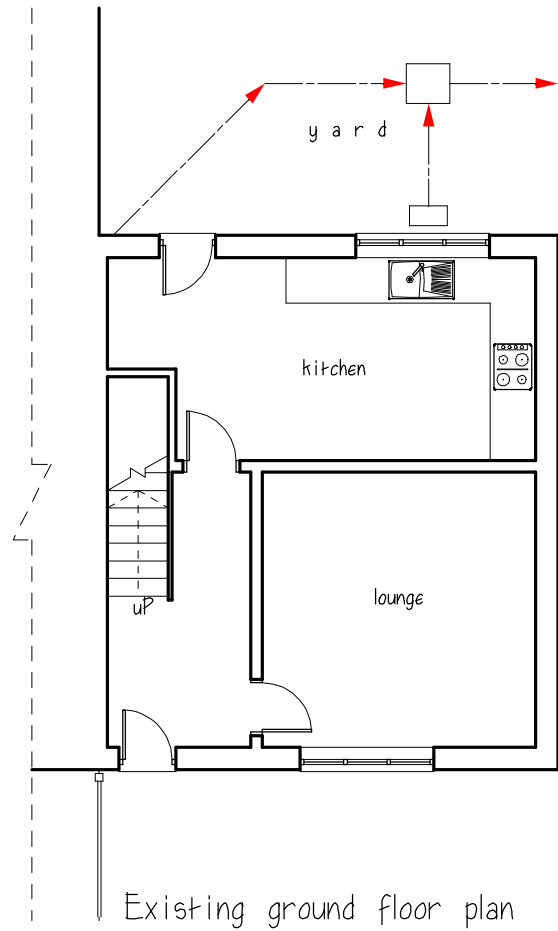


**Syed Helal Uddin
Architectural Services**

58 Southwood Drive, Baxenden,
Accrington, Lancashire. BB5 2PZ
Tel: 01254 238202 Fax: 0879 2352826
Mobile: 07879 261142
Email: syedhelaluddin@yahoo.com

Scale: 1:100 Page 1/2 (A2)

Drawing no: 2073

Existing & proposed layout

Location: 83 Bellshill Crescent,
Rochdale, OL16 2TU

Prop: Rear single storey extension

Client: MR. BABUL MIAH

Date: September 2024

please do not scale drawing